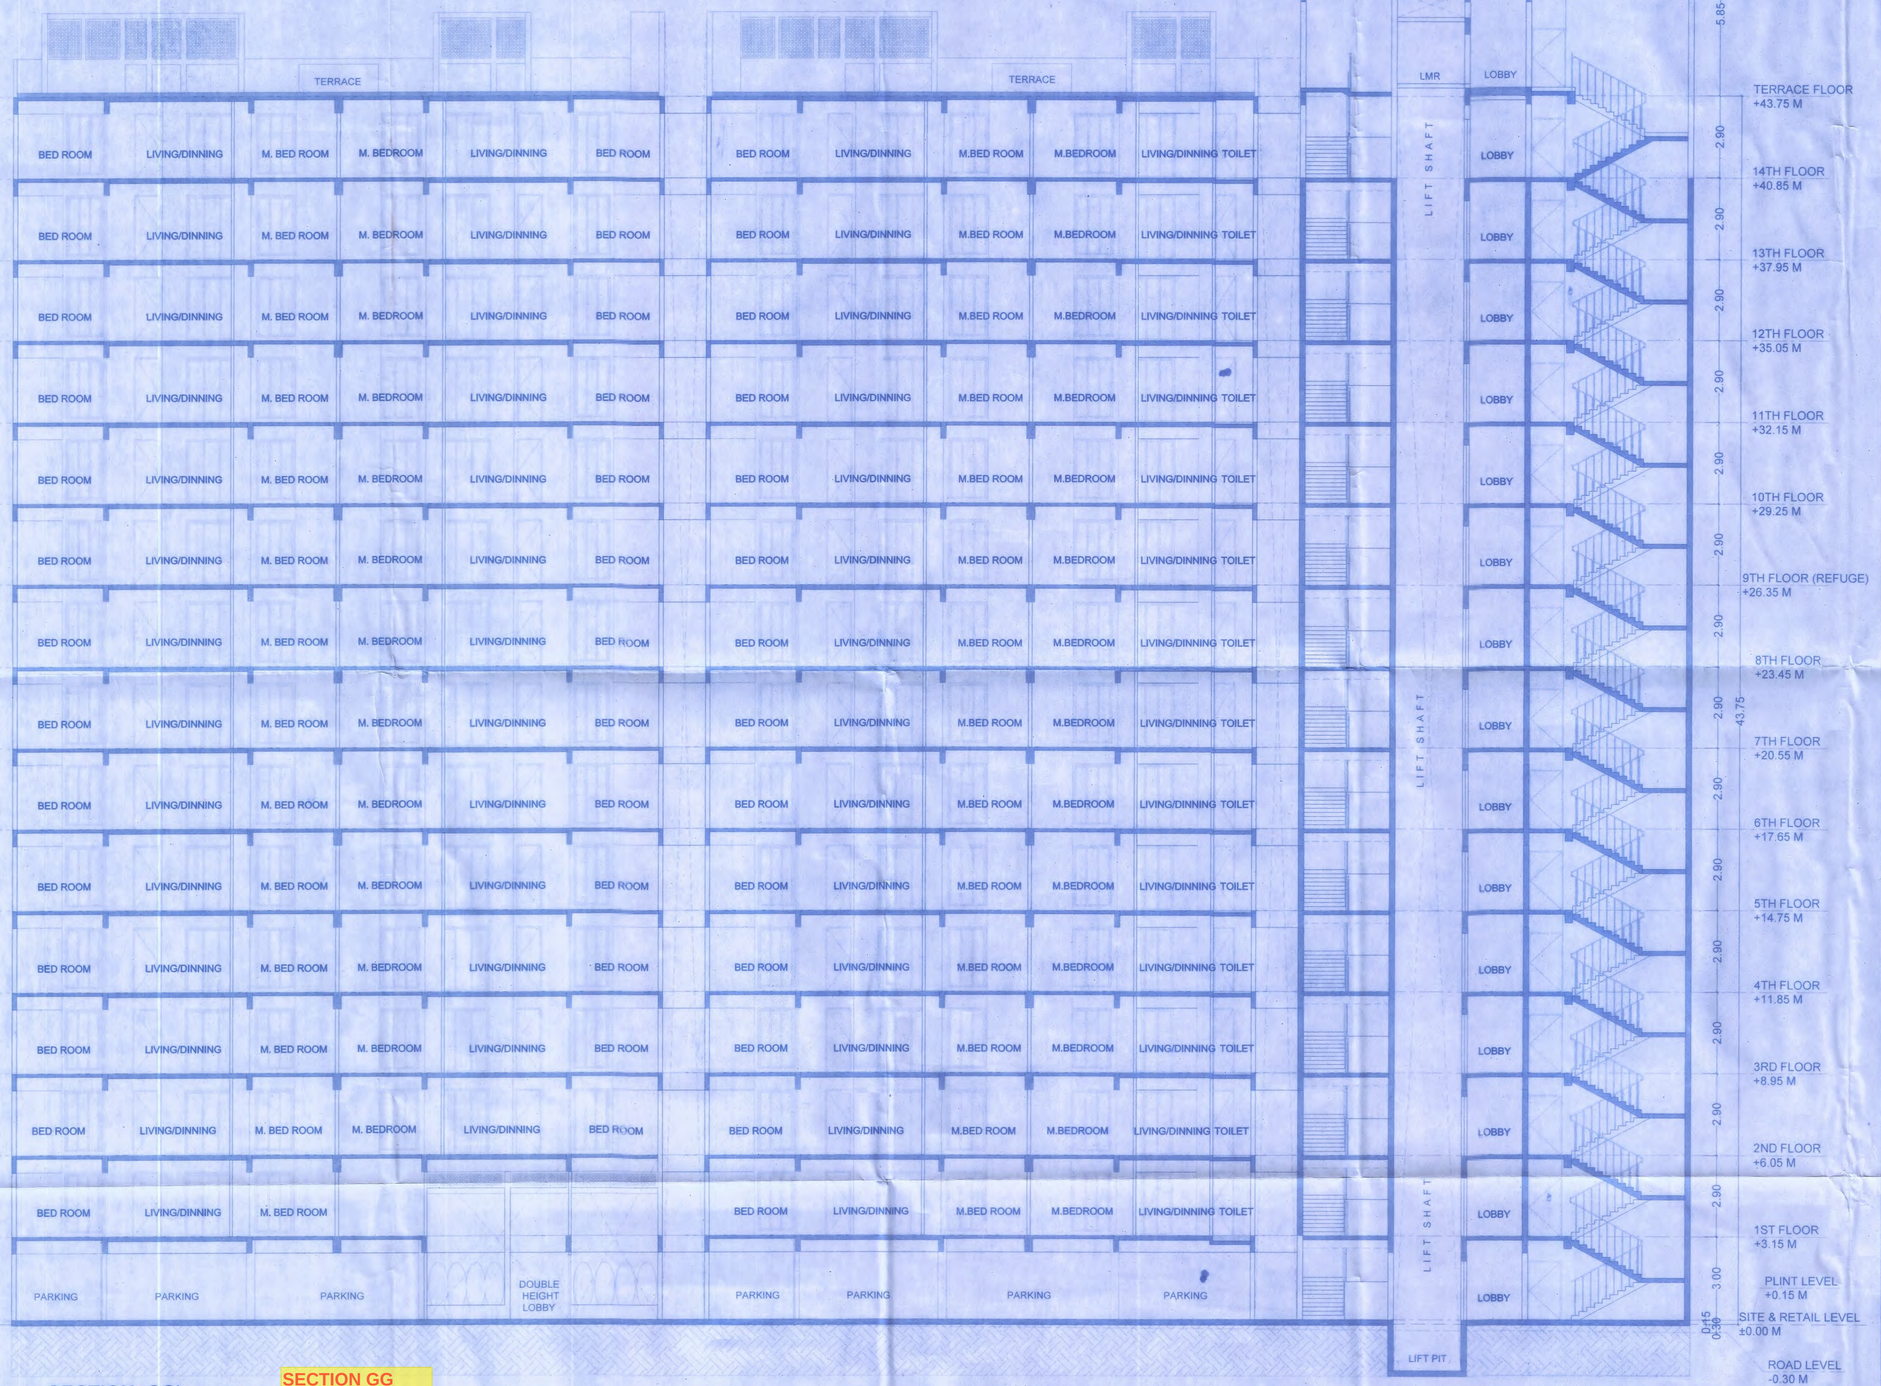


SECTION GG' SCALE- 1:100

SECTION GG

ELEVATION SCALE- 1:100

CONTENTS OF SHEET - DETAILS OF BUILDING (TOWER - G & H) 34 / 35

SECTION GG' & ELEVATION

STAMP AND DATE OF APPROVAL OF PLAN

PLANS APPROVED (34/35 NOS OF DRAWINGS) WHICH ARE TO BE READ ALONG WITH COMMENCEMENT CERTIFICATE / AMENDED / REVISED COMMENCEMENT CERTIFICATE BEARING NO.SROT/BSNA/2501/BP/ Ranjoli-18/CC/500/2024. DATE: 03/05/2024, AND THE CONDITIONS MENTIONED THEREIN.

Senior Planner, Sub-Regional Office, Thane, MMRDA

MMRDA



KEY PLAN

DESCRIPTION OF PROPOSAL & PROPERTY

PROPOSED LAYOUT & RESIDENTIAL & PARTLY COMMERCIAL BUILDING PERMISSION ON LAND BEARING S.NO.-32, 34, 35, 36/A(PT), 36/B, 36/1, 36/2, 37/1, 37/B, 37/C, 37/2 , 50(PT) AT VILLAGE RANJANOLI, TAL - BHIWANDI, DIST - THANE.

NORTH	JOB.NO.	DRG.NO.	DRAWN BY
		34 / 35	-
	SCALE	DATE	CHECKED BY
	1:100	-	-
REVISIONS	DESCRIPTION :		
R-0			
NAME OF THE OWNER			SIGNATURE

M/S. MAHINDRA LIFESPACE DEVELOPERS LIMITED

NAME OF ARCHITECT	DEVYANI KHADILKAR	
LIC. NO	CA/90/13184	
ADDRESS	SPACEAGE CONSULTANTS	B-106, Natraj Building, Mulund Goregaon Link Road Mulund (w), Mumbai ; 400 080