

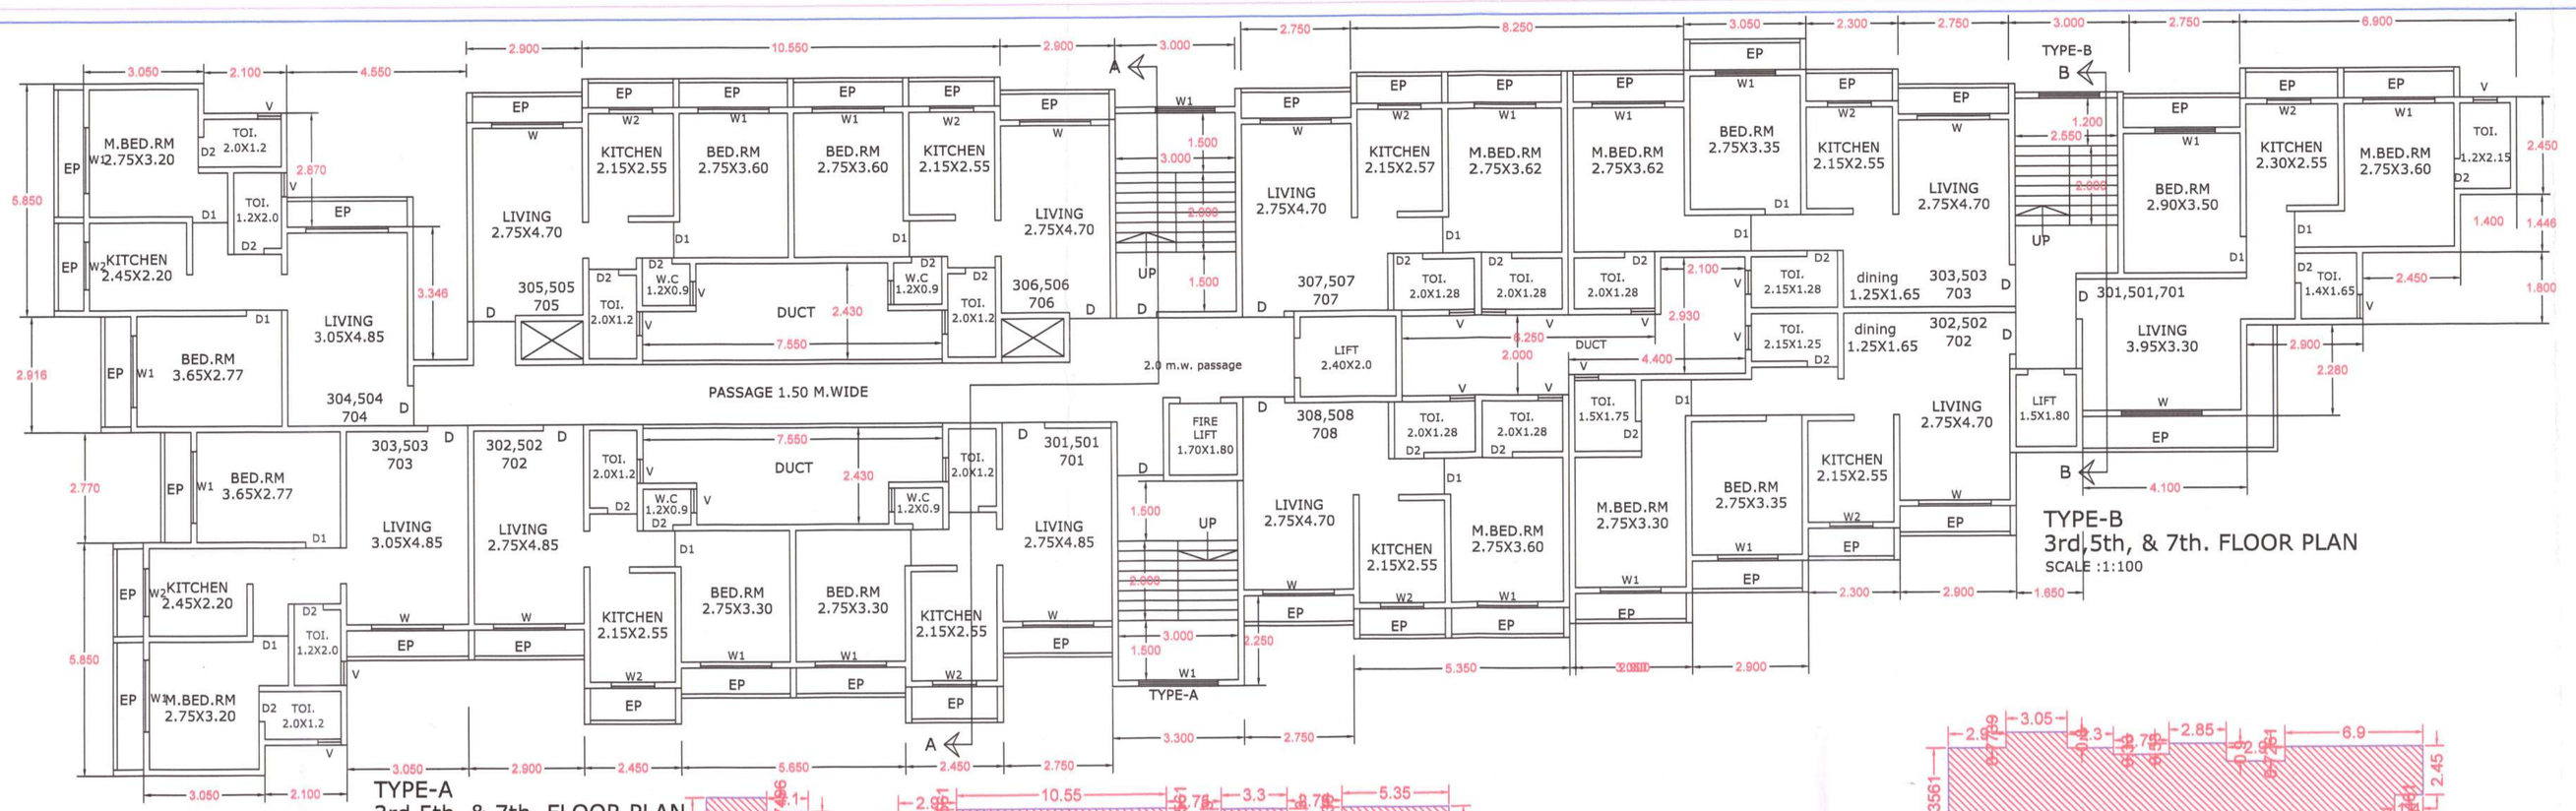


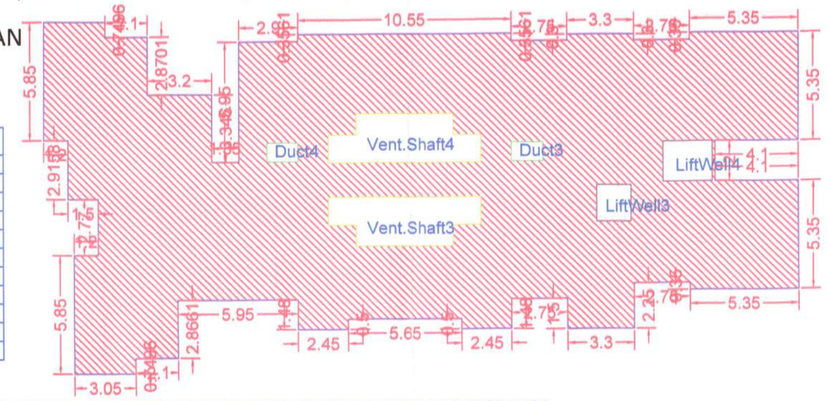

BUILT-UP AREA CALCULATION 3 THIRD AND FIFTH AND SEVENTH FLOOR A WING ADIYOGI AURA

FOR 3 THIRD AND FIFTH AND SEVENTH FLOOR A WING ADIYOGI AURA

AREA NAME	LENGTH	WIDTH	Area(Sq.M)
BLOCK	37.30	17.39	477.58
		BLOCK AREA TOTAL =477.58Sq.M	
Vent.Shaft4	-	-	15.80
Vent.Shaft3	-	-	15.80
LiftWell4	-	-	4.79
LiftWell3	-	-	3.08
Duct4	-	-	1.47
Duct3	-	-	1.47
		TOTAL Deduction =41.78Sq.M	
		Net BuiltUp Area =435.80 Sq.M	

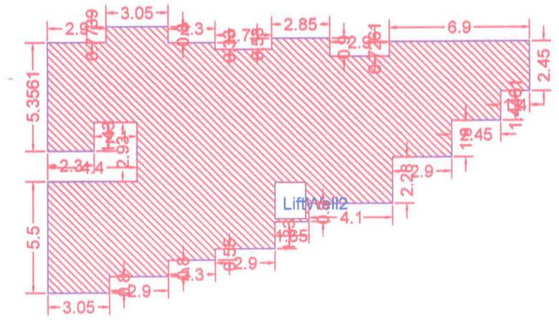



BUILT-UP AREA CALCULATION 3 THIRD FLOOR FIFTH FLOOR SEVENTH FLOOR B WING ADIYOGI AURA

FOR 3 THIRD FLOOR FIFTH FLOOR SEVENTH FLOOR B WING ADIYOGI AURA

AREA NAME	LENGTH	WIDTH	Area(Sq.M)
BLOCK	23.65	13.13	192.48
		BLOCK AREA TOTAL =192.48Sq.M	
LiftWell2	-	-	2.86
		TOTAL Deduction =2.86Sq.M	
		Net BuiltUp Area =189.78 Sq.M	

BUILT-UP AREA CALCULATION 2 SECOND FLOOR B WING ADIYOGI AURA

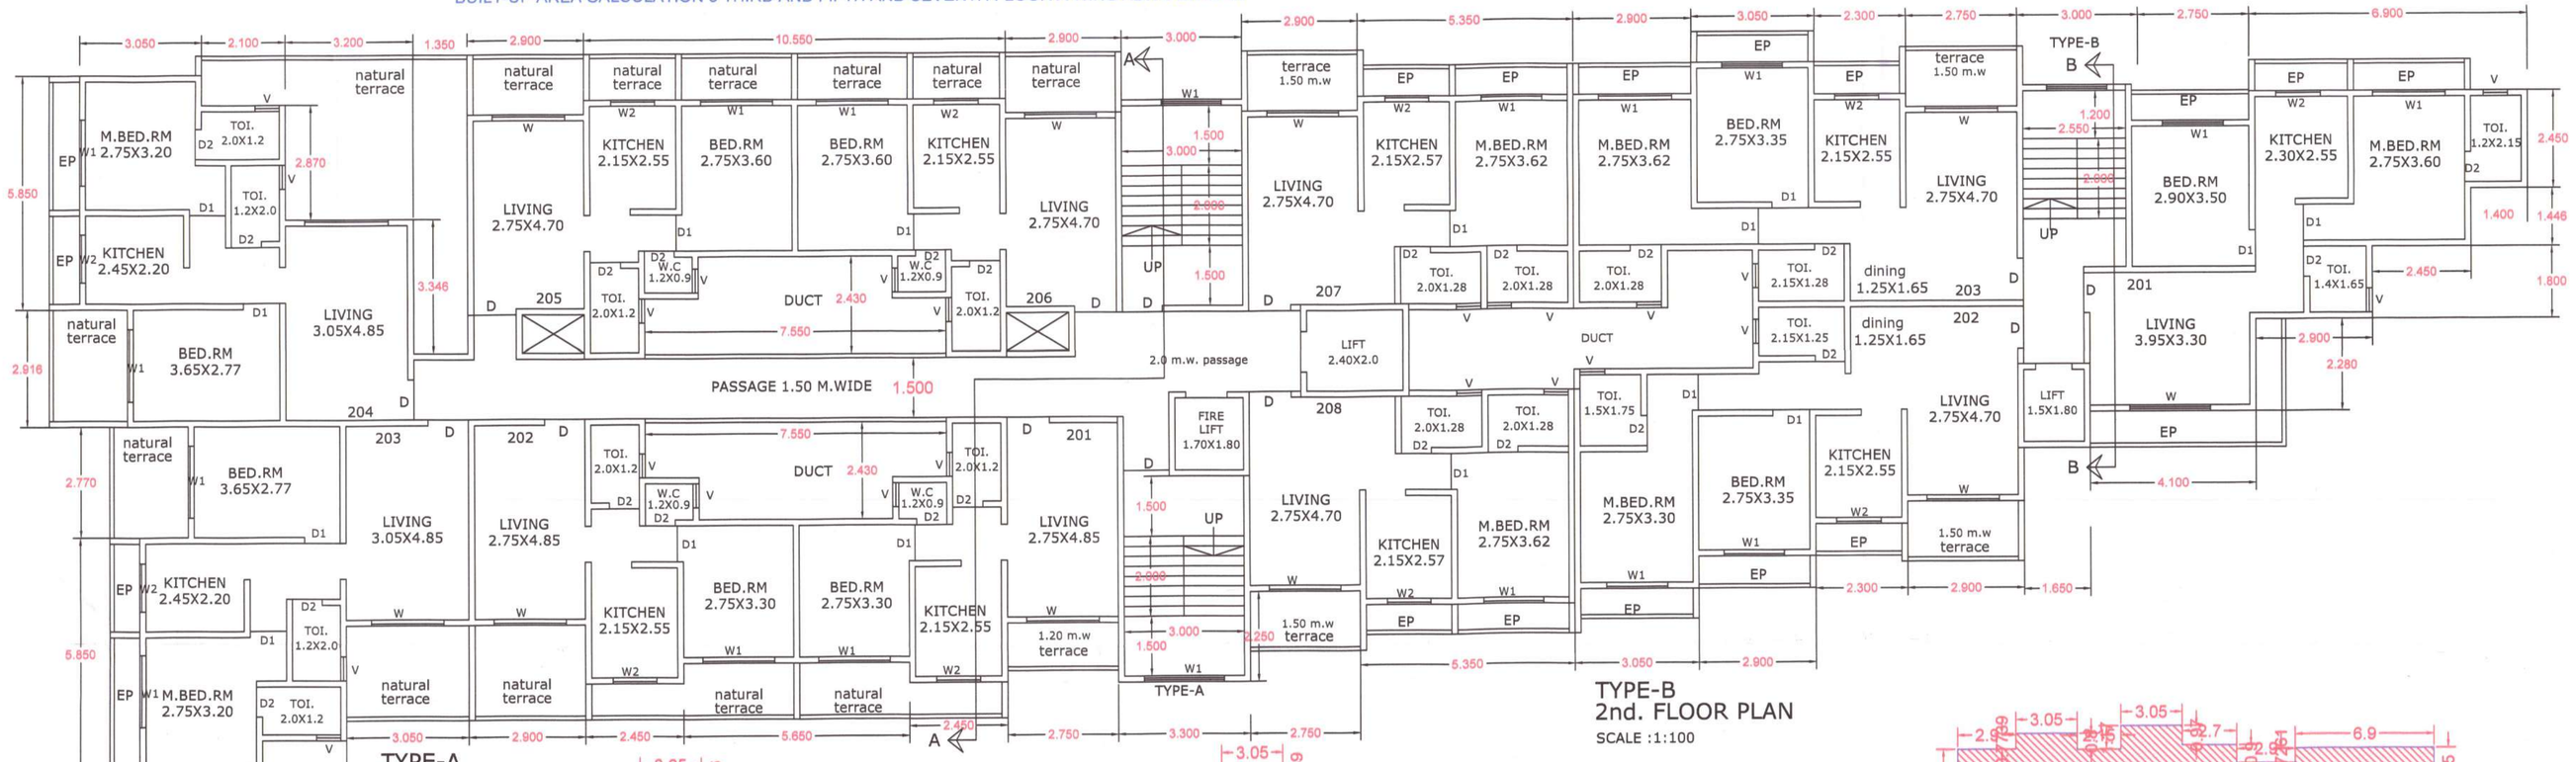


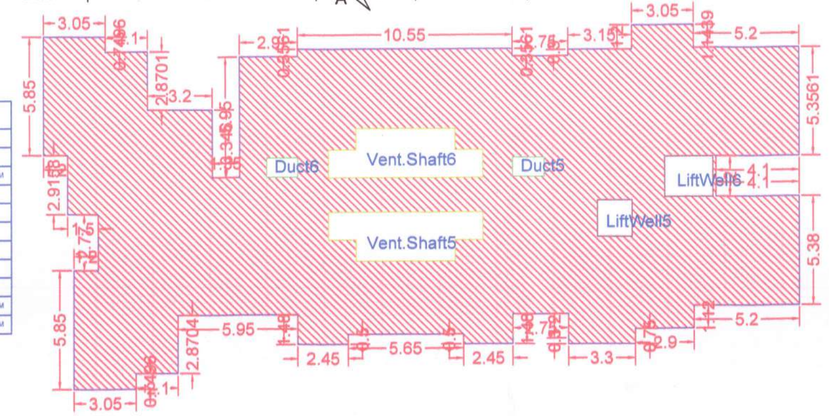

BUILT-UP AREA CALCULATION 2 SECOND FLOOR A WING ADIYOGI AURA

FOR 2 SECOND FLOOR A WING ADIYOGI AURA


AREA NAME	LENGTH	WIDTH	Area(Sq.M)
BLOCK	37.30	17.87	486.53
		BLOCK AREA TOTAL =486.53Sq.M	
Vent.Shaft6	-	-	15.80
Vent.Shaft5	-	-	15.80
LiftWell6	-	-	4.79
LiftWell5	-	-	3.08
Duct6	-	-	1.47
Duct5	-	-	1.47
		TOTAL Deduction =41.78Sq.M	
		Net BuiltUp Area =444.75 Sq.M	

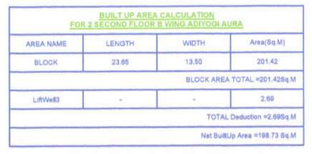

BUILT-UP AREA CALCULATION 2 SECOND FLOOR B WING ADIYOGI AURA

FOR 2 SECOND FLOOR B WING ADIYOGI AURA

AREA NAME	LENGTH	WIDTH	Area(Sq.M)
BLOCK	23.65	13.50	201.42
		BLOCK AREA TOTAL =201.42Sq.M	
LiftWell2	-	-	2.86
		TOTAL Deduction =2.86Sq.M	
		Net BuiltUp Area =198.73 Sq.M	

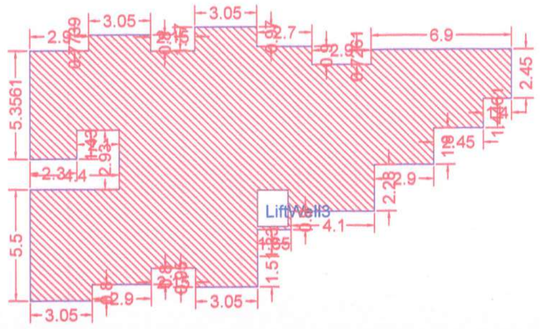

BUILT-UP AREA CALCULATION 2 SECOND FLOOR B WING ADIYOGI AURA

Stamps of Approvals of Plans:
PROPOSED RESIDENTIAL & COMMERCIAL BUILDING ON PLOT BEARING S.NO. 138, H.NO. 1A, PT.AT VILLAGE - CHIKHLOLI, KALYAN, TAL. AMBERNATH, DIST. THANE.
SHEET NO. 03/ 04

Signature valid
Digitally signed by PRASHANT DATTATRAYA RASAL
Date: 2024.03.18 12:28:41 IST
Reason: Approved Drawing
Location: Ambernath Municipal Council
Project Code : CATAM-23-54258
Application Number : CATAM/202300048
Proposal Number : 200810
Certificate Number : CATAM/B/2024/APL/00134

Planning Assistant
Date: 01/03/2024

MHATRE,PRVIN BALKRISHNA BHOIR
Postal Address : Postal Address : ,Baravi Dam Road,New Ambarnath, Sai Gaon,Kulgaon,Badlapur,Thane-421503,Maharashtra,BARVI DAM ROAD NEW AMBERNATH, MANJARLI, BADLAPUR 421503,LAXMI SADAN, BADLAPUR WEST 421503

DESCRIPTION OF PROJECT :
Type of Proposal : Mixed
BUILDING ON CTS. NO./SURVEY NO.:- 138

SITE ADDRESS :
S.NO.138 ,H.NO.1A,PT.VILL-CHIKHLOLI, TAL-AMBERNATH,DIST-THANE

Name Of Architect : arvind shankar khanwalkar

LOGO | ADDRESS OF OFFICE
OFFICE -
PRIYANKA DESIGN
SHOP NO.05 GROUND FLOOR KRUSHNU APT
BEHIND SHUBHAM HOTEL, BADLAPUR (E) 421503

OWNERS SIGN - Verified by applicant

TECHNICAL PERSON SIGN
Signature valid
CA/2015/59174

SCALE - 1:100 | Date: 12/10/23
JOB NO - CATAM-23-54258 | CHECK BY - -

SUBMISSION DRAWING