


7TH (REFUGE) FLOOR AREA CALCULATION					
1)	AREA OF BLOCK				
A	P LINE AREA				676.845
	TOTAL				676.845
2)	STANDARD DEDUCTION				
D1	2.580	X	2.000	X	2
D2	1.800	X	1.900	X	2
D3	2.500	X	2.300	X	1
D4	2.370	X	1.990	X	1
D5	2.450	X	1.710	X	1
D6	1.350	X	0.670	X	1
D7	0.850	X	0.350	X	4
	TOTAL DEDUCTION AREA				33.910
3)	TOTAL NET BUILT-UP AREA OF FLOOR (1 - 2)				642.935

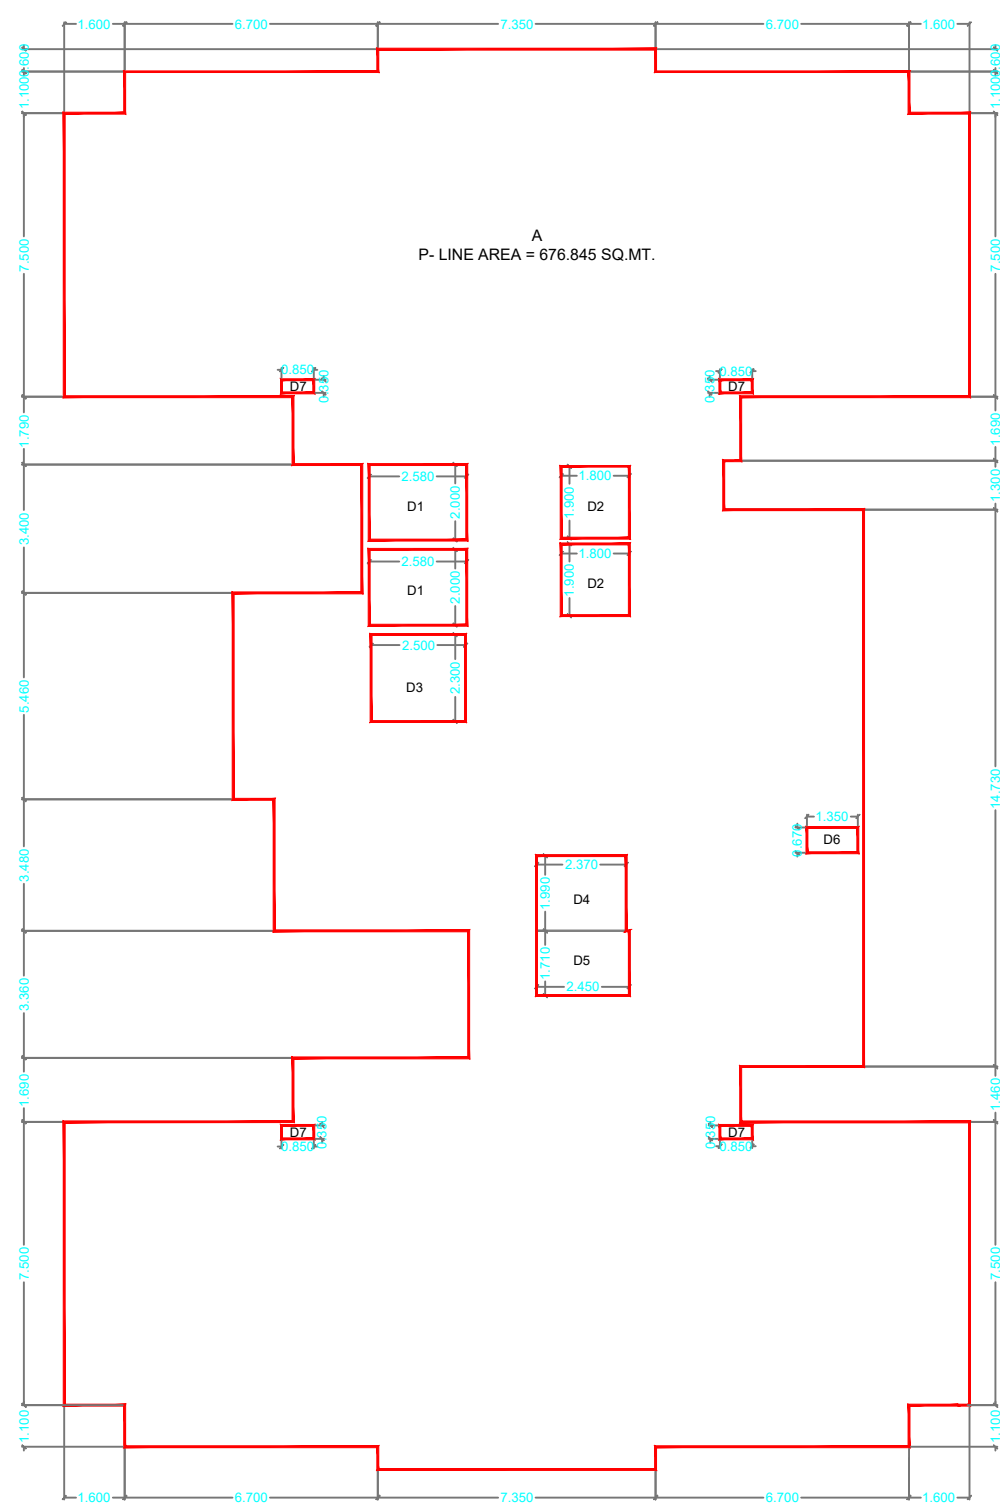

7th REFUGE FLOOR AREA DIAGRAM
Scale - 1:100


REFUGEE AREA STATEMENT FOR (AS PER UDPCR CLAUSE NO. 9.29.6)					
REFUGEE AREA REQ. AT 7TH, 12TH & 17TH FLOOR				TOTAL NO OF PERSON ABOVE FLOOR	
A	OCCUPANT LOAD FOR 2 CONSECUTIVE FLOOR	FLOOR AREA	X	NO OF FLOORS	TOTAL
B	OCCUPANT LOAD FOR RESIDENTIAL 12.50	623.259	X	2	= 1246.518
C	REQUIRED AREA PER PERSON				= 0.300
D	TOTAL REQUIRED REFUGEE AREA (B x C)				= 29.916
E	MAXIMUM PERMISSIBLE REFUGEE AREA OF 100% OF THE REQUIRED AREA (29.916 x 2)				= 59.833
F	TOTAL PROVIDED REFUGEE AREA				= 30.113
G	EXCESS REFUGEE AREA (AREA TAKEN IN FSI)				= 0.000

REFUGEE AREA DIAGRAM
Scale - 1:200

Door Schedule									
S. No.	Type	Width	Height	Sill Height	Lintel Height	Description	Quantity		
1	FRD	1.200	2.250	0.000	2.250	Fire Rated Door	02		
2	FD	1.000	1.500	0.750	2.250	Fire Rated Door	02		
3	RD	1.200	2.250	0.100	2.350	Fire Rated Door	01		
4	D1	1.000	2.250	0.000	2.250	Appt. Main Door	08		
5	D2	0.900	2.250	0.000	2.250	Bed Room Door	14		
6	D3	0.750	2.250	0.000	2.250	Toilet Door	14		

Window Schedule									
S. No.	Type	Width	Height	Sill Height	Lintel Height	Description	Quantity		
1	W1	0.900	2.200	0.150	2.350	Alum. Framed Glazed Window	04		
2	W1	1.800	2.200	0.150	2.350	Alum. 3 Track Glazed Window	01		
3	W3	2.000	2.200	0.150	2.350	Alum. 3 Track Glazed Window	07		
4	W4	2.000	2.200	0.150	2.350	Alum. 3 Track Bottom Fixed Glazed Window	08		
5	W5	2.000	2.200	0.150	2.350	Alum. 3 Track Bottom Fixed Glazed Window	04		
6	W6	1.350	2.200	0.150	2.350	Alum. 3 Track Glazed Window	05		
7	SW	1.500	1.500	0.900	2.450	Alum. Framed Glazed Window	01		
8	SW1	1.300	1.550	0.900	2.450	Alum. Framed Glazed Window	01		
9	RW	1.500	1.250	1.200	2.350	Alum. Framed Glazed Window	01		
10	V1	0.800	0.900	1.450	2.350	Aluminum Framed Glazed Ventilator	13		
11	V2	0.600	0.900	1.550	2.450	Aluminum Framed Glazed Ventilator	01		

8TH FLOOR AREA CALCULATION					
1)	AREA OF BLOCK				
A	P LINE AREA				676.845
	TOTAL				676.845
2)	STANDARD DEDUCTION				
D1	2.580	X	2.000	X	2
D2	1.800	X	1.900	X	2
D3	2.500	X	2.300	X	1
D4	2.370	X	1.990	X	1
D5	2.450	X	1.710	X	1
D6	1.350	X	0.670	X	1
D7	0.850	X	0.350	X	4
	TOTAL DEDUCTION AREA				33.910
3)	TOTAL NET BUILT-UP AREA OF FLOOR (1 - 2)				642.935

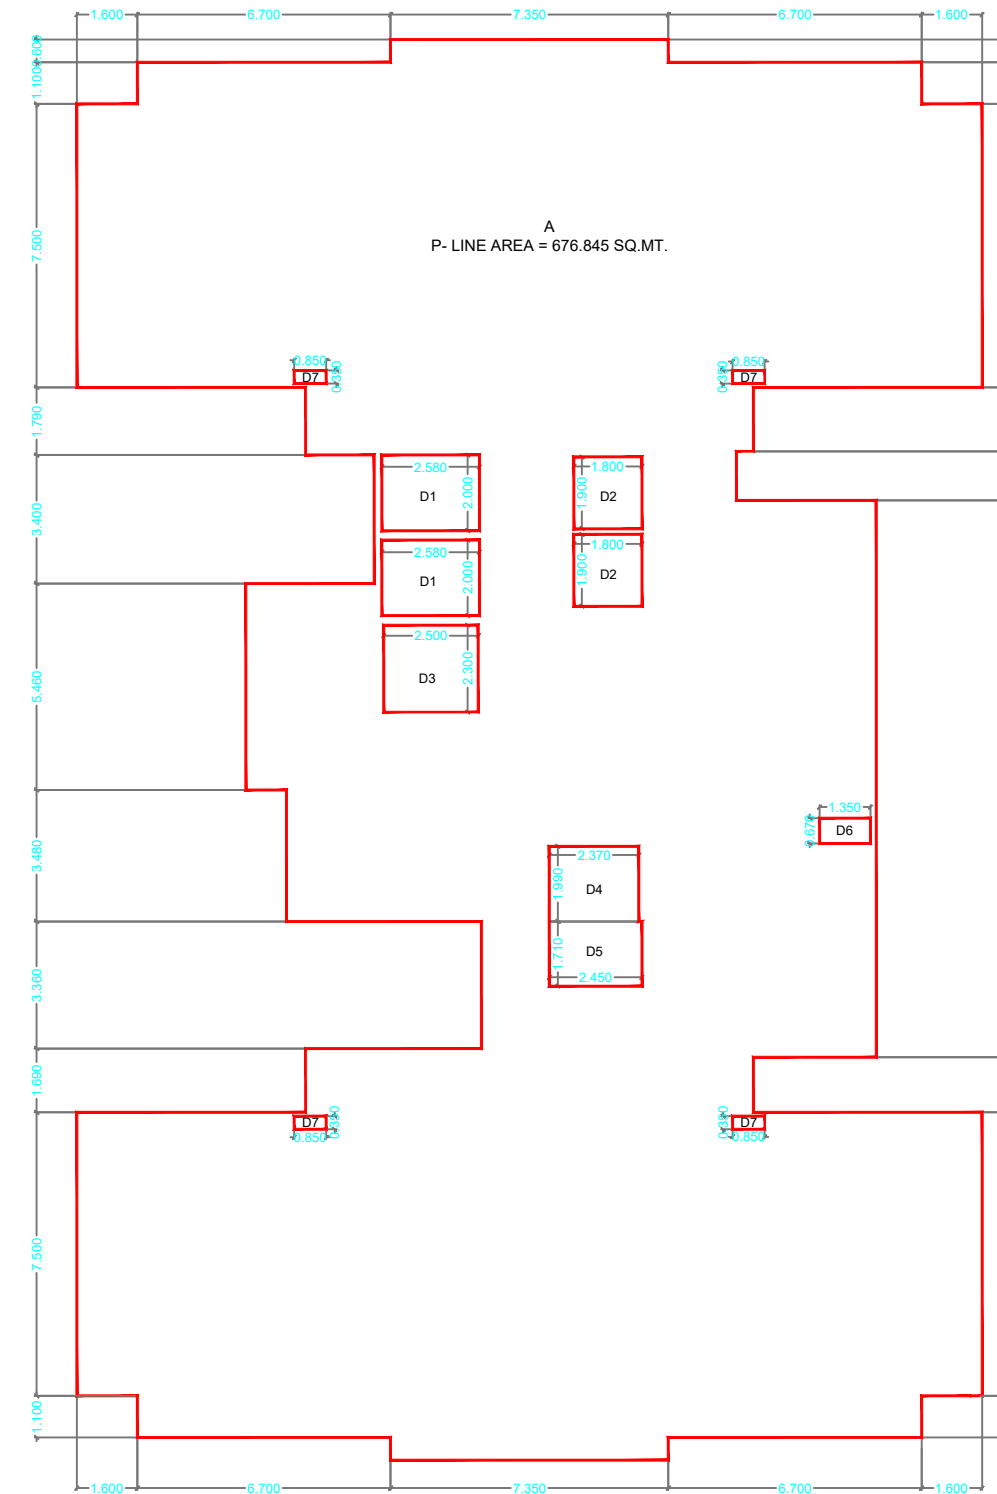


8th FLOOR AREA DIAGRAM
Scale - 1:200


Door Schedule									
S. No.	Type	Width	Height	Sill Height	Lintel Height	Description	Quantity		
1	FRD	1.200	2.250	0.000	2.250	Fire Rated Door	02		
2	FD	1.000	1.500	0.750	2.250	Fire Rated Door	02		
3	D1	1.000	2.250	0.000	2.250	Appt. Main Door	06		
4	D2	0.900	2.250	0.000	2.250	Bed Room Door	14		
5	D3	0.750	2.250	0.000	2.250	Toilet Door	14		

Window Schedule									
S. No.	Type	Width	Height	Sill Height	Lintel Height	Description	Quantity		
1	W1	0.900	2.200	0.150	2.350	Alum. Framed Glazed Window	04		
2	W1	1.800	2.200	0.150	2.350	Alum. 3 Track Glazed Window	01		
3	W3	2.000	2.200	0.150	2.350	Alum. 3 Track Glazed Window	07		
4	W4	2.000	2.200	0.150	2.350	Alum. 3 Track Bottom Fixed Glazed Window	08		
5	W5	2.000	2.200	0.150	2.350	Alum. 3 Track Bottom Fixed Glazed Window	04		
6	W6	1.350	2.200	0.150	2.350	Alum. 3 Track Glazed Window	05		
7	SW	1.500	1.500	0.900	2.450	Alum. 3 Track Bottom Fixed Glazed Window	01		
8	PW1	1.200	1.250	1.200	2.450	Alum. 3 Track Bottom Fixed Glazed Window	01		
9	SW1	1.300	1.550	0.900	2.450	Alum. Framed Glazed Window	01		
10	SW1	1.300	1.550	0.900	2.450	Alum. Framed Glazed Window	01		
11	V1	0.800	0.900	1.450	2.350	Aluminum Framed Glazed Ventilator	13		
12	V2	0.600	0.900	1.550	2.450	Aluminum Framed Glazed Ventilator	01		


SCHEDULE OF LIGHT AND VENTILATION									
SR. NO.	FLAT. NO.	ROOM	SIZE OF ROOM	PROPOSED AREA	MIN. AGGREGATE HABITABLE ROOM - 1/10TH & 0.30 sq.m. OF 0.30 M. FOR BATH, W.C., TOILET.	VENTILATION PROPOSED WINDOW TYPE	MIN. VENTILATION (PROPOSED VENTILATION AREA)		
1	701 TO 801, 702 TO 802, 704 TO 804, 705 TO 805, 706 TO 806	LIVING/DINING	3.500 x 6.000	21.000	2.100	W5	5.720		
2		KITCHEN	3.350 x 2.740	9.170	0.918	W6	2.970		
3		BEDROOM-1	3.850 x 3.370	12.975	1.297	W4	4.400		
4		BEDROOM-2	3.200 x 3.650	11.680	1.168	W4	4.400		
5		BEDROOM-3	3.200 x 3.650	11.680	1.168	W3	4.400		
6		TOILET	1.500 x 2.000	3.000	0.300	V1	0.540		
7		TOILET	1.500 x 2.450	3.675	0.368	V1	0.540		
8		TOILET	1.500 x 3.650	5.475	0.548	V1	5.400		
1	703 TO 803	LIVING/DINING	7.000 x 3.050	25.454	2.545	W3	4.400		
2		(STUDIO)	3.420 x 1.200	12.540	1.254	W3	4.400		
3		BEDROOM	4.400 x 2.850	12.540	1.254	W3	4.400		
4		TOILET	2.200 x 1.350	2.970	0.297	V1	5.400		
1	901 TO 2401, 902 TO 2402, 903 TO 2403, 904 TO 2404, 905 TO 2405	LIVING/DINING	3.500 x 6.000	21.000	2.100	W5	5.720		
2		KITCHEN	3.350 x 2.740	9.170	0.918	W6	2.970		
3		BEDROOM-1	3.850 x 3.370	12.975	1.297	W4	4.400		
4		BEDROOM-2	3.200 x 3.650	11.680	1.168	W4	4.400		
5		BEDROOM-3	3.200 x 3.650	11.680	1.168	W3	4.400		
6		TOILET	1.500 x 2.000	3.000	0.300	V1	5.400		
7		TOILET	1.500 x 2.450	3.675	0.368	V1	5.400		
8		TOILET	1.500 x 3.650	5.475	0.548	V1	5.400		

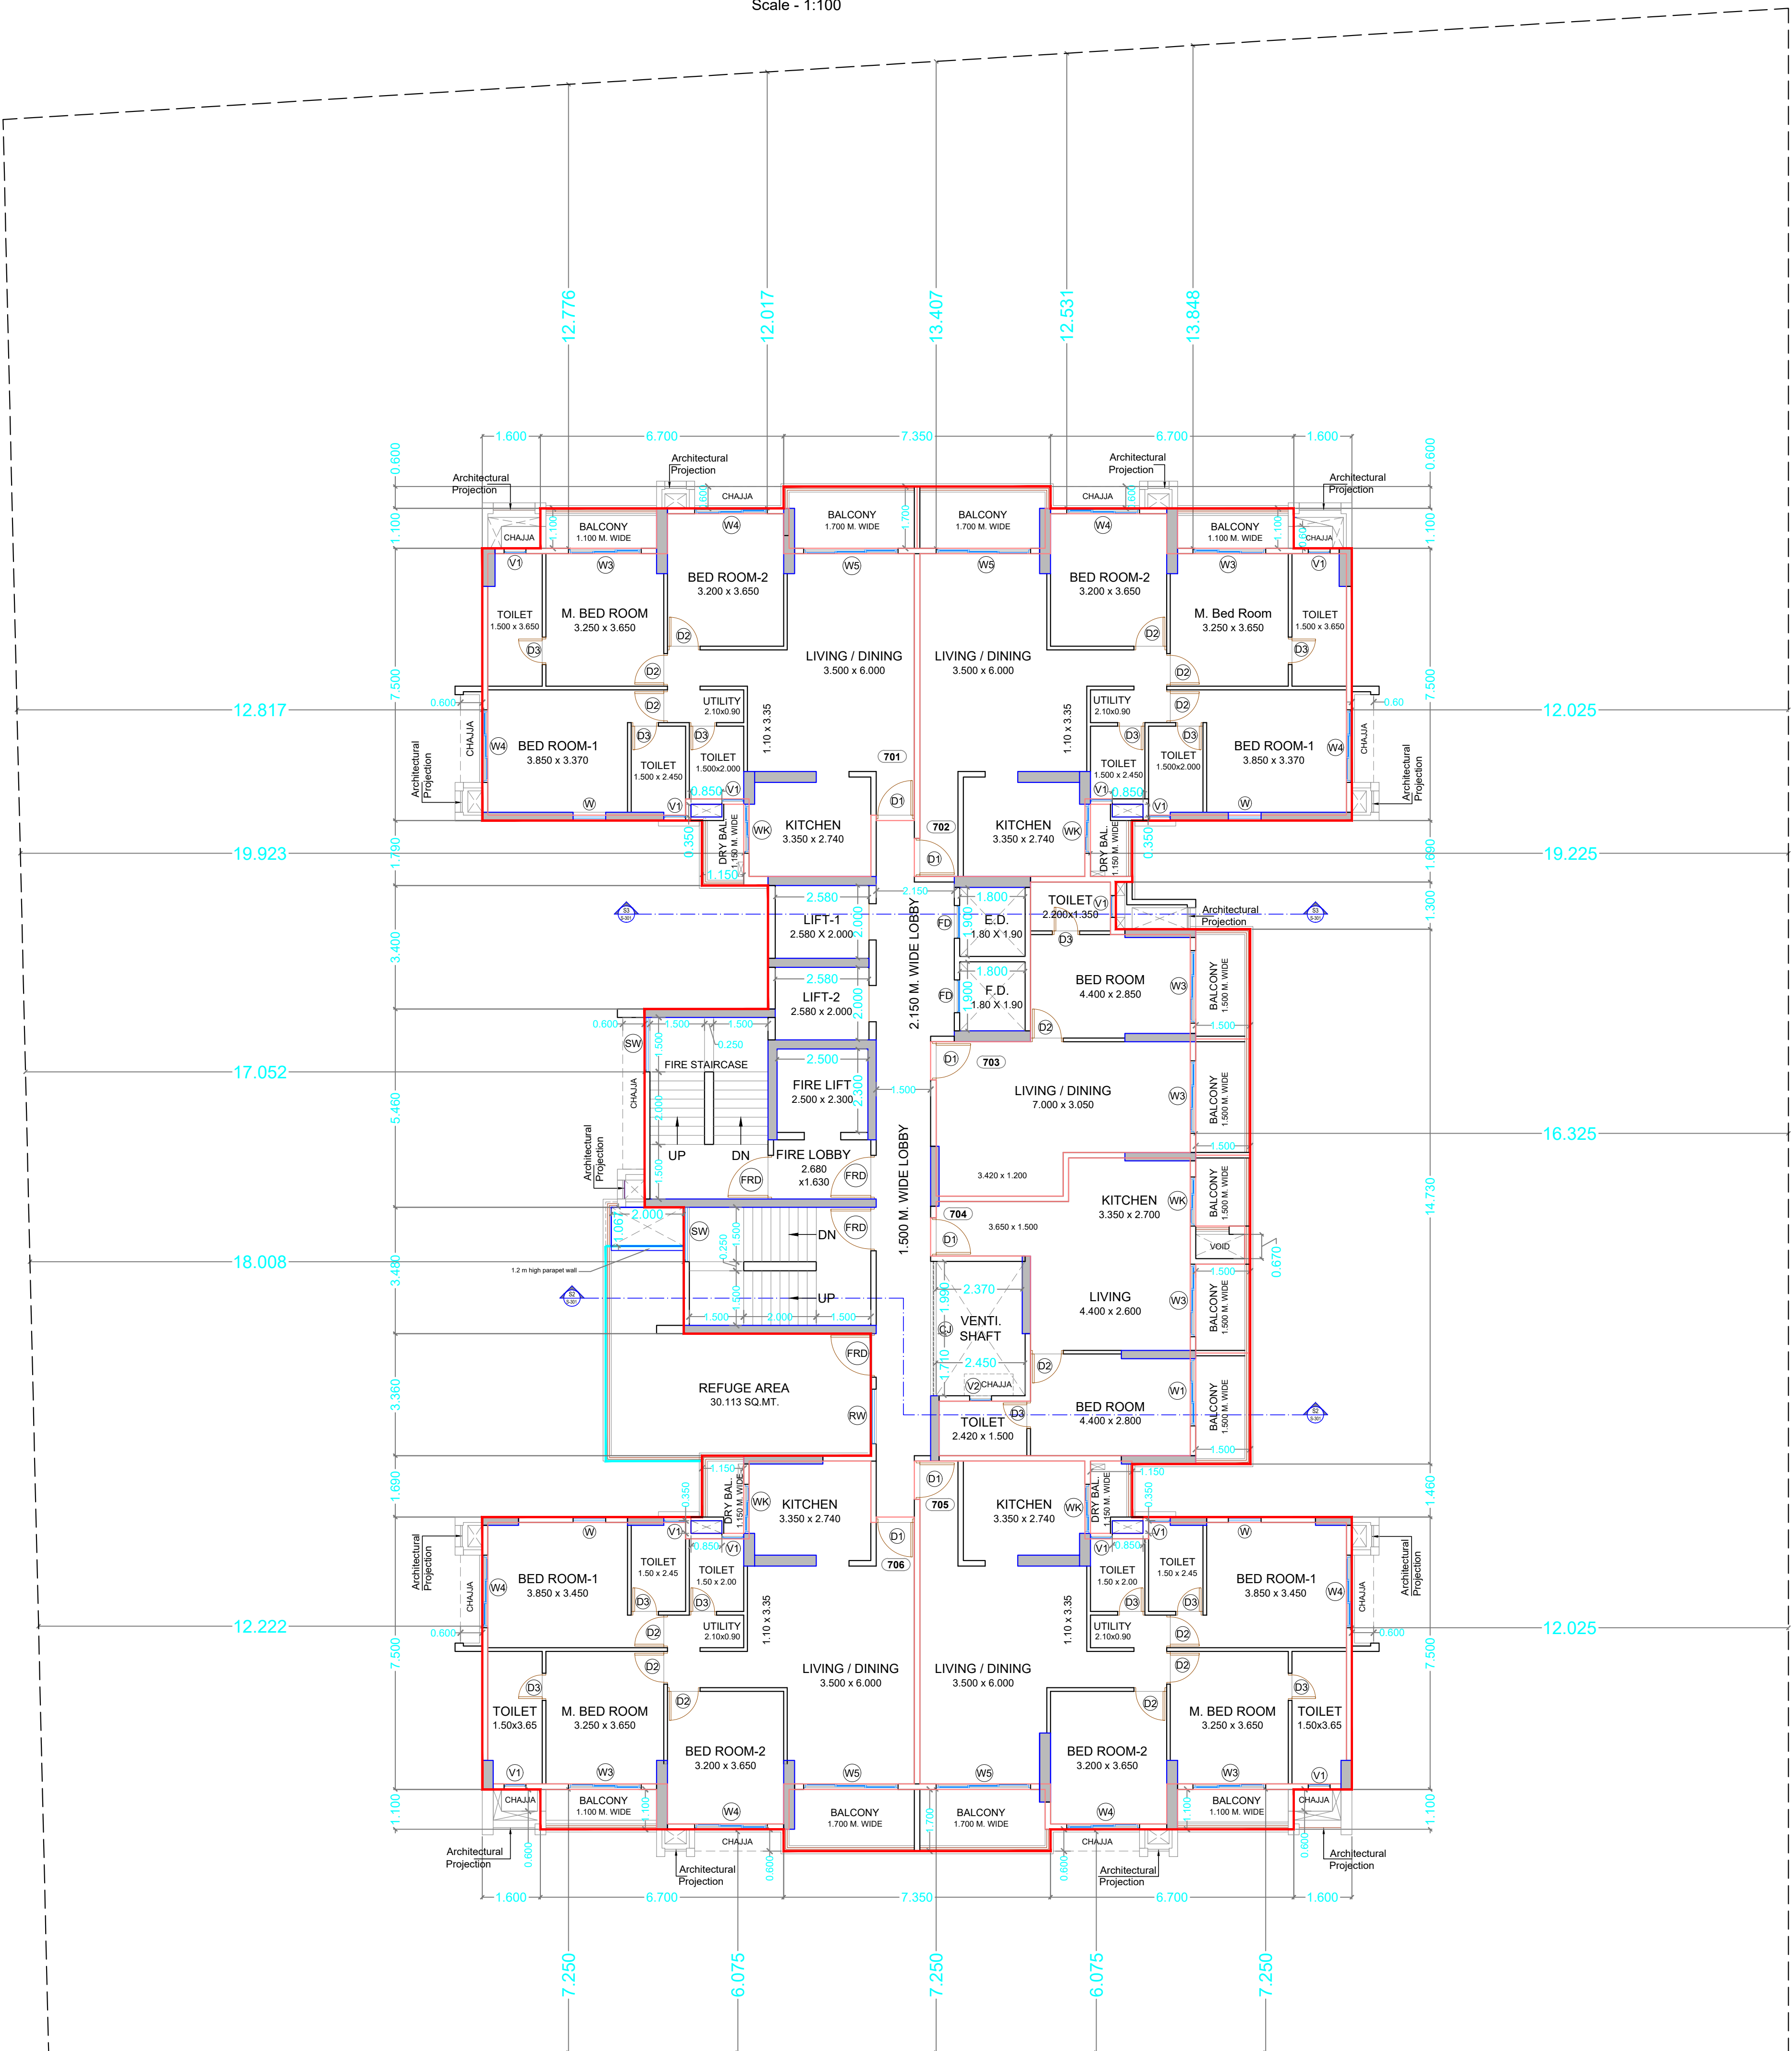

7th FLOOR (REFUGE) PLAN
(Resi. Lvl. 1st Floor)
Scale - 1:100

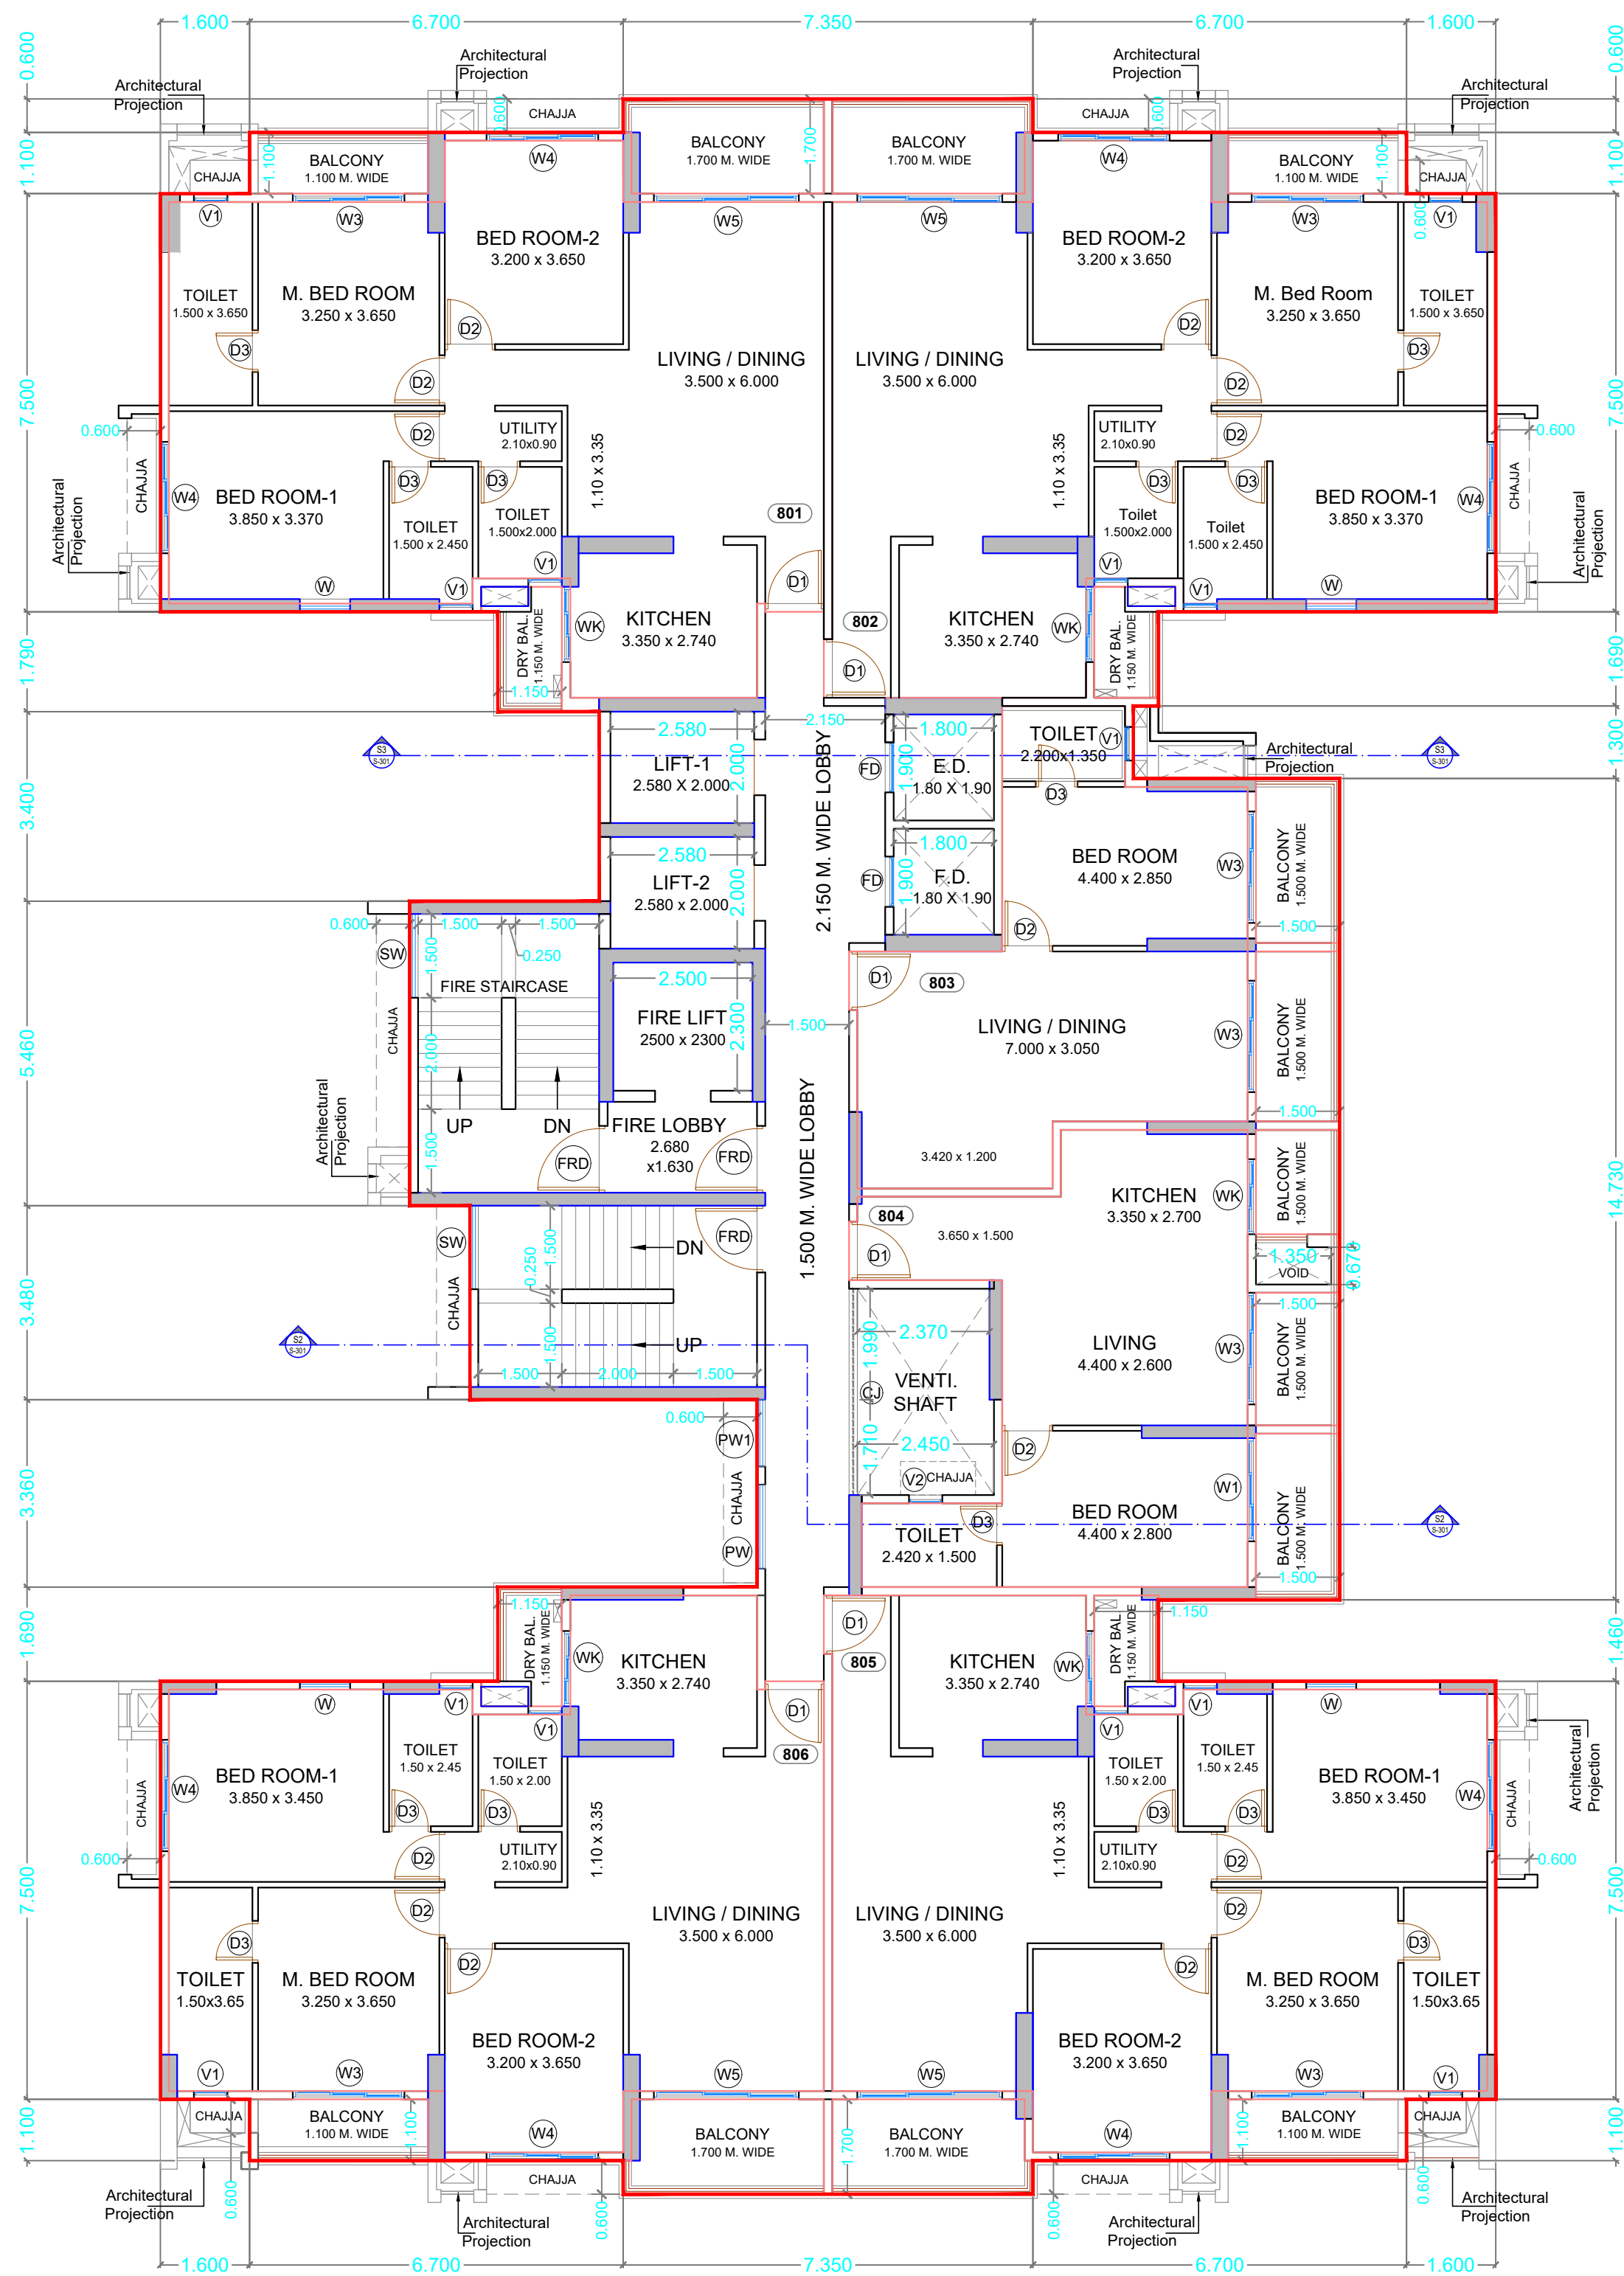

8th FLOOR PLAN
(Resi. Lvl. 2nd Floor)
Scale - 1:100

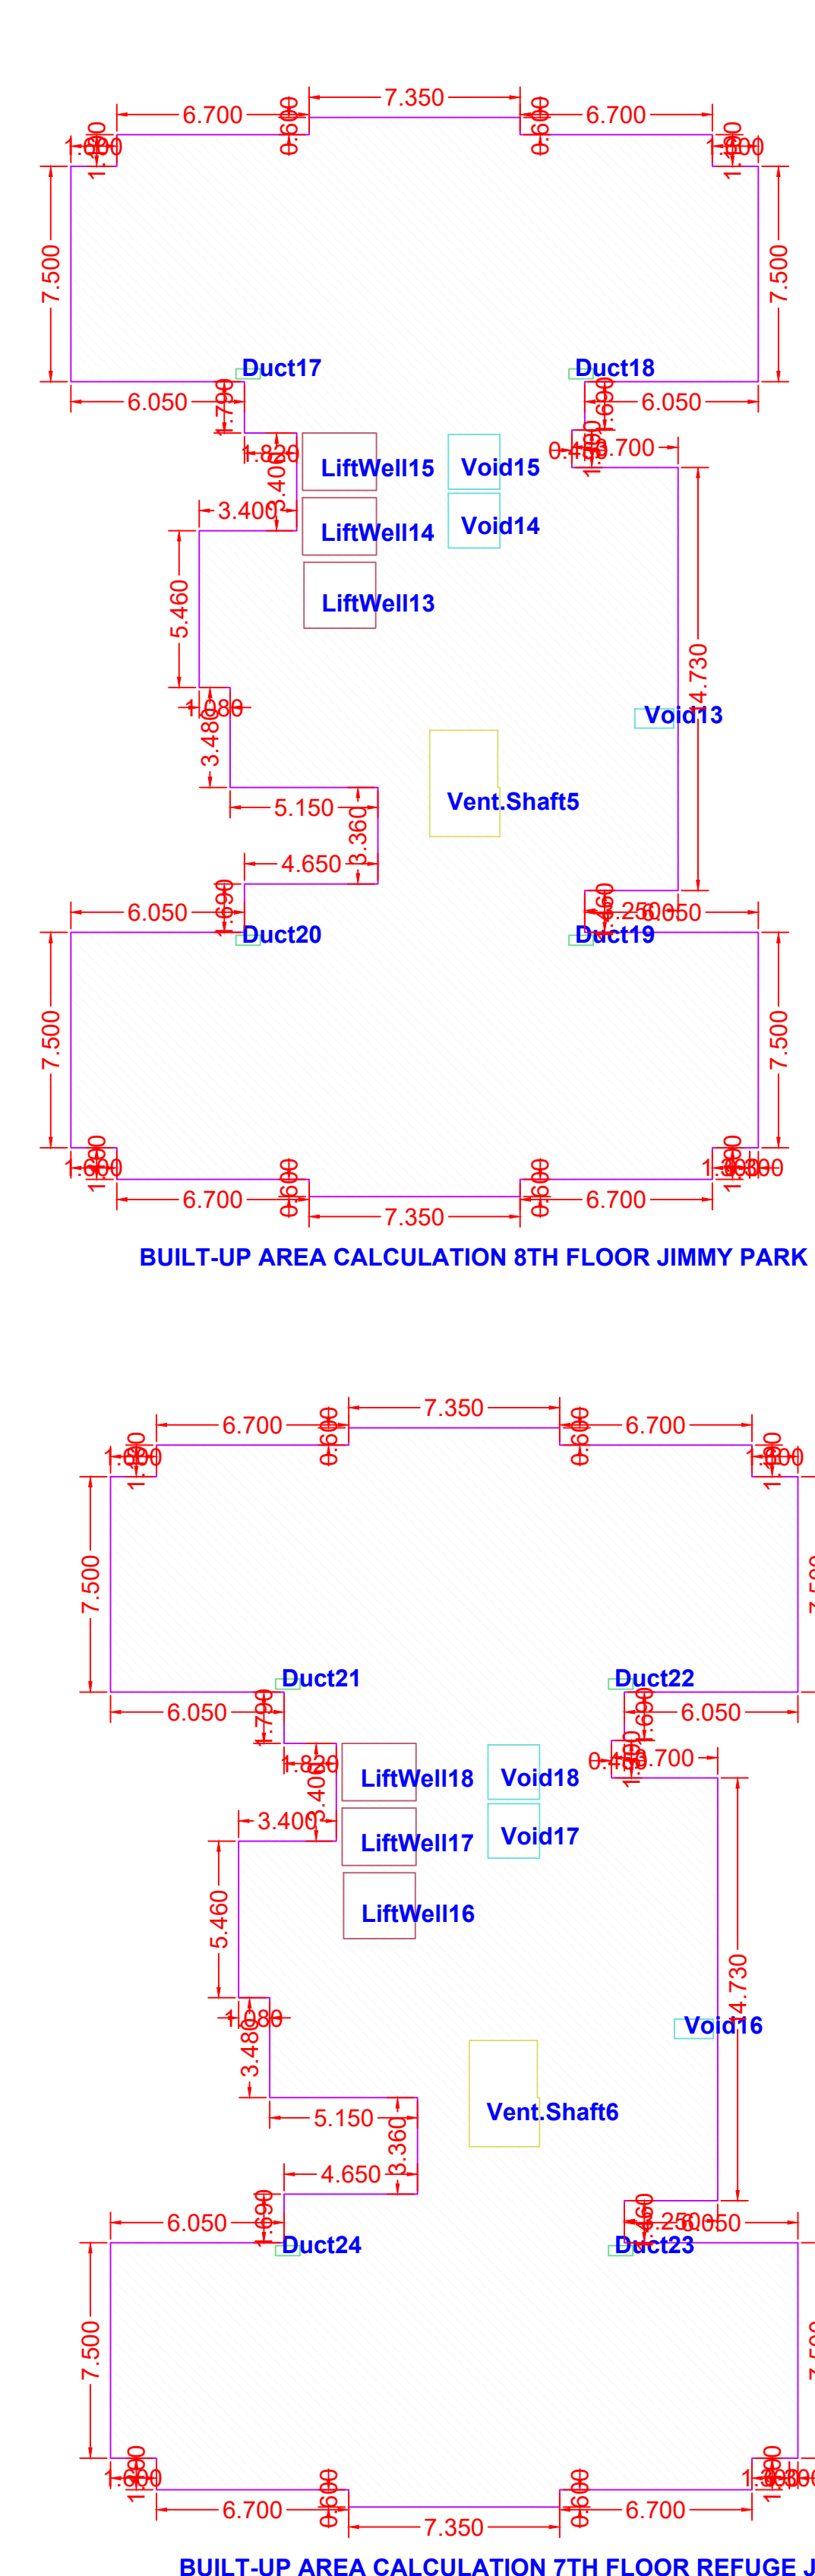

BUILT-UP AREA CALCULATION			
BUILT-UP AREA (SQ.M.)			
AREA NAME	LENGTH	WIDTH	Area(Sq.M)
BLOCK	37.880	23.850	894.845
		BLOCK AREA TOTAL	894.845
V0615	-	-	3.420
V0616	-	-	3.420
V0613	-	-	3.905
LPW0615	-	-	5.160
LPW0616	-	-	5.160
LPW0613	-	-	5.750
Vind.0615	-	-	6.905
D0622	-	-	6.298
D0618	-	-	6.298
D0619	-	-	6.298
D0617	-	-	6.298
TOTAL			62.984