
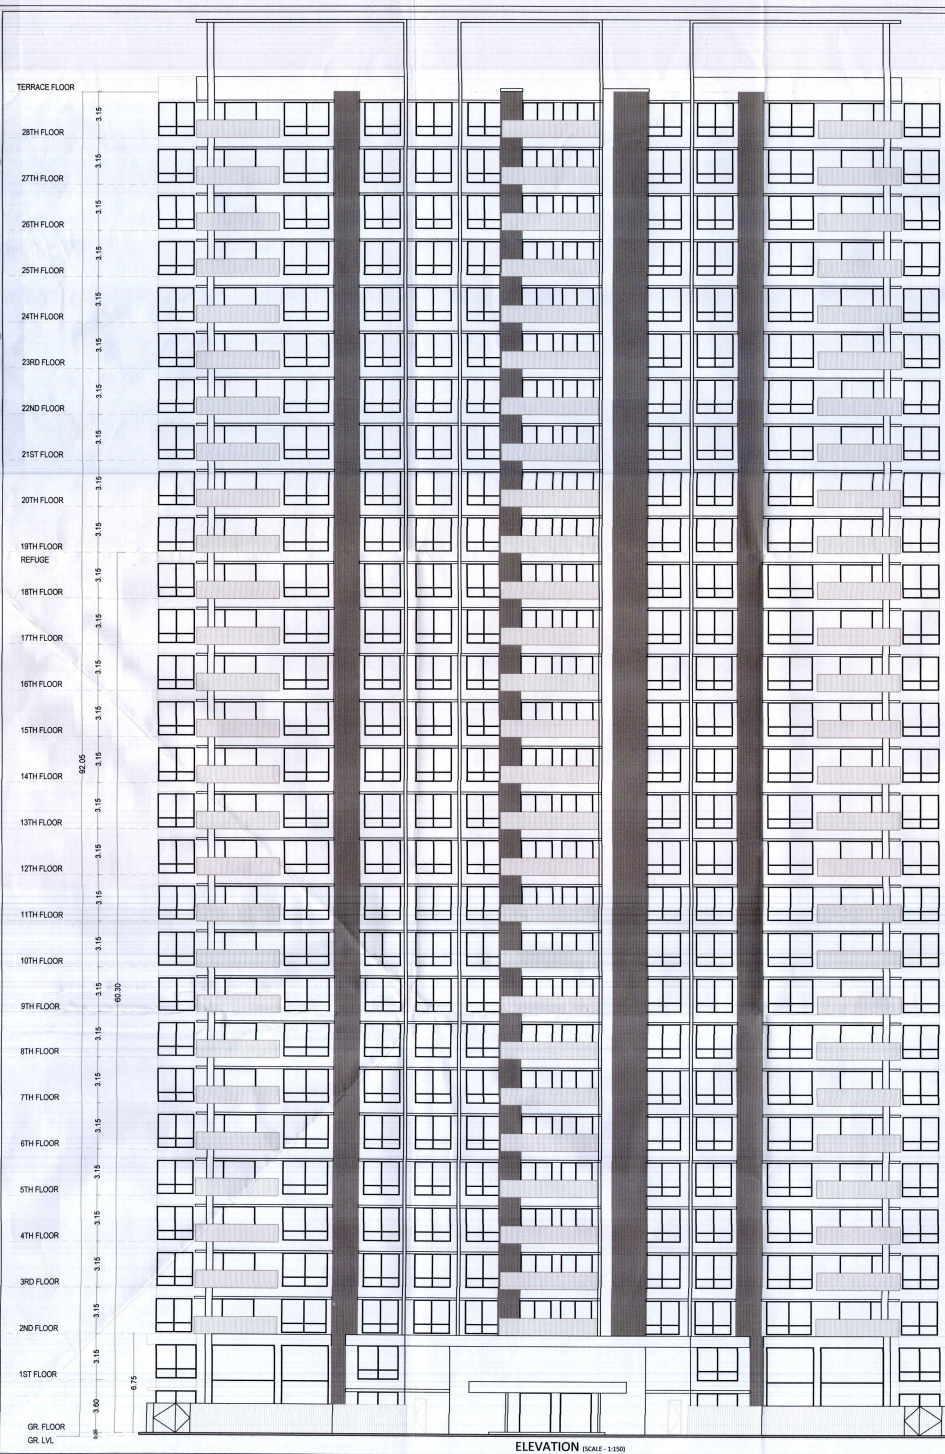


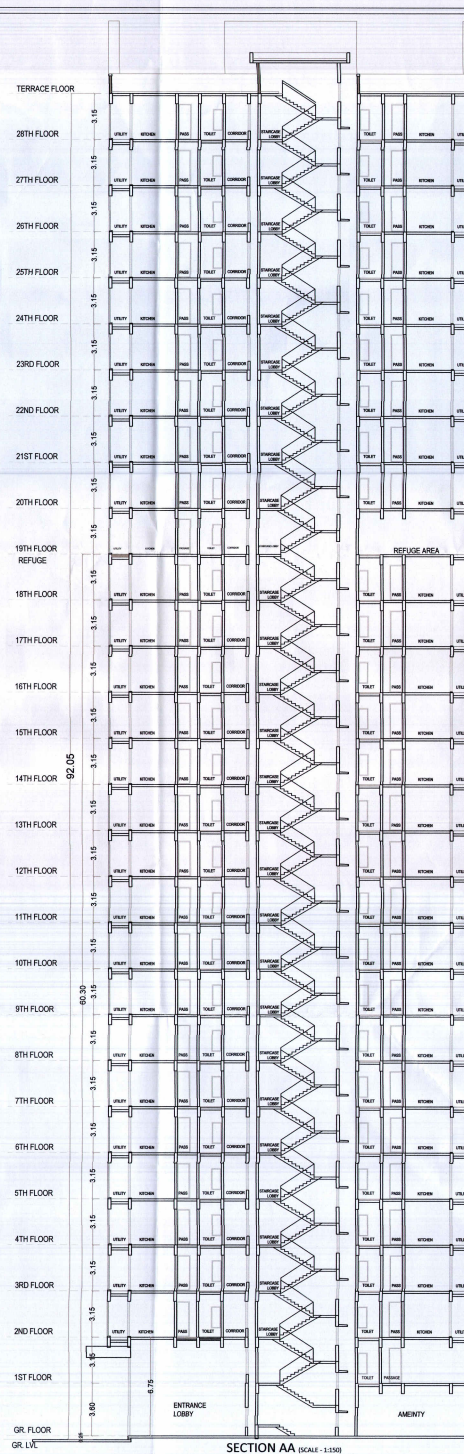

PROFORMA - B		L/20
DESCRIPTION OF SHEET		
SECTOR : F		
BUILDING TYPE : TYPE-WF.B		
NO. OF FLOORS : G + 23 FLOORS		
CLUSTER NO.S : CLUSTER 6.03 WING D, E & F		
ELEVATION & SECTION A-A		
STAMP AND DATE OF APPROVAL OF PLAN		
<p>या बांधकामाचे पत्र क्र. एकाधिकृत नगरपालिका / माली अंतर्गत, जमीन, भूदल, कोठे, पावसाचे, कट्टी व मागणीचे ता. कल्याण आणि माली अंतर्गत, या. अंतर्गत वसंतीचे २०२३/२४ दिनांक २५/१२/२०२३ मधील नॉटिस अर्धीत वरून दिलेला रंगीत तुकडी मुदतव्यवस्थेत २०२३/२४ बांधकामाचे नगरपालिका मंडळी.</p>		
 <p>सहायक संपादक नगर रचना, ठाणे.</p>		
NOTE :		
<p>ALL DIMENSIONAL & LEVEL DESCRIPTIONS ARE CLEAR DIMENSIONS (I.E. UNFINISHED DIMENSIONS) IN METERS COVERED AREA & FOR PARKING CALCULATION ONLY</p>		
DESCRIPTION OF PROPOSAL & PROPERTY		
<p>PROPOSED BUILDING AT INTEGRATED TOWNSHIP PROJECT SITUATED AT VILLAGE ANTEROLI KHOLI, HERITANE, GHARVALI, KATAI, KOLE, MANGON, TAL. KALYAN & DIST. THANE, AND AT VILLAGE UMBROLI, TAL. AMBERNATH, DIST. THANE.</p>		
JOB NO.	REVISION NO.	DRAWN BY
PALAVA II	RO	6757
SHEET NO.	SHEET SIZE	DATE
L/20	11	14/03/2023
NAME & ADDRESS OF OWNER		SIGNATURE
M/S. MACROTECH DEVELOPERS LTD.		
412, 4TH FLOOR, 170 VARDHAMAN CHAMBER, CAWASI PATEL ROAD, HORNIMAN CIRCLE, FORT, MUMBAI-400001		
NAME & ADDRESS OF ARCHITECT		SIGNATURE
PRADEEP KAMBLE & ASSOCIATES		
B-101, 1st FL., JASH BUTERA COMPLEX, PANDIT MALVIYA PATH, BAMBURDA, DOMBIVLI (W) - 421 201, TEL. - 2862642		
PRADEEP KAMBLE		