
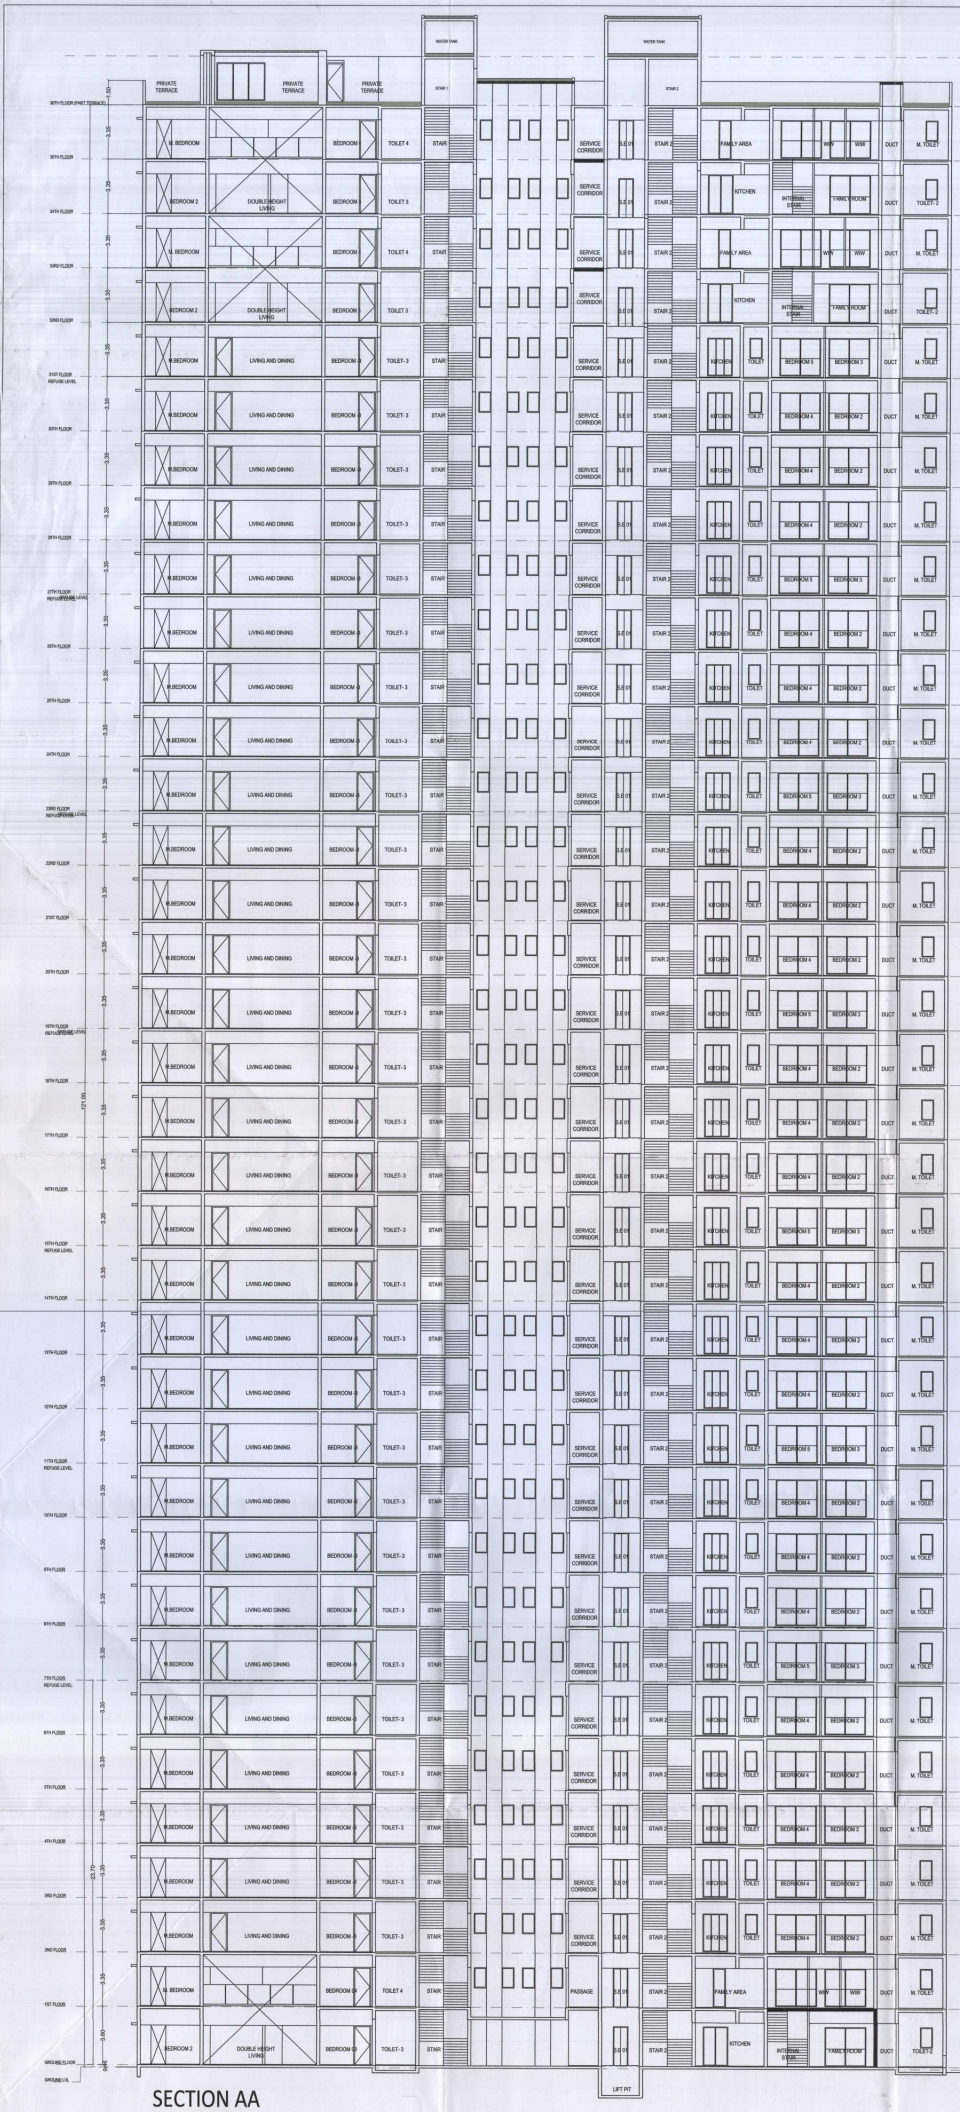


SECTION AA
(SCALE - 1:150)

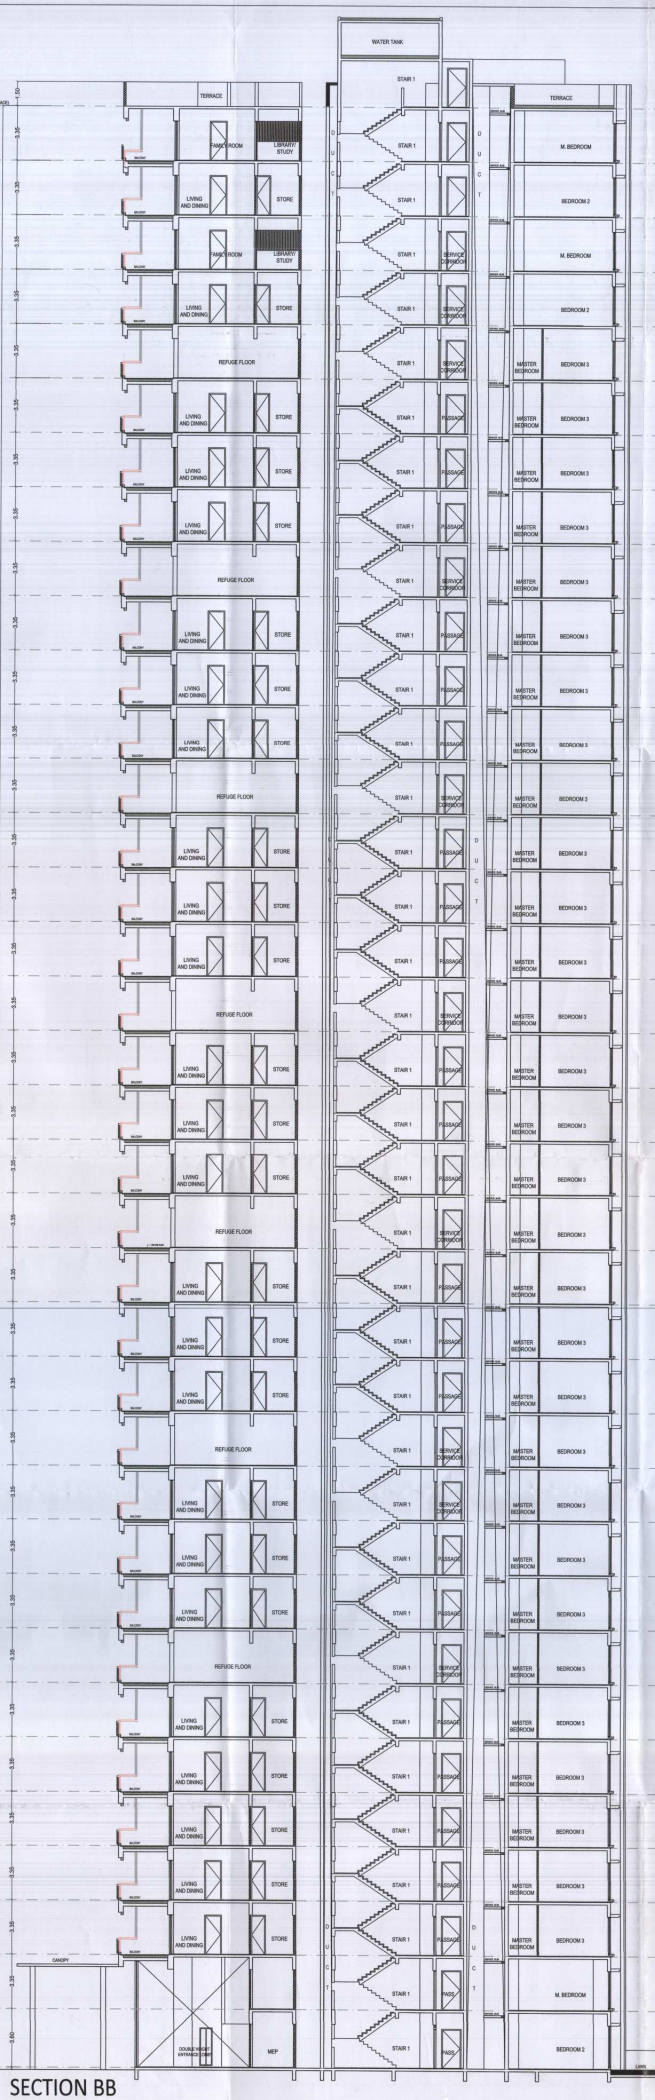

SECTION BB
(SCALE - 1:150)

PROFORMA -B	O/41

DESCRIPTION OF SHEET

SECTOR : D & F
BUILDING TYPE : TYPE- WF.A
NO. OF FLOORS : G + 35TH FLOORS + 36TH FLOOR (PART TERRACE)
CLUSTER NO.S : CLUSTER 2.07 WING A
CLUSTER 6.03 WING B, C & D

SECTION AA & BB

STAMP AND DATE OF APPROVAL PLAN

या कार्यालयाचे पत्र क्र. एकात्मिकृत नगरवसाहत / मौजे अंतर्ली, खोणी, हेदुटणे, कोळे, घारिवली, फटई व माणगांव ता. कल्याण आणि मौजे उंबोली, ता. अंबरनाथ ससंअंप्रे/ठा.००७०
दिनांक 30/8/18 मधील शर्तींना अधीन राहून हिरव्या रंगाने दुरुस्ती सुचविल्याप्रमाणे.....२ डिसेंबर.....वापरासाठी नकाशाला मंजुरी.

नगर रचना आणि मूल्यनिर्धारण विभाग ठाणे शाखा

सहायक संचालक
नगर रचना, ठाणे.

NOTE :

ALL DIMENSIONS/LEVELS/DEPTHS STATED ARE CLEAR DIMENSIONS (I.E. UNFINISHED DIMENSIONS) IN METERS.
CARPET AREA IS FOR PARKING CALCULATION ONLY

DESCRIPTION OF PROPOSAL & PROPERTY

PROPOSED INTEGRATED TOWNSHIP PROJECT AT VILLAGE ANTARLI, KHONI, HEDUTANE, KOLE, MANGOAN, GHARIVALI, KATAI, TALUKA KALYAN & VILLAGE UMBROLI, TALUKA AMBERNATH, DIST THANE.

JOB NO.	REVISION NO.	DRAWN BY	CHECKED BY
PALAVA II	R0	7213	
SHEET NO.	SHEET SIZE	DATE	SCALE
L/15	Custom (portrait)	31/12/2024	1:100

C:\Users\ADMIN\Desktop\New Folder (5)\Sheet 037 TO 041 - Rev 7_Type WF.A - CLUS 2 Wing B,C,D (Hirearchical).dwg_ 31-12-2024 12:22:12

NAME & ADDRESS OF OWNER — **SIGNATURE**

M/S. MACROTECH DEVELOPERS LTD.
412, 4TH FLOOR, 17G VARDHAMAN CHAMBER,
CAWASJI PATEL ROAD, HORNIMAN CIRCLE,
FORT, MUMBAI-400001

(AUTHORISED SIGNATORY)

NAME & ADDRESS OF ARCHITECT — **SIGNATURE**

PRADEEP KAMBLE & ASSOCIATES
B-101,1st FL., JAKH BUTERA COMPLEX,
PANDIT MALVIYA PATH, RAMNAGAR,
DOMBIVALI (W) - 421 201, TEL - 2862642

PRADEEP KAMBLE
(ARCHITECT)