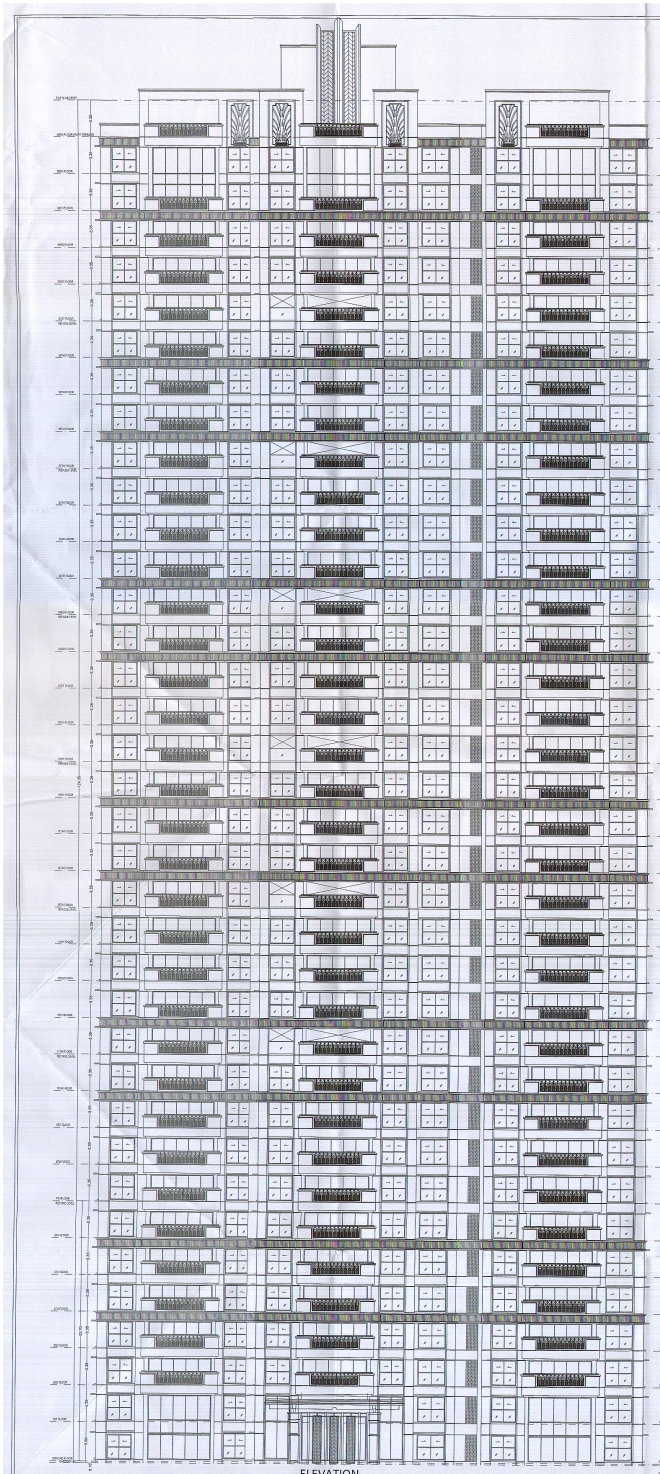

ELEVATION
(SCALE - 1:150)

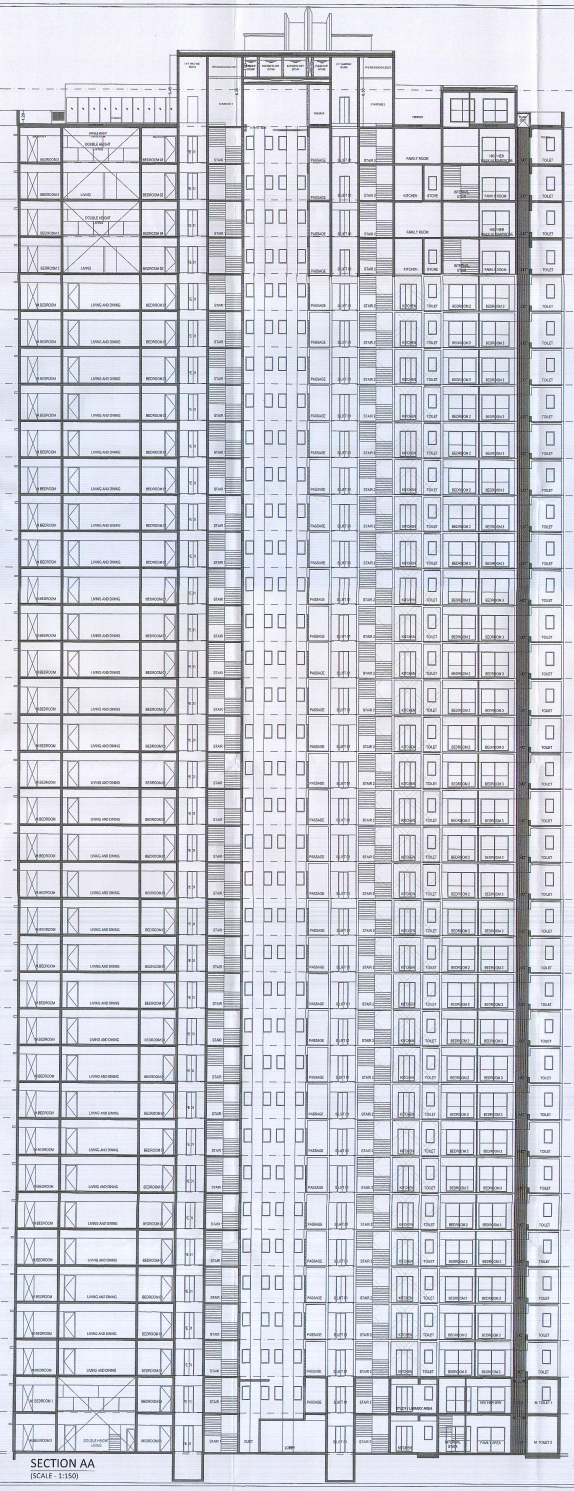

SECTION AA
(SCALE - 1:150)

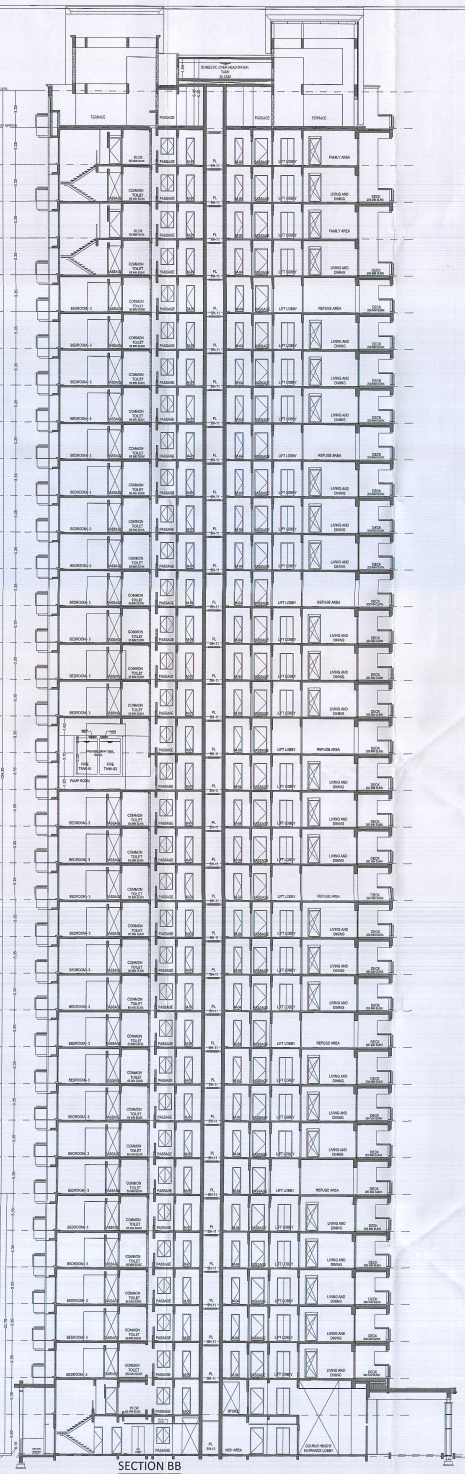

SECTION BB
(SCALE - 1:150)

PROFORMA -B P/35

DESCRIPTION OF SHEET

SECTOR : SECTOR F
BUILDING TYPE : TYPE- WF-A
NO. OF FLOORS : B + 35TH FLOOR + 36TH FLOOR (PART TERRACE) TWR
CLUSTER NO.5 : CLUSTER 6.03 W/ING B, C & D

SECTION & ELEVATION

STAMP AND DATE OF APPROVAL OF PLAN

सदर जागेसाठीचे पत्र क्र. एमसीजीएम नगररचनाकार / चीफ अर्बन प्लॅनर, ठाणे महानगरपालिका, ठाणे, महाराष्ट्र शासन, ठाणे यांचे कार्यालयाकडील जा.क्र. ठाणे/टीएमसी/नरर/ [illegible] दिनांक 31/10/15 नवीन इमारत अधिक उद्वाहन रचने दुरुस्ती सुधारित मंजूरीस्तव [illegible] आपणाकडे सस्नाहरण सादर

सहायक संचालक
नगर रचना, ठाणे.

LEGEND

OHT = OVER HEAD WATER TANK
LMR = LIFT MACHINE ROOM
MVR = MECHANICAL VENTILATION SHAFT
FHC = FIRE HOSE CABINET
FRD = FIRE RATED DOOR
ELV = EXTRA LOW VOLTAGE
SV = SERVICE VOID
P.D. = PANIC DEVICE DOOR
PRESS DUCT = PRESSURIZATION DUCT
W I W = WALK IN WARDROBE

NOTE :
ALL DIMENSIONS ARE IN FINISHED STATE AND CLEAR DIMENSIONS (I.E. UNFINISHED CARPET AREA IS FOR PARKING CALCULATION ONLY)

DESCRIPTION OF PROPOSAL & PROPERTY

PROPOSED INTEGRATED TOWNSHIP PROJECT AT VILLAGE ANTARLI KHON, HEDUTANE, KOLE MANDIVALI, GHARIVALI KATAI, TALUKA KALYAN & VILLAGE UMBROLI, TALUKA AMBERNATH, DIST THANE.

JOB NO.	REVISION NO.	DRAWN BY	CHECKED BY
PALAVA II	R2	17420	
SHEET NO.	SHEET SIZE	DATE	SCALE
	A1	13/10/2008	1:150

NAME & ADDRESS OF OWNER — SIGNATURE

M/S. LODHA DEVELOPERS LTD.
(Formerly known as Macrotech Developers Limited)
412, 4TH FLOOR, 17G, VARDHAMAN CHAMBER,
CAWASJI PATEL ROAD, HORNIMON CIRCLE
FORT, MUMBAI-400 001.

NAME & ADDRESS OF ARCHITECT — SIGNATURE

PRADEEP KAMBLE & ASSOCIATES
B-101,1st FL., JASH BUTEEN COMPLEX,
PANDIT MALVIYA PATH, RAMNAGAR,
DOMBIVALI (W) - 421 201, TEL - 0965942