
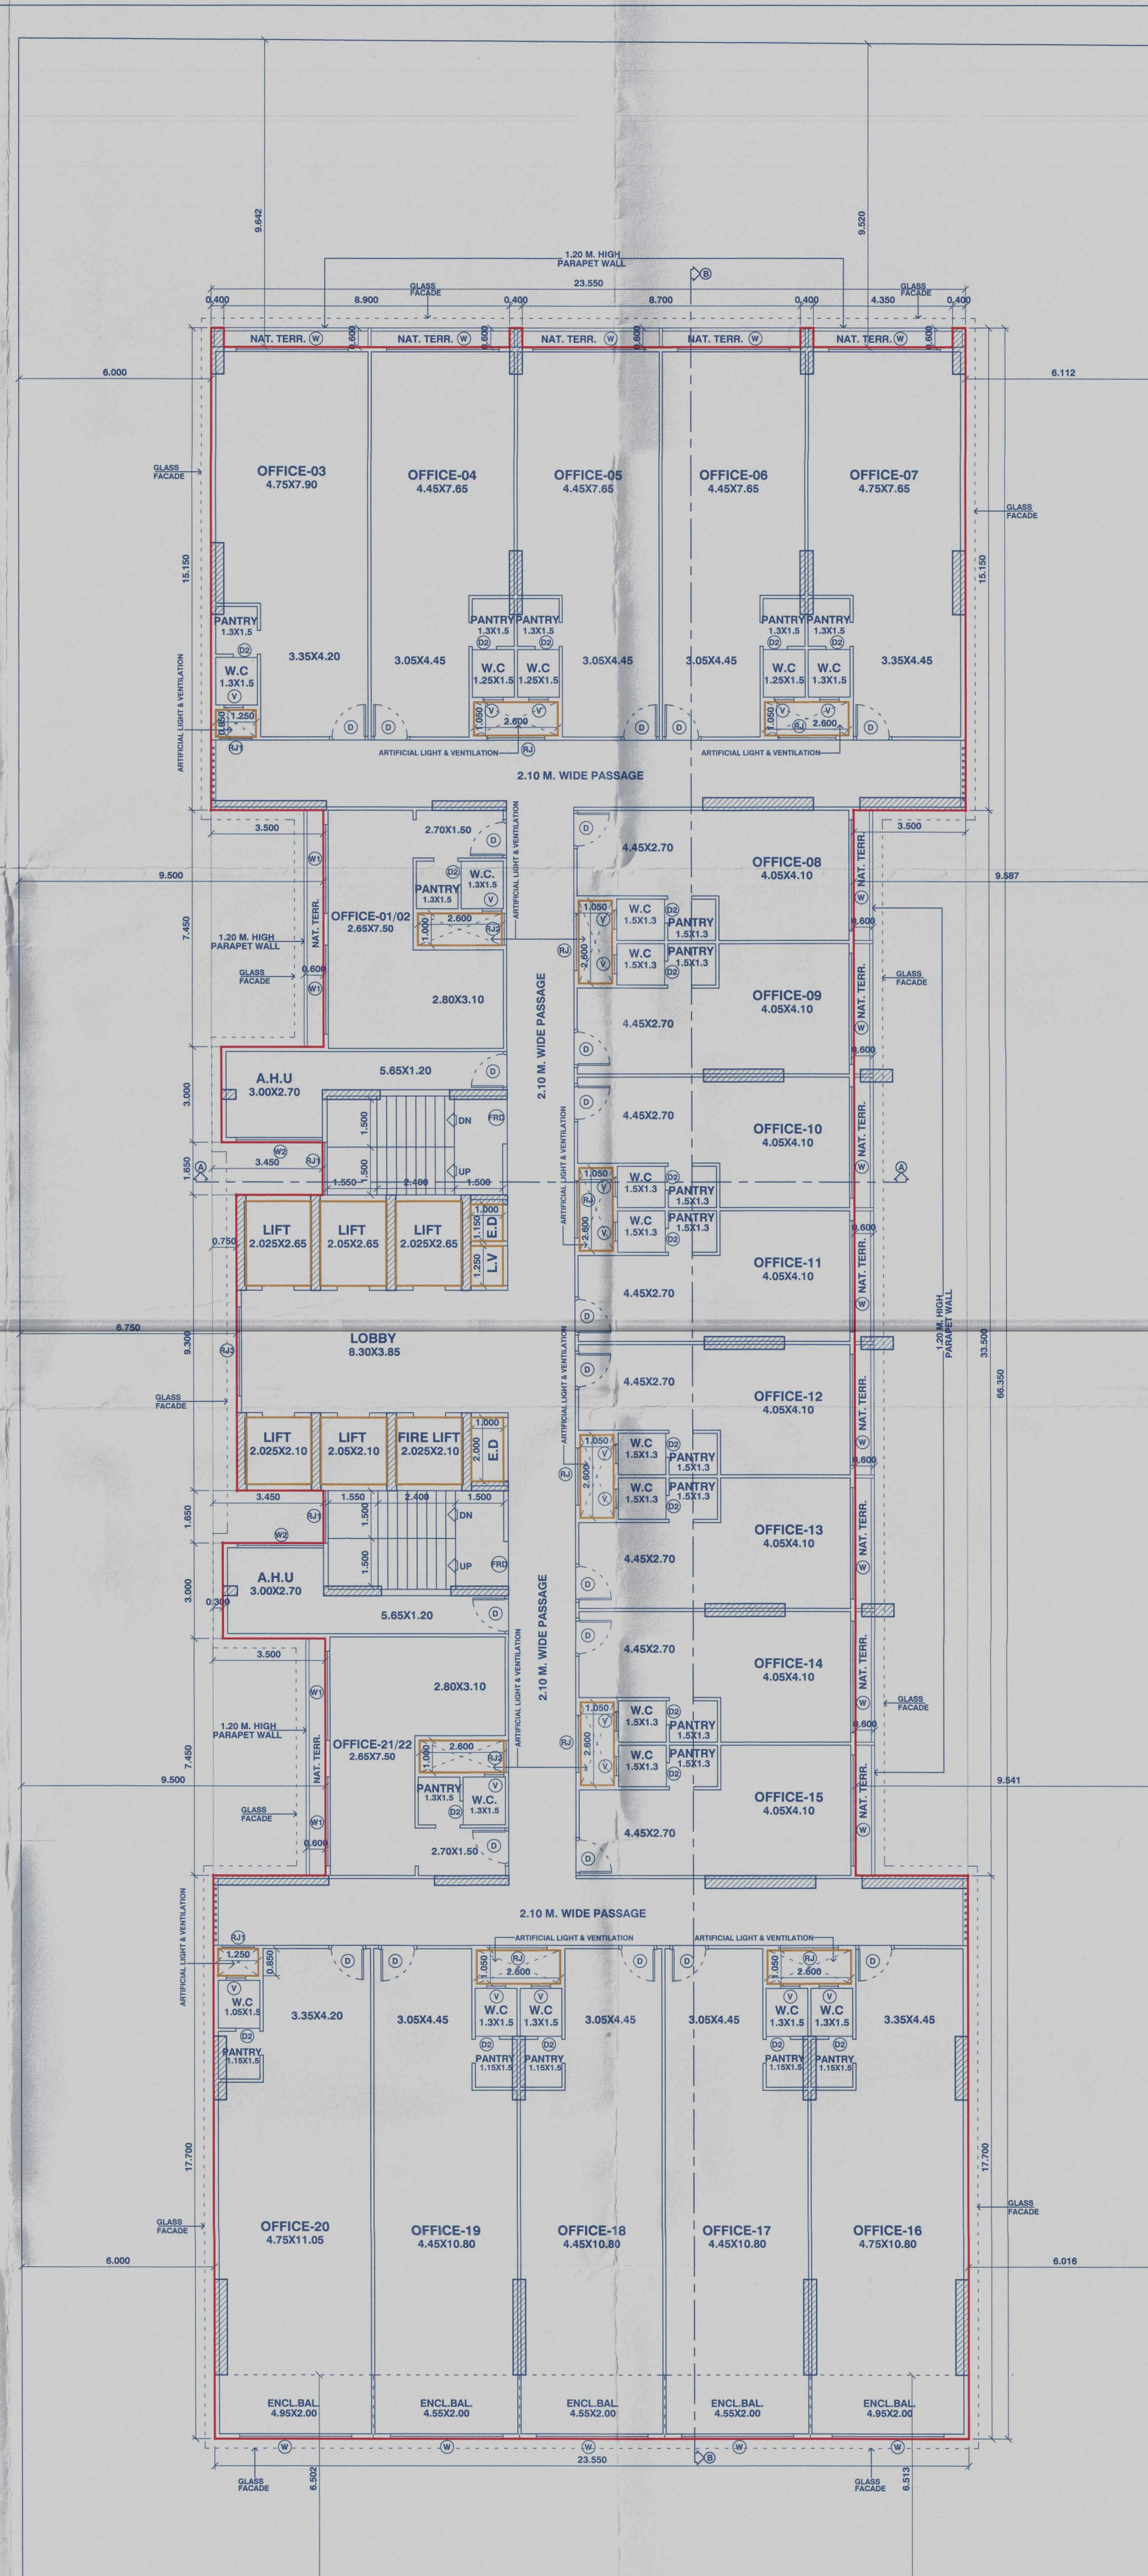


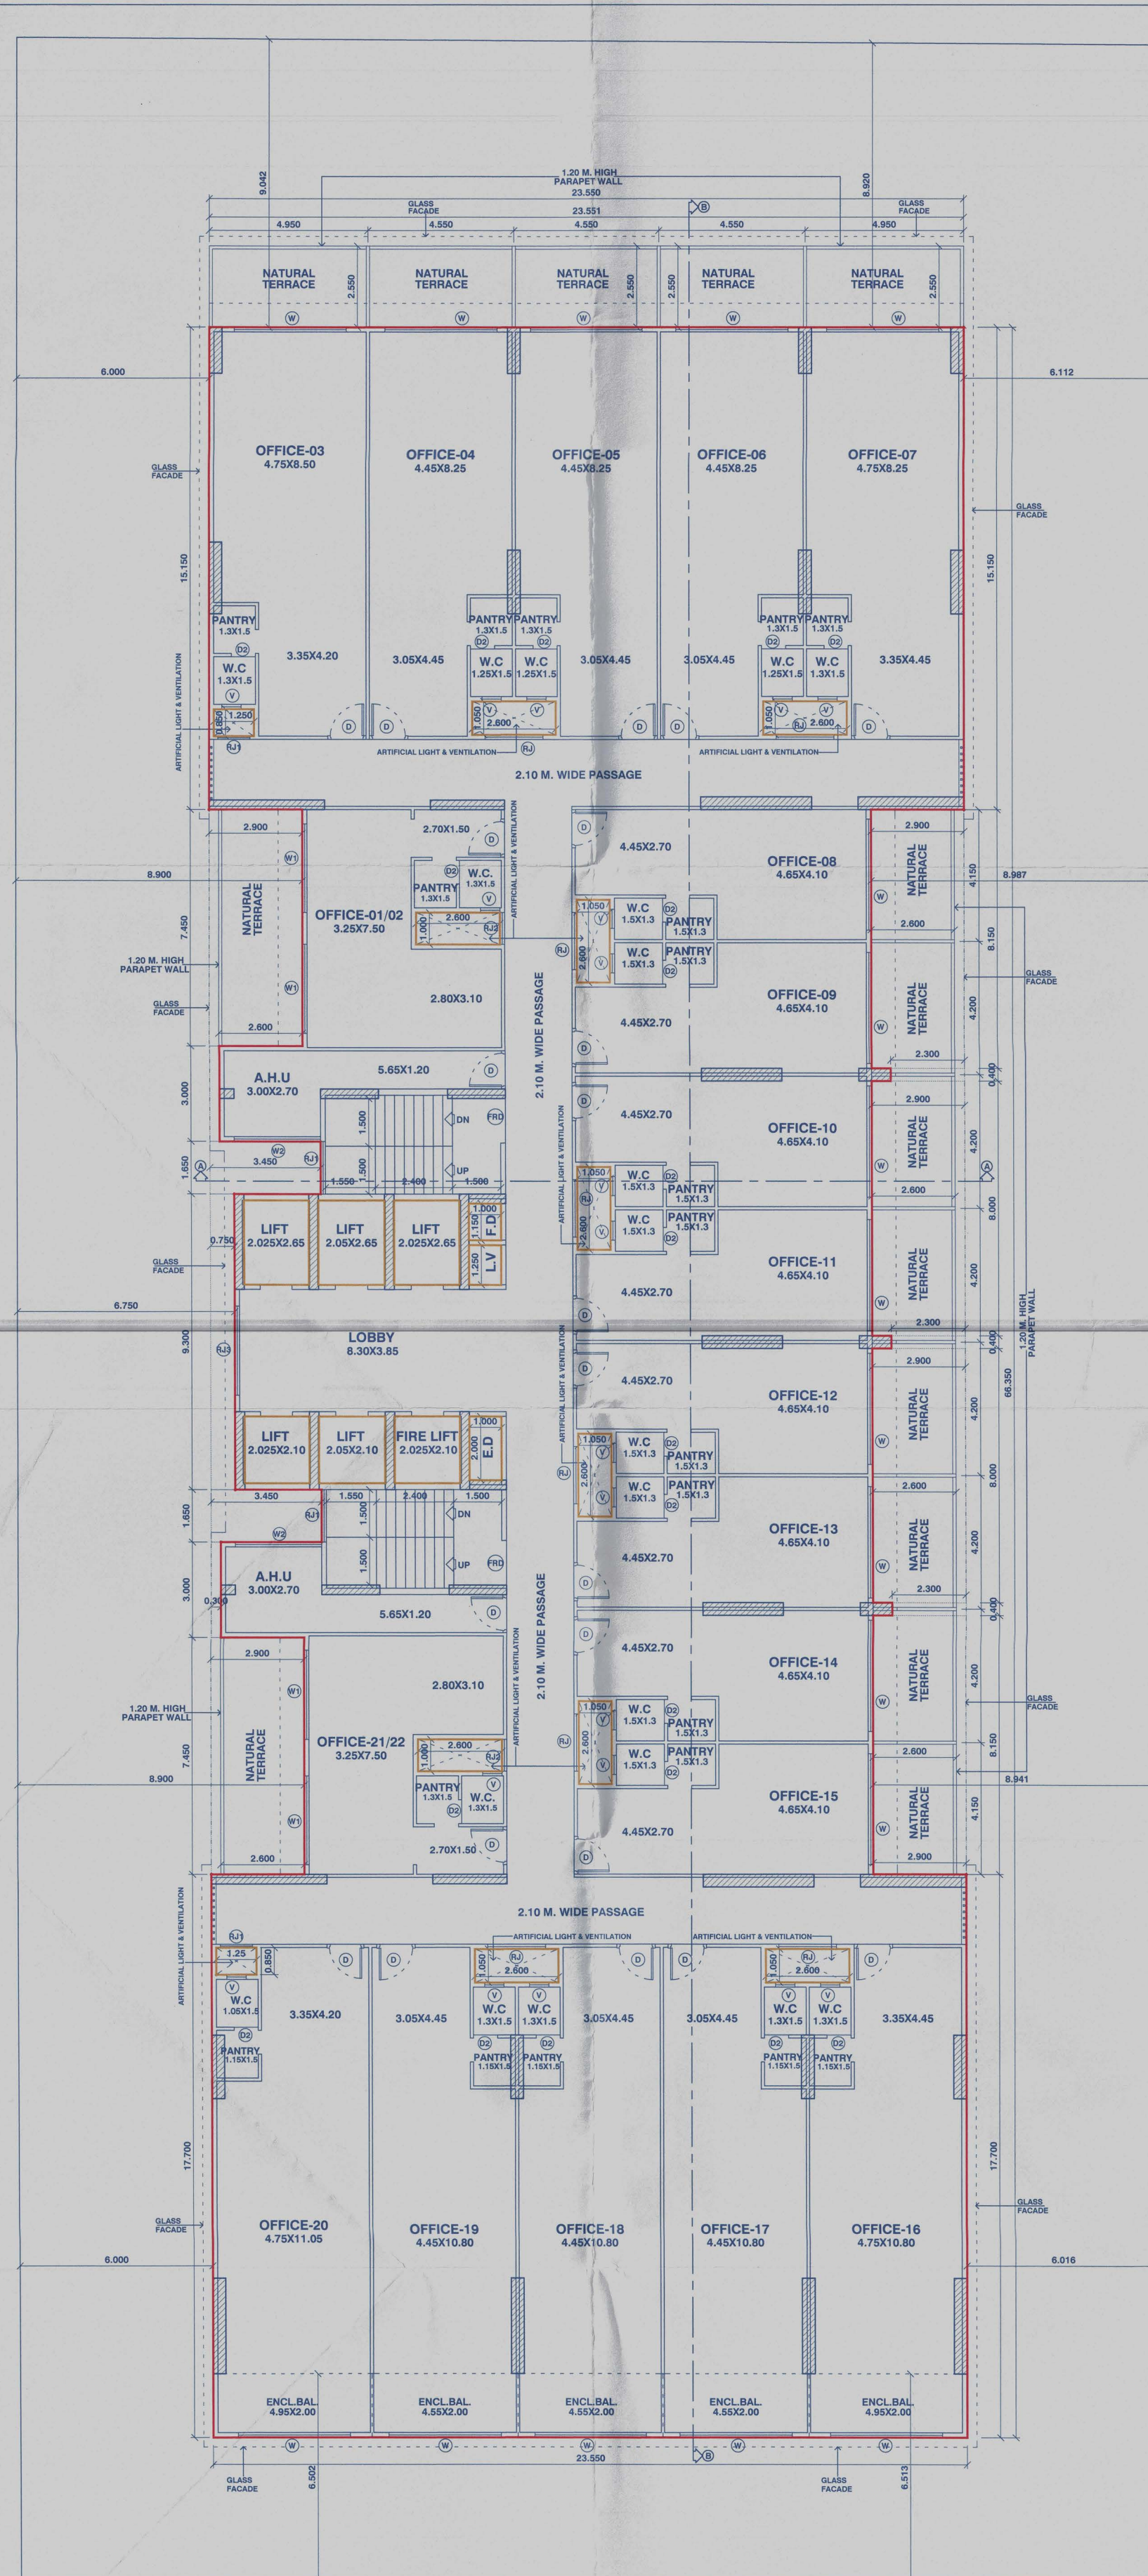

BUILD UP AREA CALCULATION									
13TH FLOOR									
A	23.550	X	66.380	X	1 NO	=	1562.543	SQ.MT.	
TOTAL ADDITION						=	1562.543	SQ.MT.	X
DEDUCTIONS									
1	1.250	X	0.850	X	1 NO	=	1.063	SQ.MT.	
2	2.800	X	1.250	X	4 NOS	=	10.920	SQ.MT.	
3	2.900	X	8.150	X	2 NOS	=	47.270	SQ.MT.	
4	2.300	X	0.400	X	3 NOS	=	2.760	SQ.MT.	
5	2.900	X	8.000	X	2 NOS	=	46.400	SQ.MT.	
6	1.250	X	0.850	X	1 NO	=	1.062	SQ.MT.	
7	2.900	X	7.450	X	2 NOS	=	43.210	SQ.MT.	
8	2.800	X	1.000	X	2 NOS	=	5.200	SQ.MT.	
9	1.000	X	2.850	X	4 NOS	=	10.920	SQ.MT.	
10	0.300	X	3.000	X	2 NOS	=	1.800	SQ.MT.	
11	3.450	X	1.850	X	2 NOS	=	11.385	SQ.MT.	
12	0.750	X	9.300	X	1 NO	=	6.975	SQ.MT.	
13	2.025	X	2.100	X	2 NOS	=	8.505	SQ.MT.	
14	2.050	X	2.100	X	1 NO	=	4.305	SQ.MT.	
15	1.000	X	2.000	X	1 NO	=	2.000	SQ.MT.	
16	2.050	X	2.850	X	2 NOS	=	10.920	SQ.MT.	
17	2.050	X	2.850	X	1 NO	=	5.433	SQ.MT.	
18	1.000	X	1.150	X	1 NO	=	1.150	SQ.MT.	
19	1.000	X	1.250	X	1 NO	=	1.250	SQ.MT.	
TOTAL DEDUCTION						=	222.340	SQ.MT.	Y1
TOTAL BUILD UP AREA [X-Y1]						=	1340.203	SQ.MT.	Y1

BUILD UP AREA CALCULATION						
14TH FLOOR						
A	23.550	X	66.350	X	1 NO	= 1562.543 SQ.MT.
TOTAL ADDITION						= 1562.543 SQ.MT. X
DEDUCTIONS						
1	8.900	X	6.600	X	1 NO	= 5.340 SQ.MT.
2	8.700	X	6.600	X	1 NO	= 5.220 SQ.MT.
3	4.350	X	6.600	X	1 NO	= 2.610 SQ.MT.
4	1.250	X	6.850	X	2 NOS	= 2.125 SQ.MT.
5	2.600	X	1.050	X	4 NOS	= 10.920 SQ.MT.
6	3.500	X	33.500	X	1 NO	= 117.250 SQ.MT.
7	1.050	X	2.600	X	4 NOS	= 10.920 SQ.MT.
8	2.600	X	1.000	X	2 NOS	= 5.200 SQ.MT.
9	3.300	X	1.450	X	2 NOS	= 9.570 SQ.MT.
10	0.800	X	3.000	X	2 NOS	= 1.600 SQ.MT.
11	3.450	X	1.650	X	2 NOS	= 11.385 SQ.MT.
12	1.000	X	1.150	X	1 NO	= 1.150 SQ.MT.
13	1.000	X	1.250	X	1 NO	= 1.250 SQ.MT.
14	2.025	X	2.650	X	2 NOS	= 10.735 SQ.MT.
15	0.250	X	2.650	X	1 NO	= 5.432 SQ.MT.
16	0.750	X	9.300	X	1 NO	= 6.975 SQ.MT.
17	2.025	X	2.100	X	2 NOS	= 8.505 SQ.MT.
18	2.050	X	2.100	X	1 NO	= 4.305 SQ.MT.
19	1.000	X	2.000	X	1 NO	= 2.000 SQ.MT.
TOTAL DEDUCTION						= 268.273 SQ.MT. Y1
TOTAL BUILD UP AREA [X - Y1]						= 1297.273 SQ.MT. X1

Preforma - I : Area Statement	
PROPOSED COMMERCIAL BUILDING ON PLOT NO. 91A, SECTOR-15, BELAPUR, NAVI MUMBAI.	Drawing Sheet No.: 5/6

या कार्यालयाचे बॉम्बलास प्रारंभ प्रमाणपत्र क्रमांक
नरसिंह / (C22 दि. 22) 02/2628
मधील सर्व शर्तीस अधीन राहून खालील रकमेने
दुरुस्त केल्यानुसार वॉरान्ट
कारागाराला नकासो / हस्तांतरित नकासो मंजूर

राजेश
वहाय्यक पोलीस, नगररचना
वही मुंबई महानगरपालिका

Owner's Declaration -
I/We undersigned hereby confirm that I/We would abide by plans approved by Authority / Collector. I/We would execute the structure as per approved plans. Also I/We would execute the work under supervision of proper technical person so as to ensure the quality and safety at the work site.

M/S. AAKAR INFRATECH

mark



Ar. Hernant P. Dhavale



TRIARCH DESIGN STUDIO
ARCHITECTS AND INTERIOR DESIGNERS

HEAD OFF: BHAYSHAM BHAVAN, SARAKHAT, RAJG, JOSEPHNAGAR (B),
MUMBAI-400 004, INDIA. TEL: 022-260444
BRANCH OFF: 18, SAUR COMMERICAL COMPLEX, PLOT NO.18, SECTOR 11,
G.D.P., REAUPUR, NAGPUR, INDIA. TEL: 0713-260111

Job No.	Drawing No.	Scale	Drawn by	NORTH	Registration No. of Architect.
2023/A-1812	2023/A-1812/01	1:100	TANZEEM 12/12/2023		(CA/92/14763)