

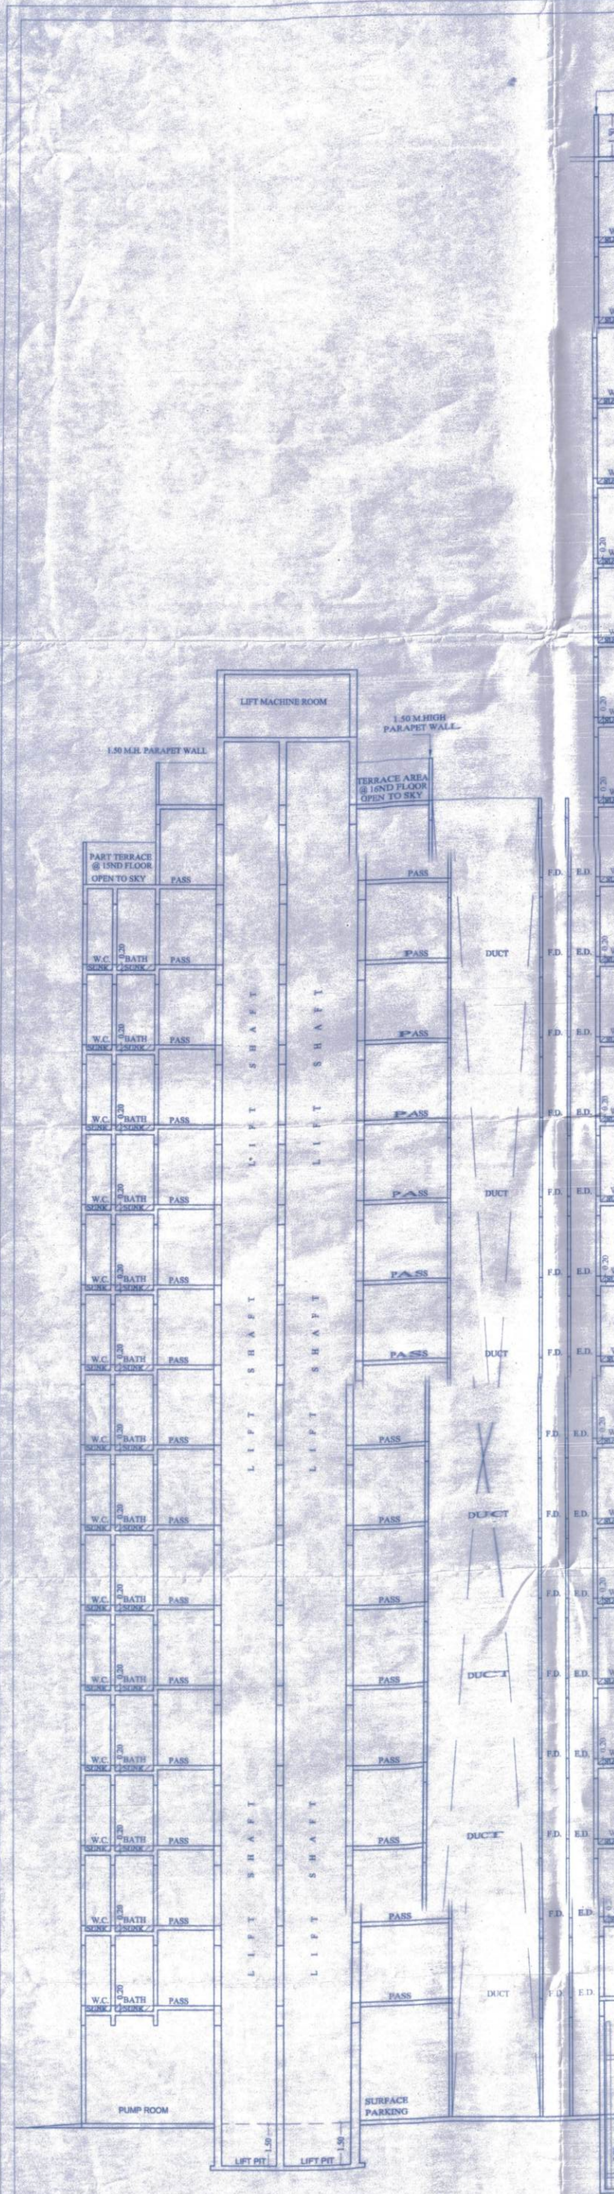


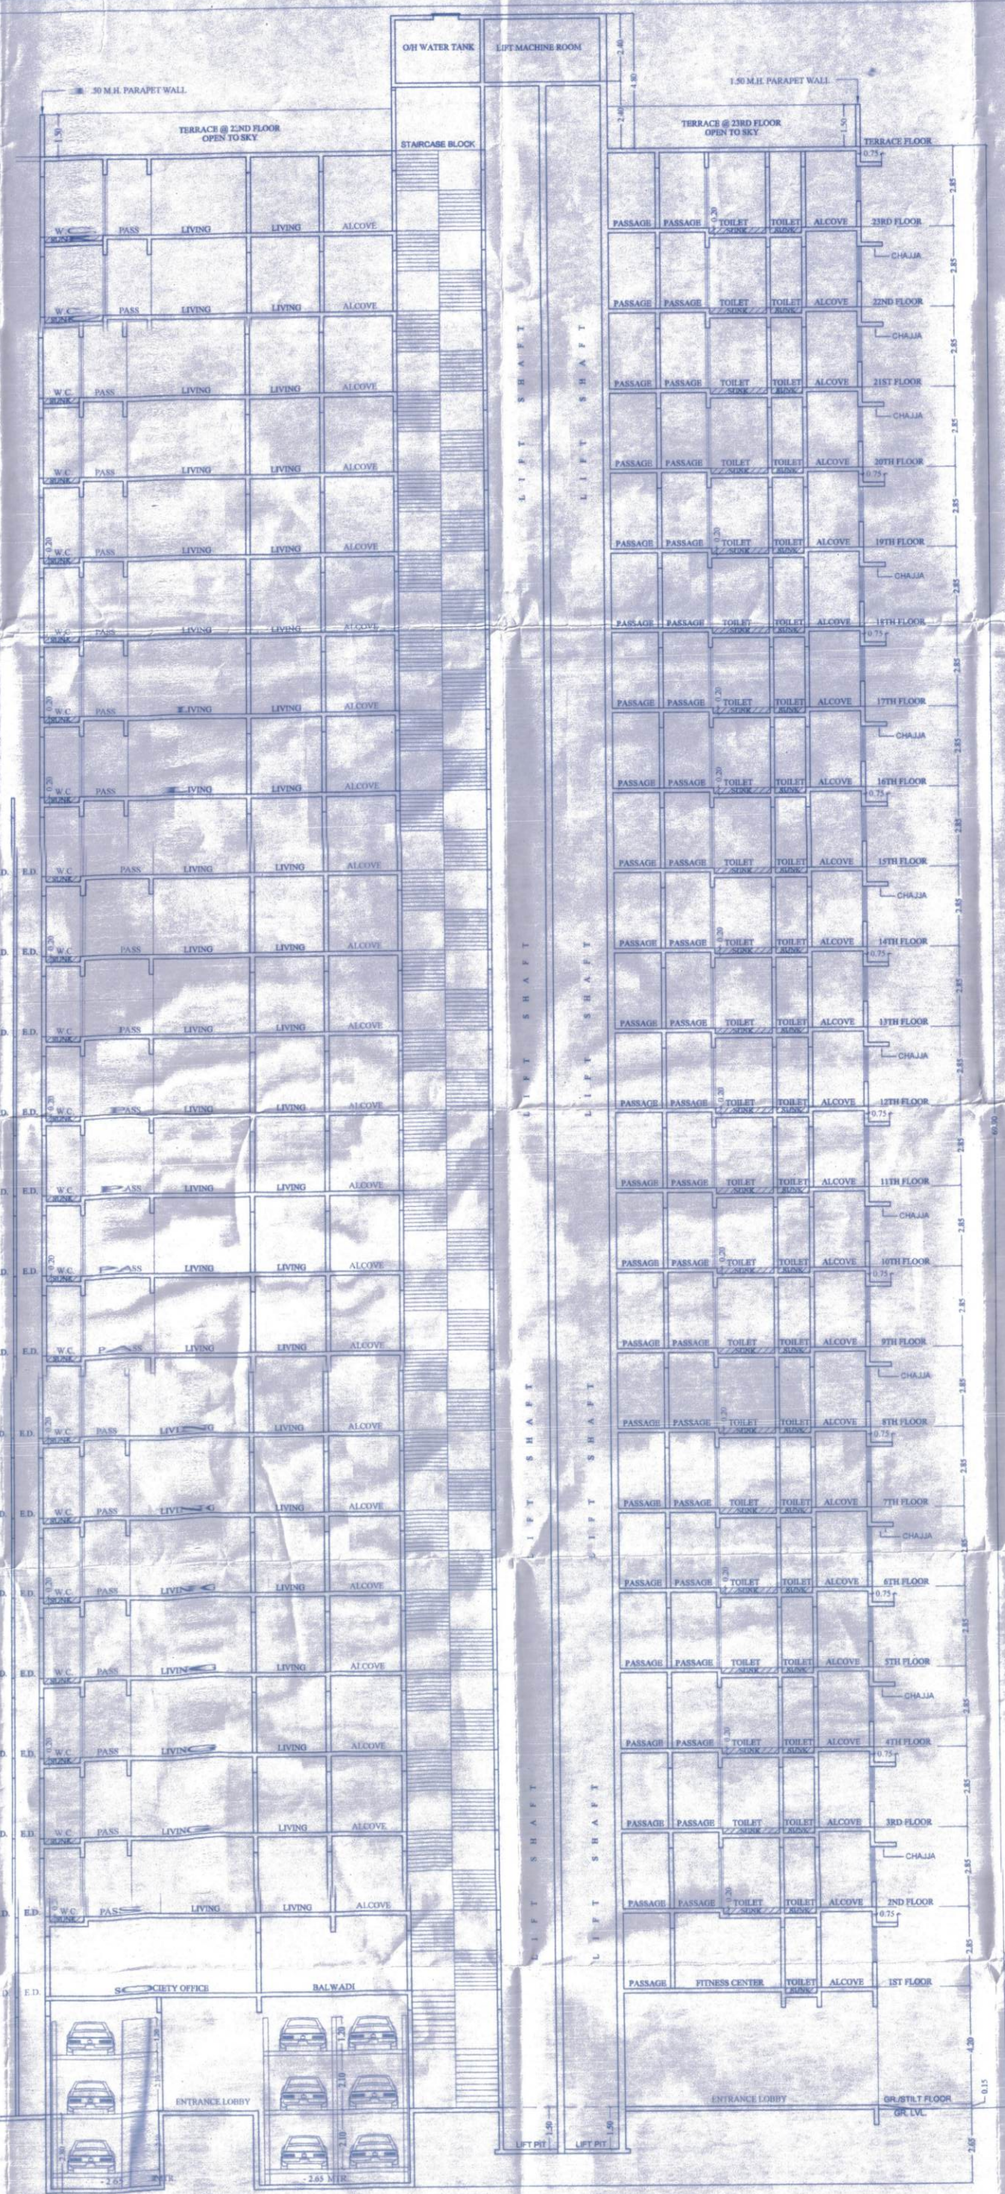

SECTION AT : A-A
SCALE 1:100

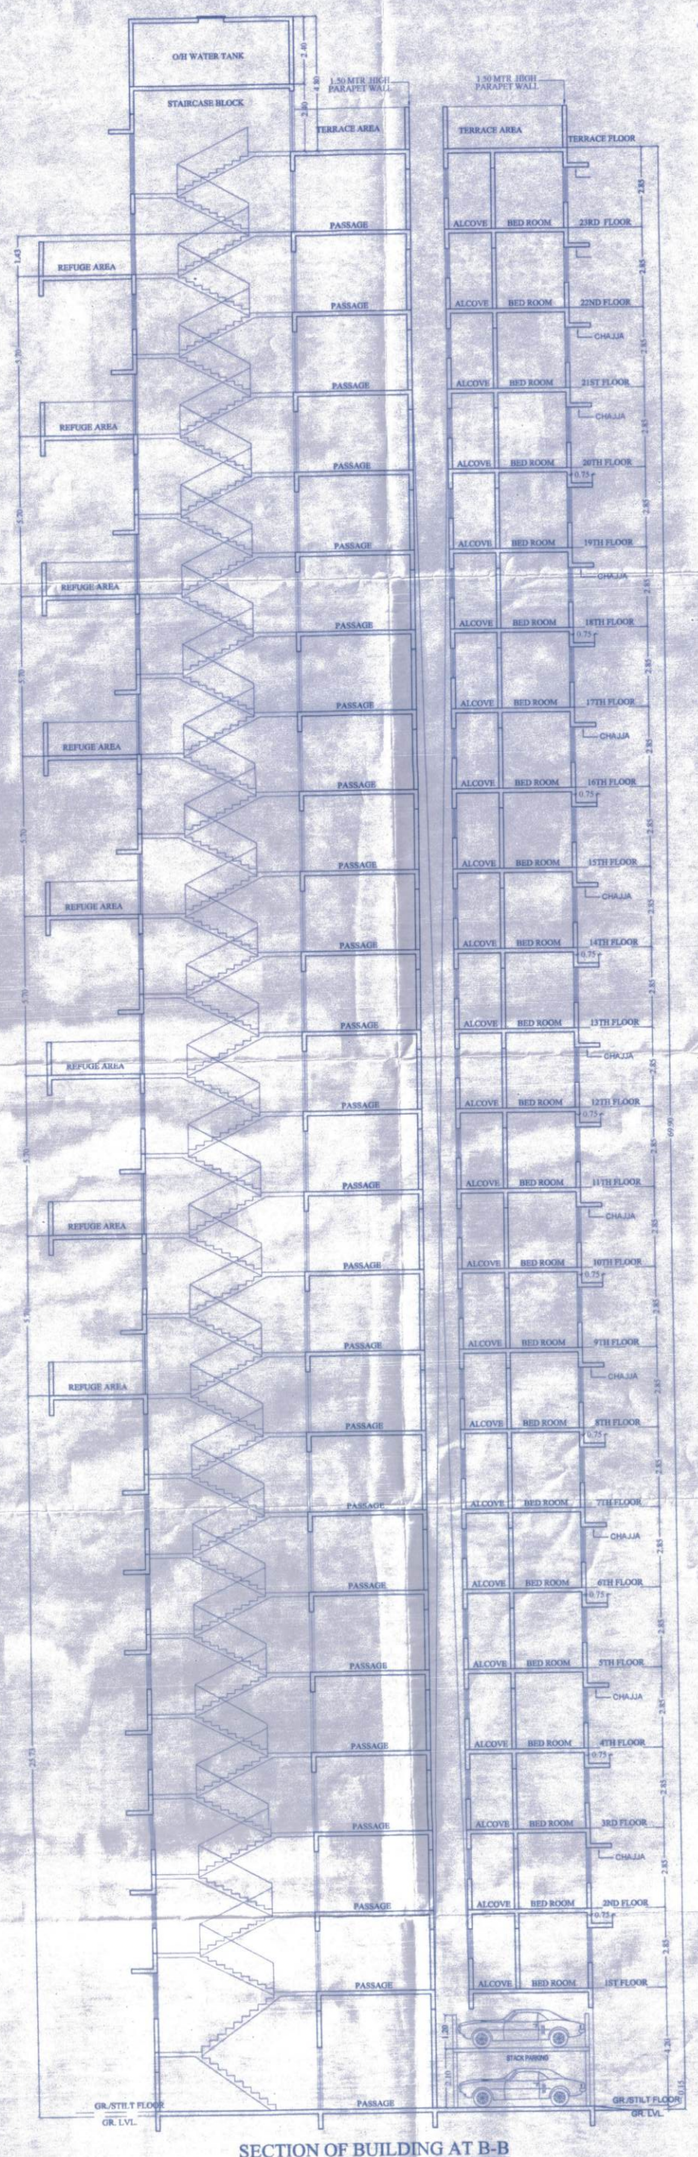

SECTION OF BUILDING AT B-B
SCALE 1:100

COMPOSITE BLDG. 06/06

CONTENTS OF SHEET

SECTION OF BUILDING AT A-A
SECTION OF BUILDING AT B-B
PROVISIONAL PAP, PTC & GENERATED PAP T/S. SUMMARY

PROVISIONAL PAP, PTC & GENERATED PAP T/S. DETAILS :-

I) PROVISIONAL PAP T/S. - IN WING - C

FLOORS	PROVISIONAL PAP T/S. FLAT NOS.					TOTAL
6th FLR.	--	--	603	604	605	03

II) GENERATED PAP T/S. - IN WING - C

FLOORS	GENERATED PAP T/S. FLAT NOS.					TOTAL
9TH. (PT) FLR.	--	--	--	--	905	01
10TH. FLR.	1001	1002	1003	1004	1005	05
11TH. FLR.	1101	1102	1103	1104	1105	05
12TH. FLR.	1201	1202	1203	1204	1205	05
13TH. FLR.	1301	1302	1303	1304	1305	05
14TH. FLR.	1401	1402	1403	1404	1405	05
15TH. (PT) FLR.	1501	--	1503	1504	1505	04
TOTAL GENERATED PAP						30

III) PTC T/S. - IN WING - B

FLOORS	PTC T/S. FLAT NOS.				TOTAL
16th FLR.	1601	1602	1603	1604	04
17TH. FLR.	1701	1702	1703	1704	04
18TH. FLR.	1801	1802	1803	1804	04
19TH. FLR.	1901	1902	1903	1904	04
20TH. FLR.	2001	2002	2003	2004	04
21ST. FLR.	2101	2102	2103	2104	04
22ND. FLR.	2201	2202	2203	2204	04
23RD. FLR.	2301	2302	2303	2304	04
TOTAL PTC					32

IV) PTC T/S. - IN WING - C

FLOORS	PTC T/S. FLAT NOS.					TOTAL
6th (PT) FLR.	601	602	--	--	--	02
7TH. FLR.	701	702	703	704	705	05
8TH. FLR.	801	802	803	804	805	05
9TH. (PT) FLR.	901	902	903	904	--	04
TOTAL						16

TOTAL PTC TENEMENTS = 32 + 15 = 48 NOS.

STAMP OF DATE OF RECEIPT OF PLANS

STAMP OF APPROVAL OF PLANS

This cancels Approval to the Previous Plans sanctioned under no. S/PVT/0112/2013031/AP Dated 04/10/2020

Approved Subject to the condition Mentioned in this office permisson Letter no-S/PVT/0112/2013031/AP Dt 12 JUN 2024
Executive Engineer
Slum Rehabilitation Authority

REVISION	DATE	DESCRIPTION	SIGNATURE

CERTIFICATE OF AREA

CERTIFIED THAT I HAVE SURVEYED THE PLOT UNDER REFERENCE ON AND THAT THE DIMENSIONS OF SIDES, ETC. OF PLOT STATED ON THE PLAN AREA'S MEASURED ON SITE AND THE AREA SO WORKED OUT IS 1958.50 SQUAREMETERS AND TALLIES WITH THE AREA STATED IN THE DOCUMENT OF OWNERSHIP/TOWN PLANNING SCHEME RECORDS

SIGNATURE OF LICENSED SURVEYOR/ARCHITECT/ENGINEER/ STRUCTURAL ENGINEER/ SUPERVISOR

ARCHITECT DESCRIPTION OF PROPOSAL & PROPERTY

PROPOSED S.R.SCHEME U/REG. 33(10) OF DCPR 2034 ON PLOT BEARING C.T.S. NO 78/75/1 TO 6 AND 80,80 1TO 5 OF VILLAGE BHANDUP, BHANDUP (W), MUMBAI.
FOR - NISARG SRA CHS LTD

NAME & SIGN. OF OWNER / DEVELOPER

M/S. ANUSHKA DEVELOPER

M/S. ANUSHKA DEVELOPERS

SIGNATURE , NAME & ADDRESS OF ARCHITECTS

DRG.NO.	
DRN BY	
CHK BY	
SCALE	AS SHOWN
NORTH	

SANDEEP S. SIRSAT
G.D.ARCH.
R.NO.CA/92/14707

SANDEEP SIRSAT
ARCHITECTS
1, DIGAMBAR NIWAS, GODATE WADI
SENAPATI BAPAT MARG, MAHIM, -
MUMBAI-400016
TEL. 2432 1595