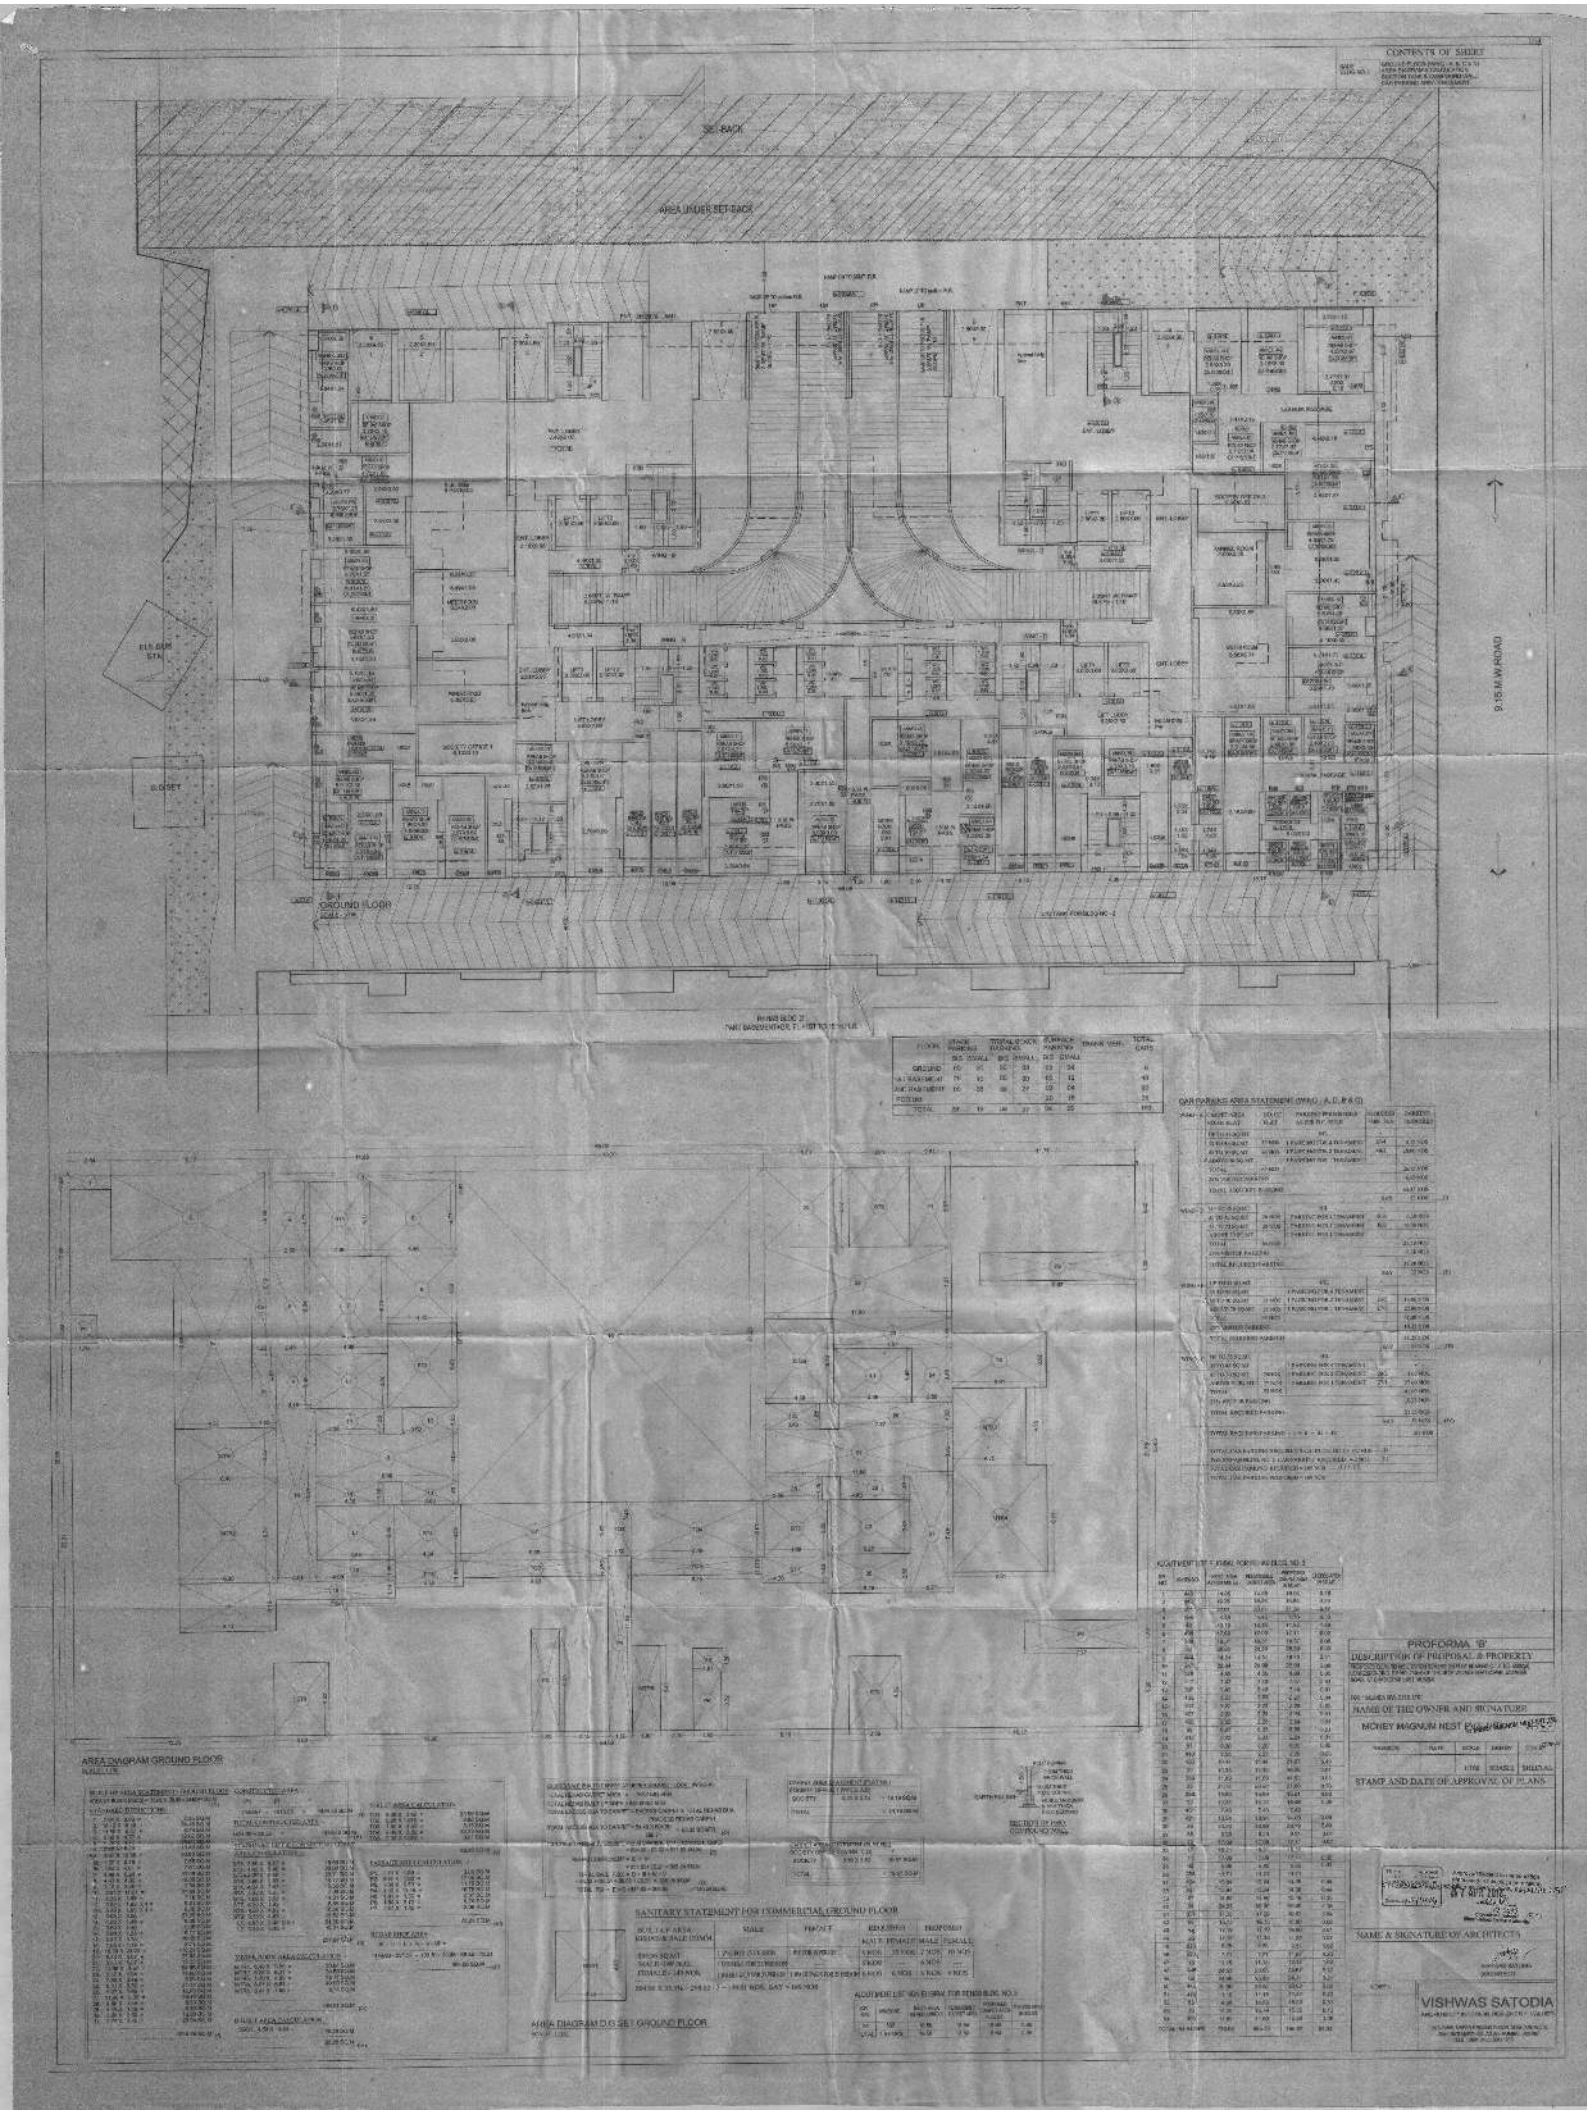

CONTENTS OF SHEET
SET BACK
AREA UNDER SET BACK
GROUND FLOOR
9.15 M.W.ROAD
AREA DIAGRAM GROUND FLOOR
AREA DIAGRAM OF SET GROUND FLOOR
SANITARY STATEMENT FOR COMMERCIAL GROUND FLOOR
PROFORMA 'B'
DESCRIPTION OF PROPOSALS & PROPERTY
NAME OF THE OWNER AND SIGNATURE
MONEY MAGNUM NEST
STAMP AND DATE OF APPROVAL OF PLANS
NAME & SIGNATURE OF ARCHITECTS
VISHWAS SATODIA