CONTENTS OF SHEET

SALE BLDG.NO.3	SECTION - 'A'-'A'

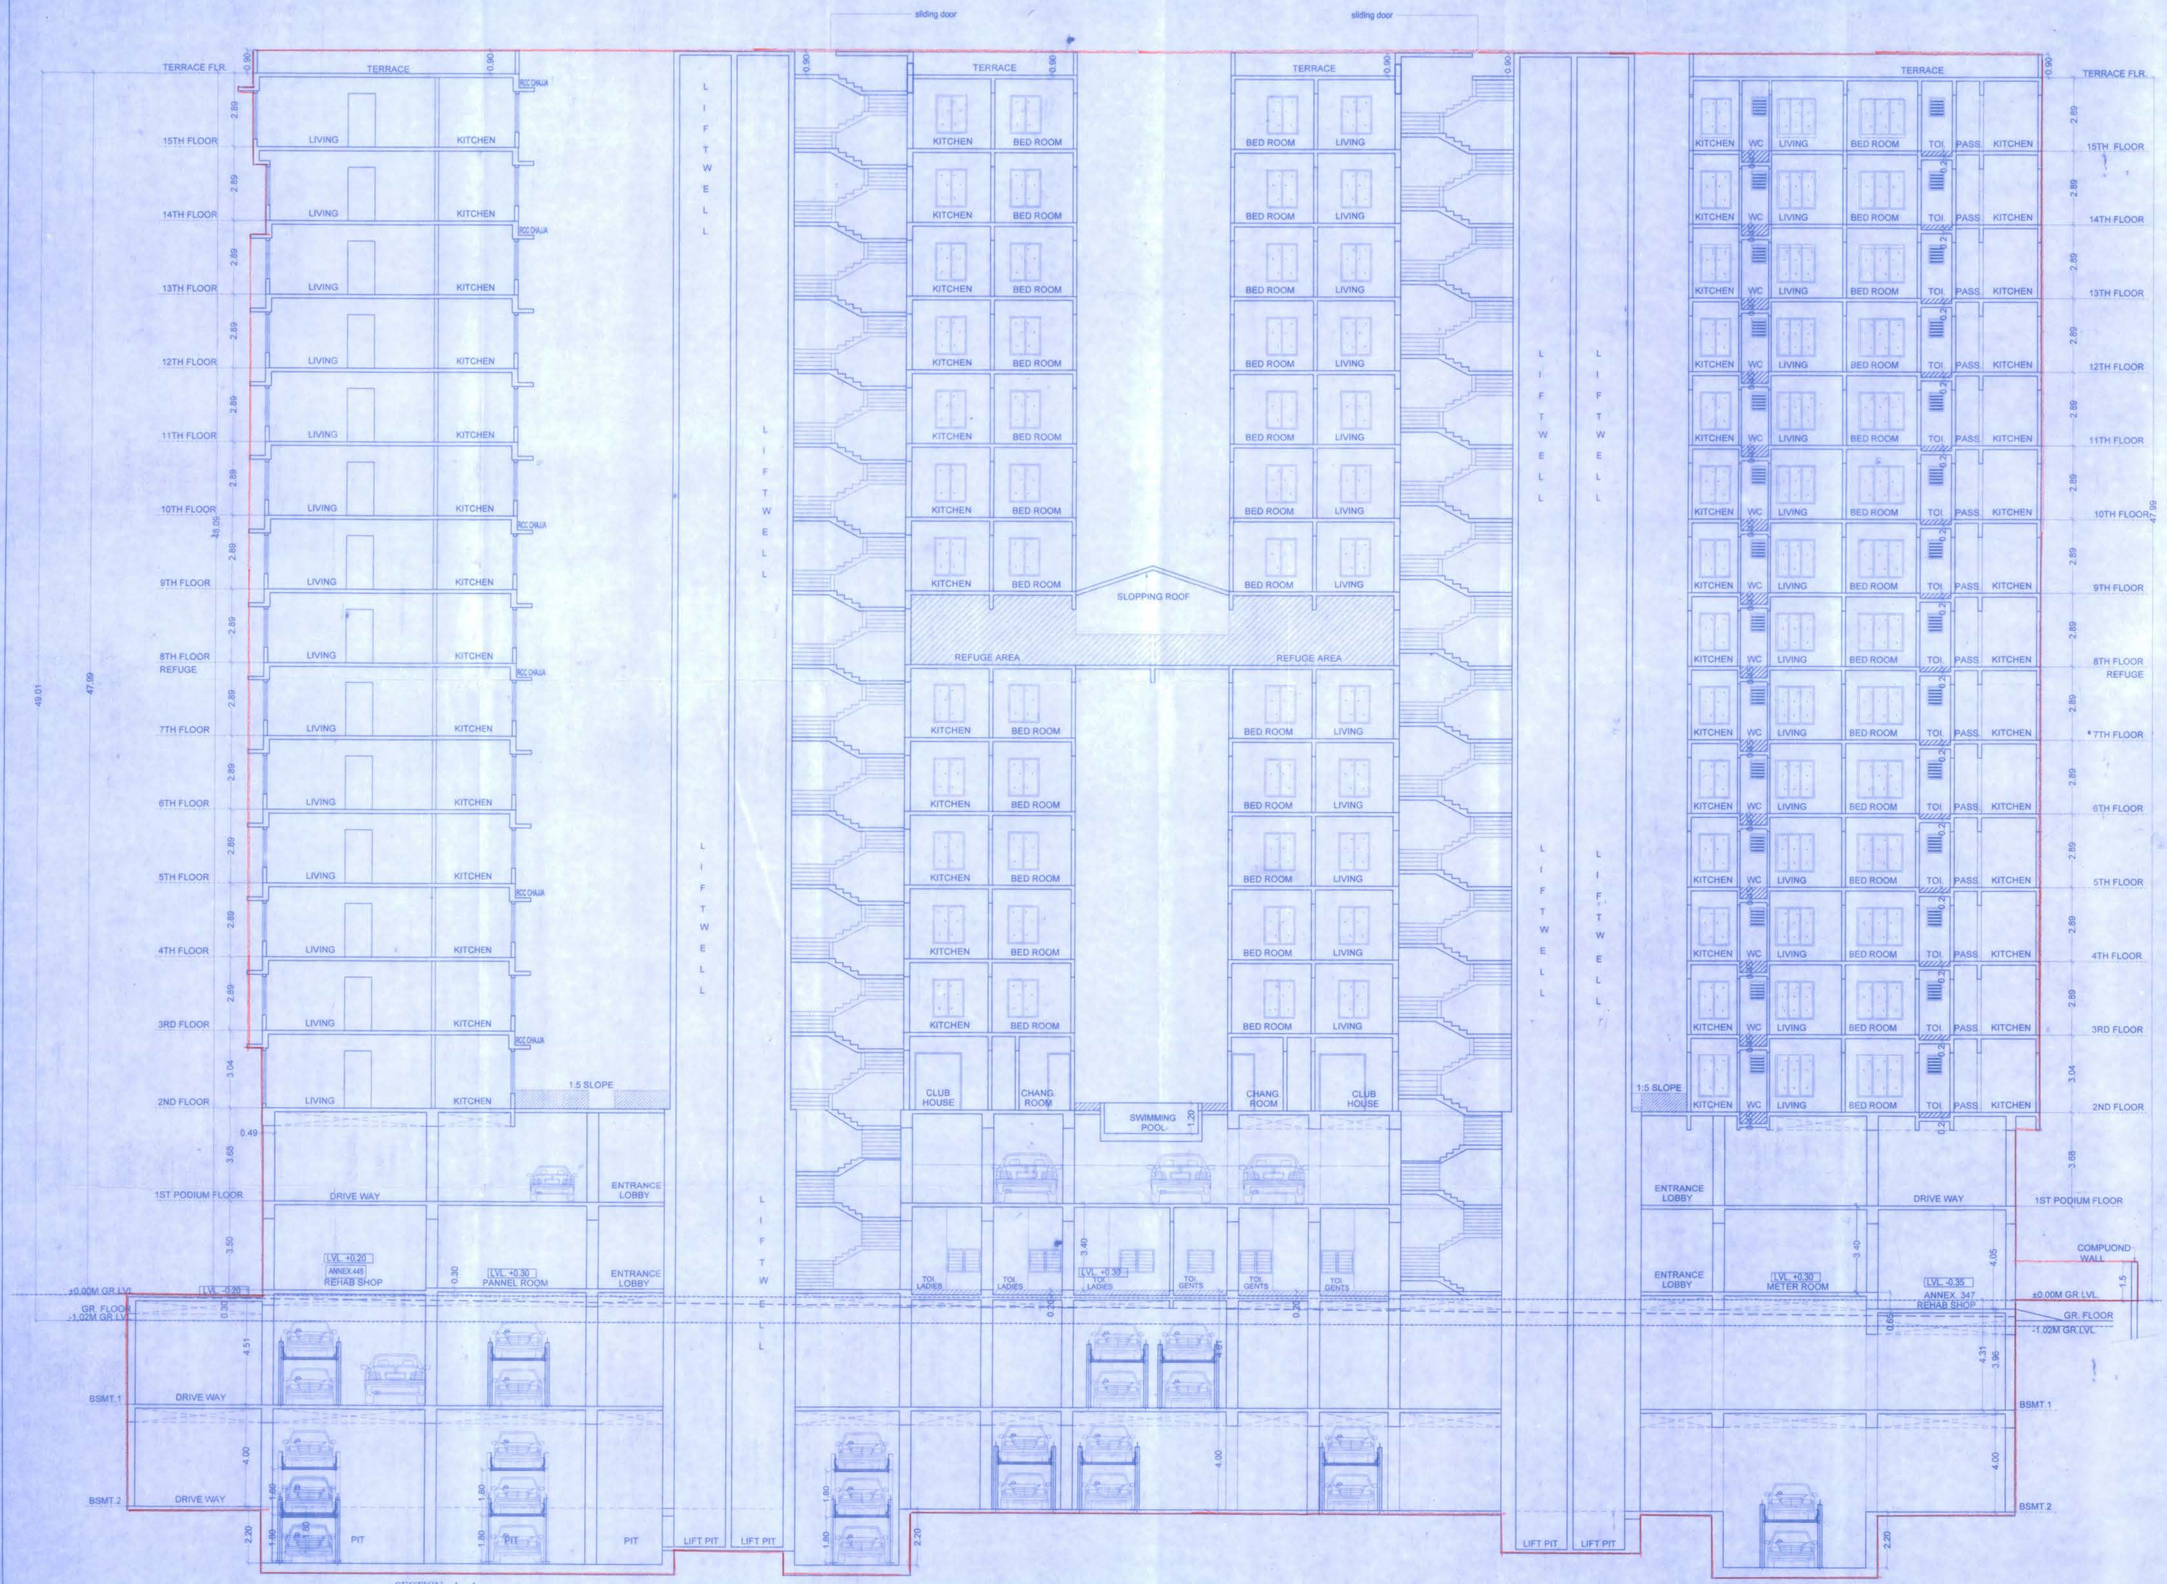

SECTION : A - A
SCALE - 1:100

PROFORMA 'B'

DESCRIPTION OF PROPOSAL & PROPERTY

PROPOSED SLUM REHABILITATION SCHEME ON PLOT BEARING C.T.S. NO. 580#(pt) CORRESPONDING F.P.NO. 274(pt) OF TPS -III OF VILLAGE GHATKOPAR, JAWAHAR ROAD, AT GHATKOPAR EAST, MUMBAI.

FOR 'NALANDA SRA. C.H.S. LTD.'

NAME OF THE OWNER AND SIGNATURE

For Money Magnum Nest Pvt. Ltd.

MONEY MAGNUM NEST PVT. LTD.

Director

REVISION	DATE	SCALE	DRN BY	CHK BY
		1:100		SHEET.AL

STAMP AND DATE OF APPROVAL OF PLANS

This cancels Approval to the Previous Plans Sanctioned under no. SRA/ENG/2163/N/MHL/AP Dated 26/4/2019

Approved Subject to the condition Mentioned in this office permission Letter no. SRA/ENG/2163/N/MHL/AP Dt. 22 JAN 2020

22-01-20
Executive Engineer - III
Slum Rehabilitation Authority

NAME & SIGNATURE OF ARCHITECTS

VISHWAS SATODIA
[ARCHITECT]

NORTH

VISHWAS SATODIA
ARCHITECT * INTERIOR DESIGNER * VALUER
01/A-WING, UPPER GROUND FLOOR, SHAH ARCADE-II, RANI SATI MARG, MALAD (E), MUMBAI - 400 097
TELE. : 2881 2480, 2881 1705