

CONTENTS OF SHEET


SALE BLDG.NO.3	SECTION - 'X' - 'X' SECTION - 'B' - 'B', 'D' - 'D', 'E' - 'E' & 'F' - 'F'

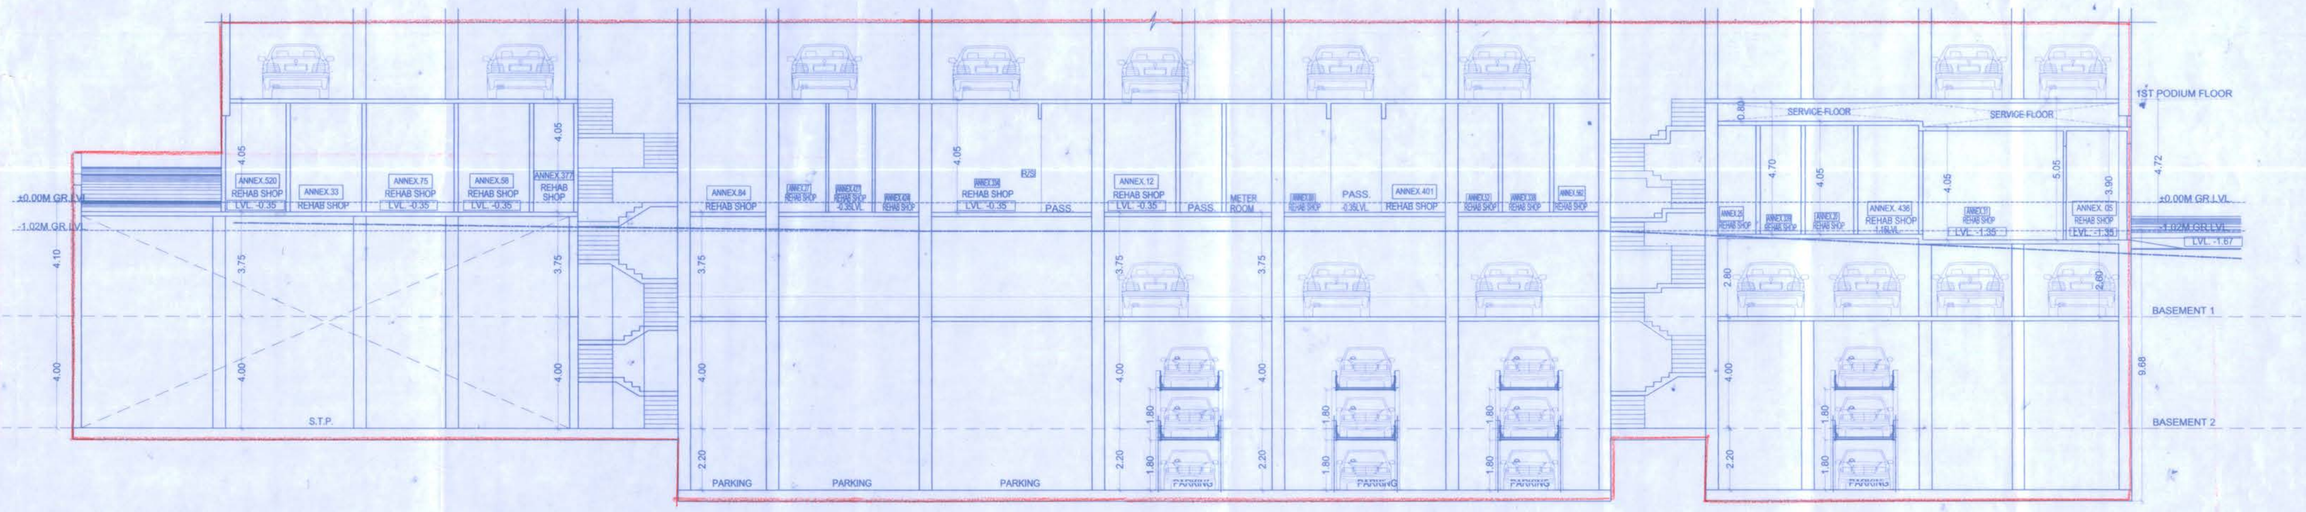


SECTION : F - F
SCALE - 1:100

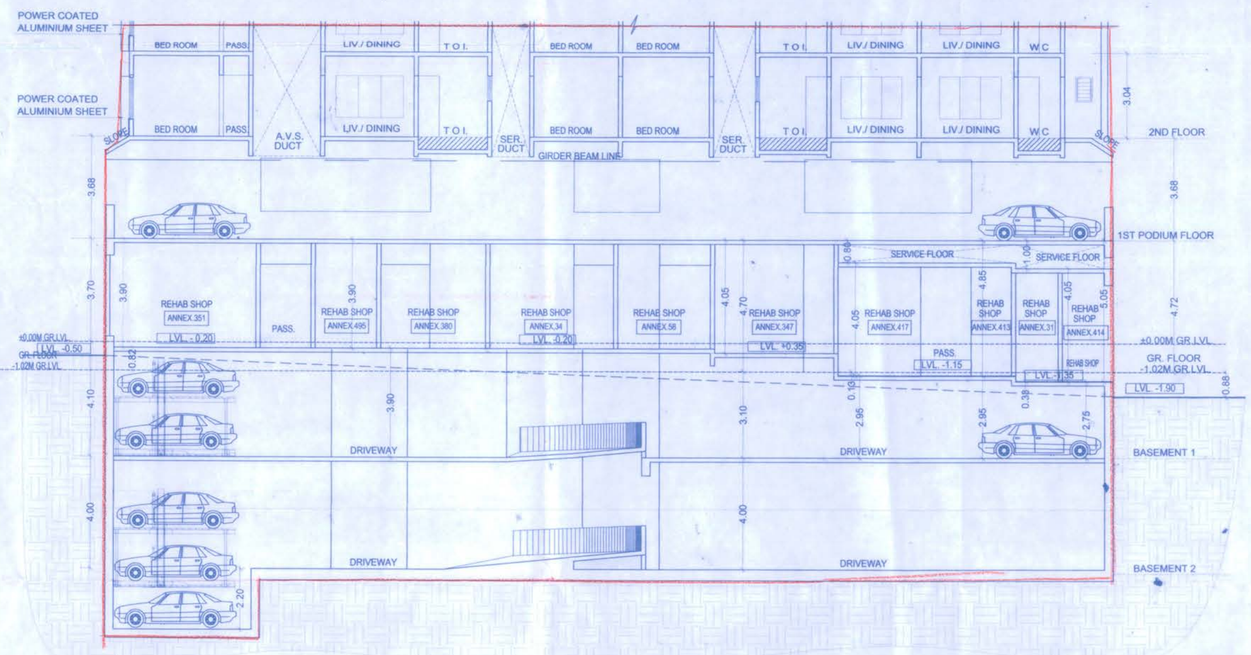


SECTION : D - D
SCALE - 1:100

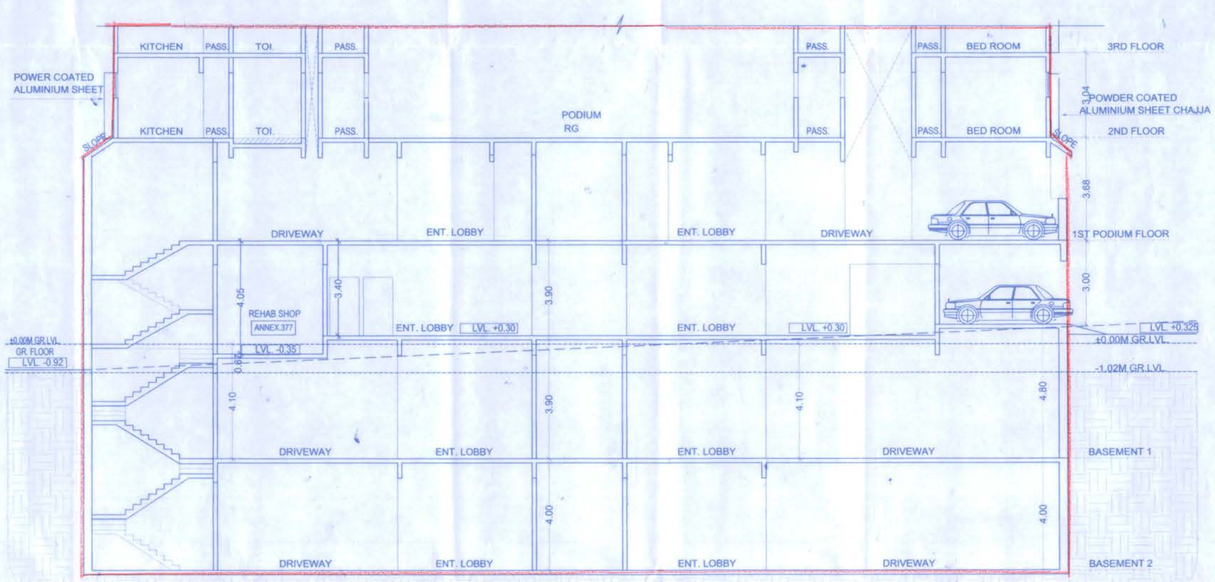

SECTION : B - B
SCALE - 1:100

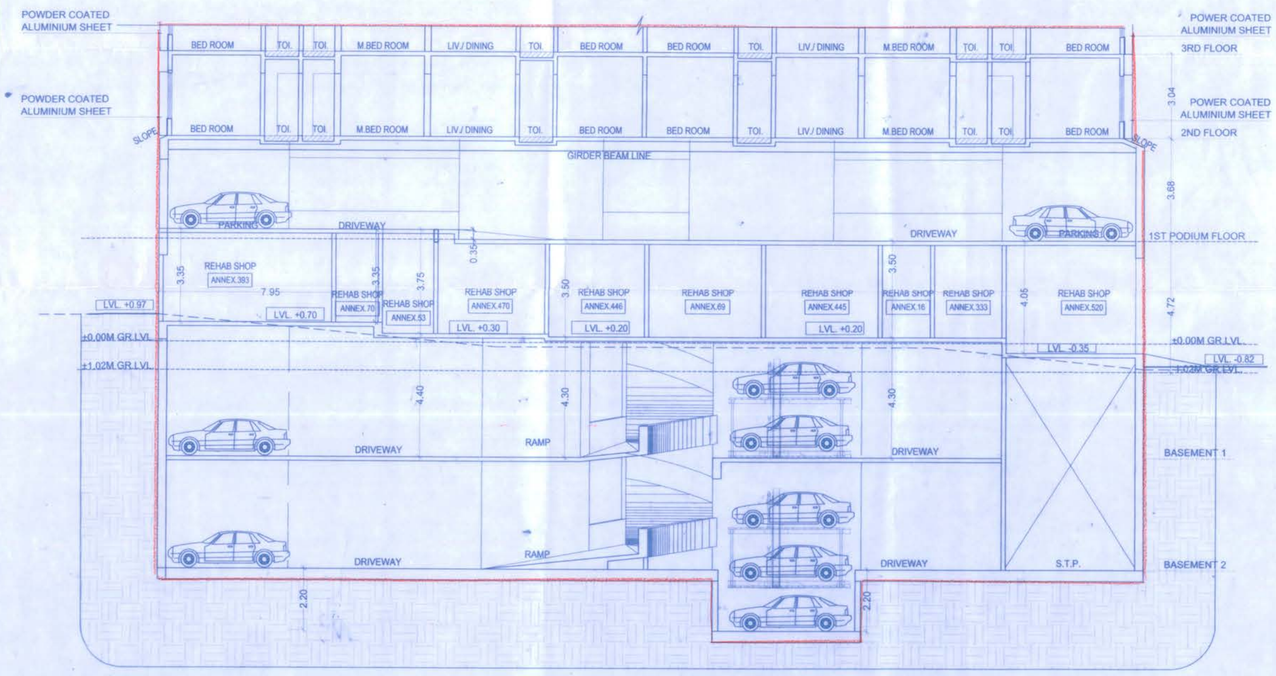

SECTION : E - E
SCALE - 1:100

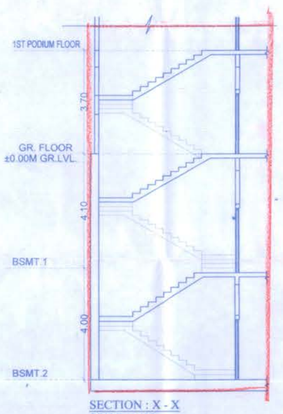

SECTION : X - X
SCALE - 1:100

PROFORMA 'B'

DESCRIPTION OF PROPOSAL & PROPERTY

PROPOSED SLUM REHABILITATION SCHEME ON PLOT BEARING C.T.S. NO. 5808(pt) CORRESPONDING NEW F.P.NO. 274A/1,274A/3,274A/4 & EXISTING AREA UNDER 18.30 M WIDE JAWAHAR ROAD OF TPS-III OF VILLAGE GHATKOPAR, JAWAHAR ROAD, AT GHATKOPAR EAST, MUMBAI.

FOR 'NALANDA SRA. C.H.S. LTD.'

NAME OF THE OWNER AND SIGNATURE

MONEY MAGNUM NEST PVT. LTD.

For Money Magnum Nest Pvt. Ltd.

Director

REVISION	DATE	SCALE	DRN BY	CHK BY
		1:100		SHEETAL

STAMP AND DATE OF APPROVAL OF PLANS

This cancels Approval to the Previous Plans sanctioned under no. SRA/ENG/2163/N/ML/AP

Dated 22/01/2020

Approved Subject to the condition Mentioned in this office permission Letter no. SRA/ENG/2163/N/ML/AP Dt. 11.4.JUL.2020

Executive Engineer
Slum Rehabilitation Authority

NAME & SIGNATURE OF ARCHITECTS

VISHWAS SATODIA
[ARCHITECT]

NORTH

VISHWAS SATODIA
ARCHITECT * INTERIOR DESIGNER * VALUER
1102 / B - WING, 11TH FLOOR ,'SHAH ARCADE - II,
RANI SATI MARG, MALAD (E), MUMBAI - 400 097
TEL / FAX - 7715951475