


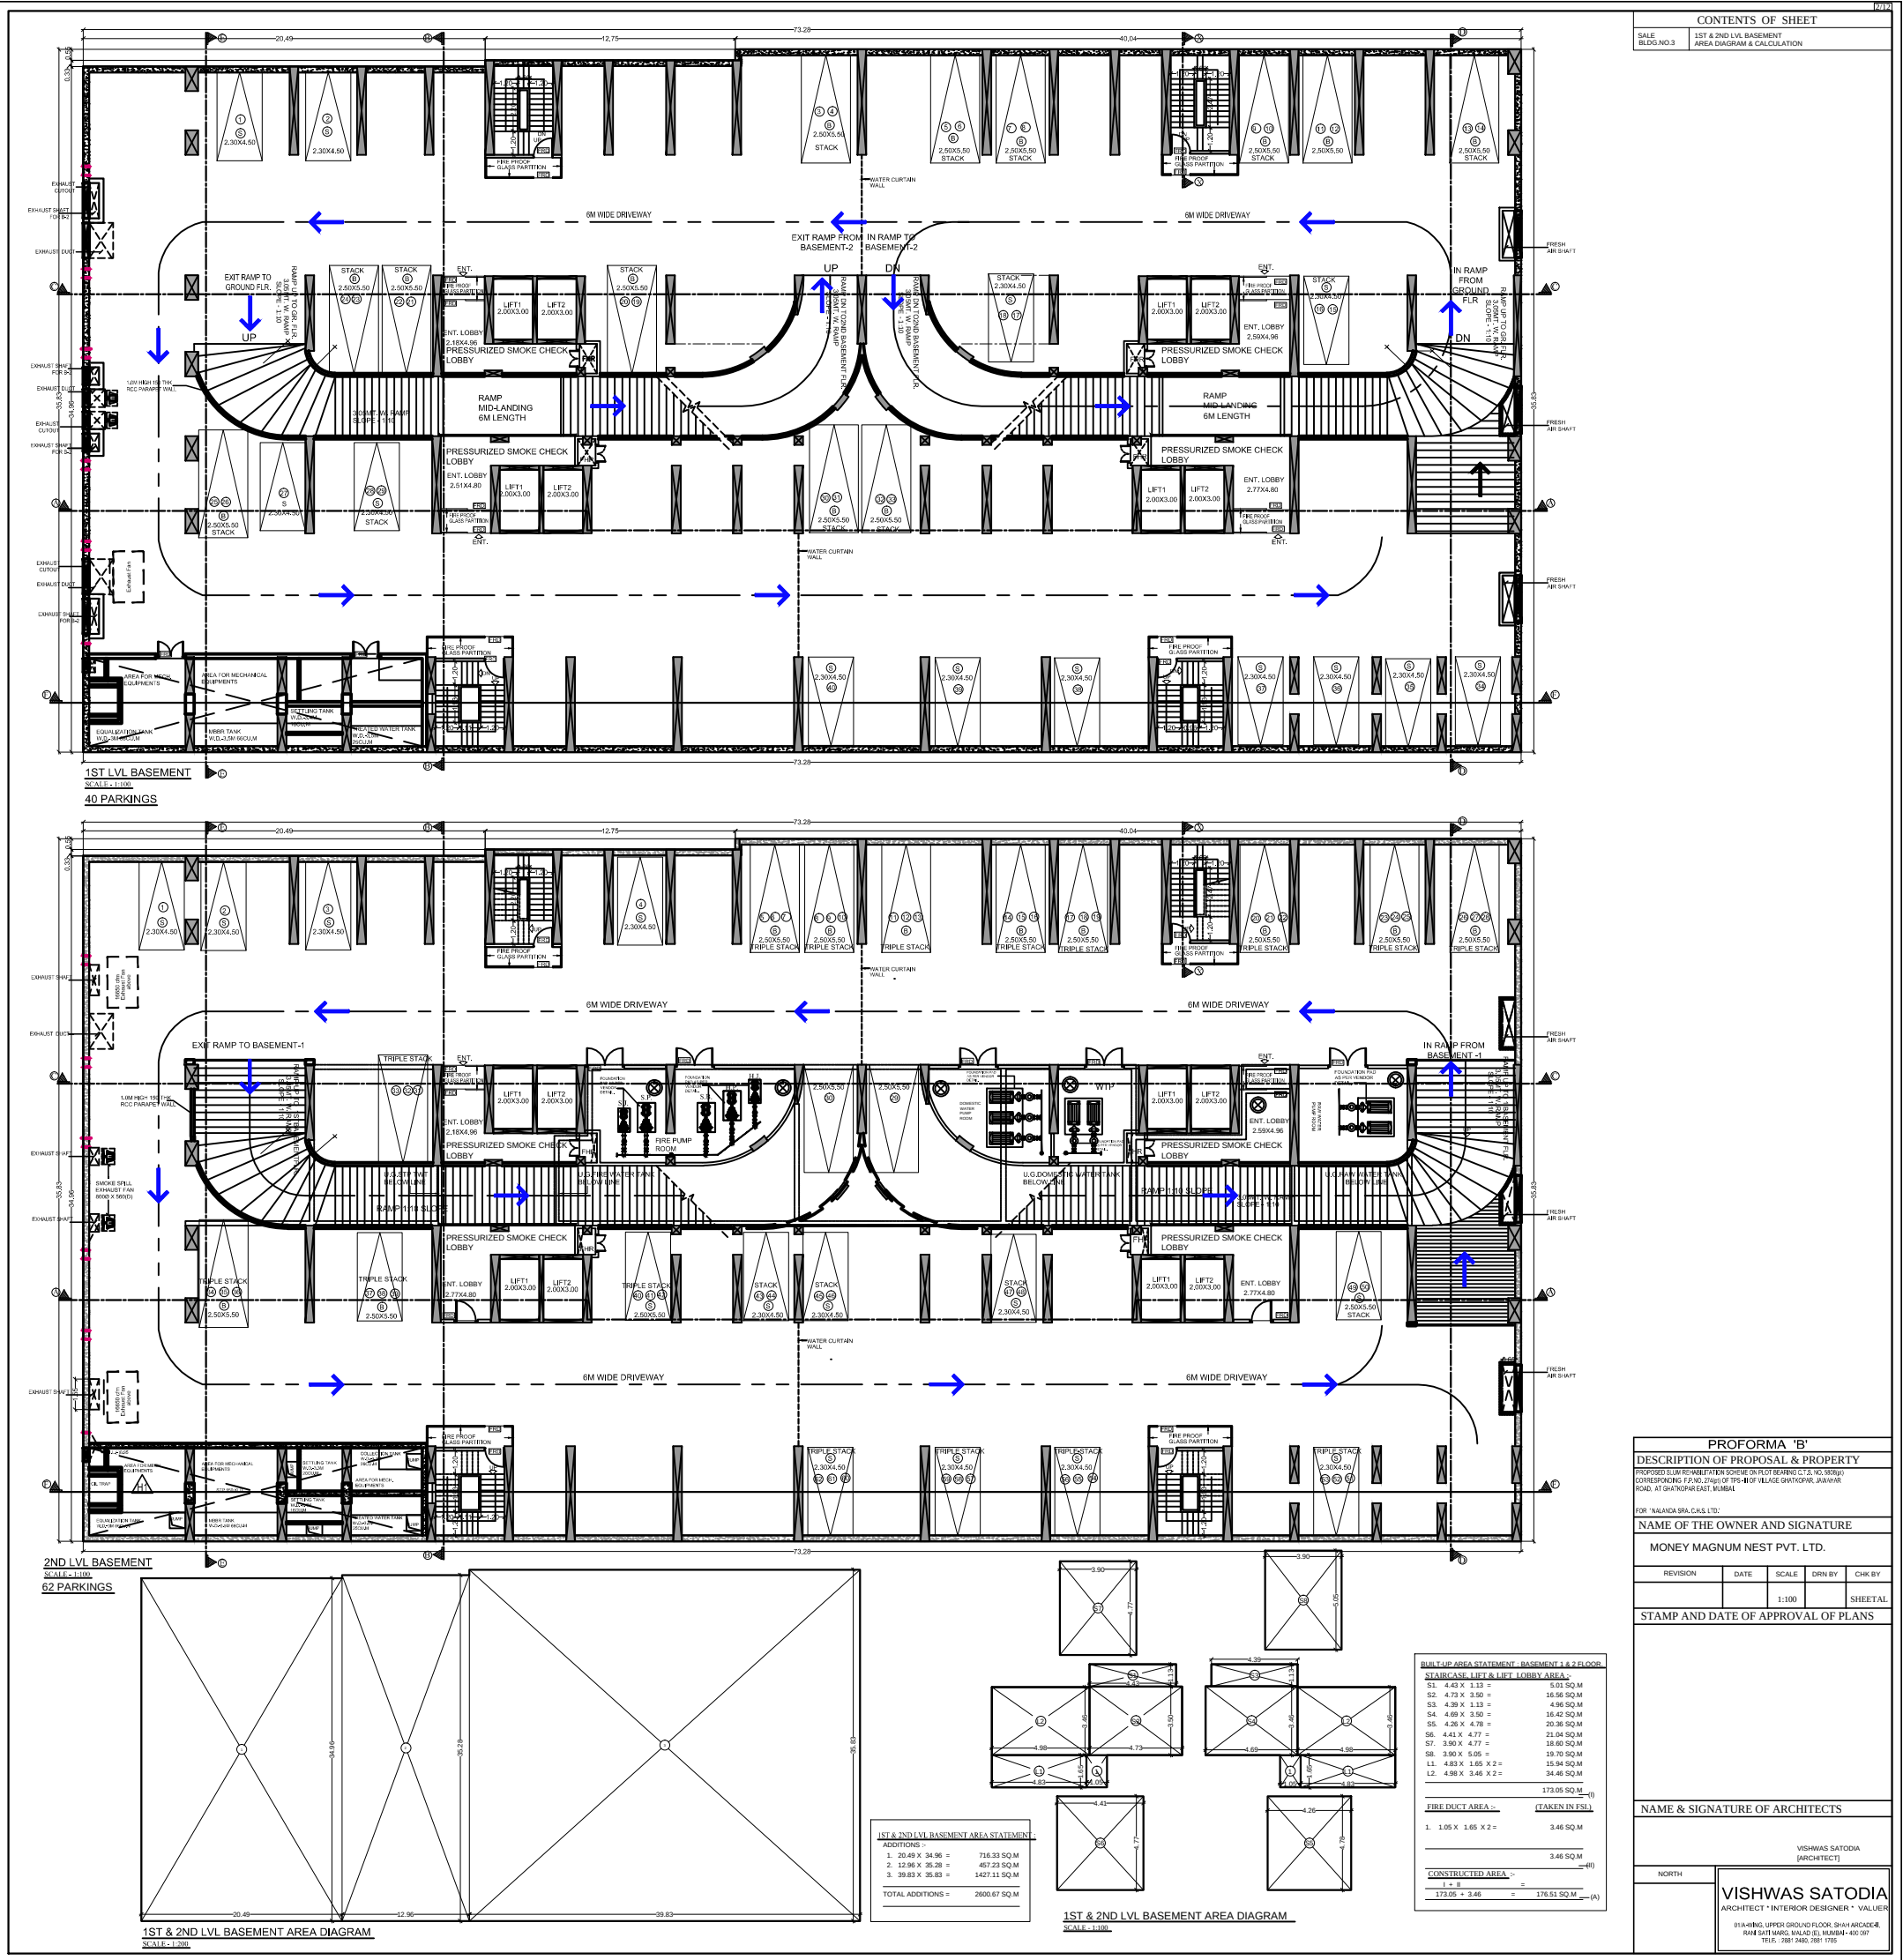

CONTENTS OF SHEET	
SALE	1ST & 2ND LVL BASEMENT
BUILD NO.3	AREA DIAGRAM & CALCULATION

PROFORMA 'B'	
DESCRIPTION OF PROPOSAL & PROPERTY	
PROPOSED SUB-REDEVELOPMENT ZONE ON FLOOR BEARING C.T.S. NO. 100/200 CORRESPONDING F.F. NO. 100/200 OF T.P.S. NO. 100/200 OF VILLAGE GHATKOPUR, JALNAR ROAD, AT GHATKOPUR EAST, MUMBAI	
FOR "NANDANA BROS. CAS. LTD."	
NAME OF THE OWNER AND SIGNATURE	
MONEY MAGNUM NEST PVT. LTD.	
REVISION	DATE
SCALE	DRN BY
1:100	
SHEET NO.	
STAMP AND DATE OF APPROVAL OF PLANS	
NAME & SIGNATURE OF ARCHITECTS	
VISHWAS SATODIA (ARCHITECT)	
NORTH	
VISHWAS SATODIA ARCHITECT * INTERIOR DESIGNER * VALUER	
B10-WING, UPPER GROUND FLOOR, SHAH ARCHITECT RAJ SATHI WING, MALAD (E), MUMBAI-400 087 TEL: 022-2602 0811	