CONTENTS OF SHEET

SALE BLDG.NO.3	4TH TO 7TH & 9TH TO 13TH TYPICAL FLOOR & AREA DIAGRAM & (WING -A,B,C,D) CARPET AREA STATEMENT

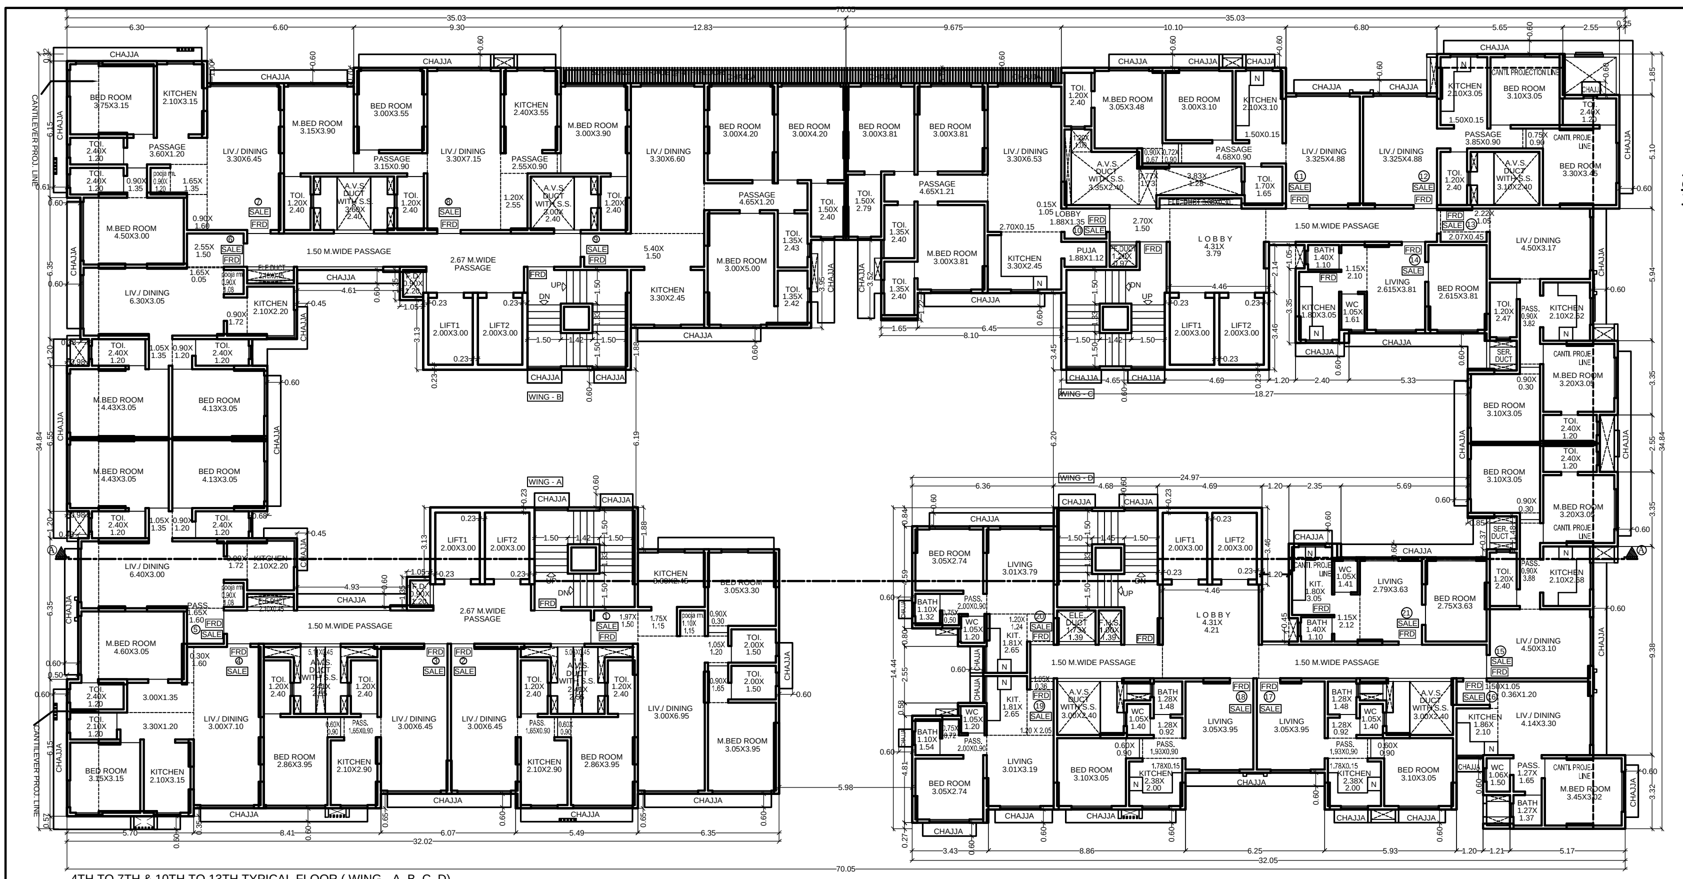
35.03
70.05
6.30
6.60
9.30
12.83
9.675
10.10
6.80
5.65
2.55
CHAJJA
CANTILEVER PROJ. LINE
BED ROOM 3.75X3.15
KITCHEN 2.10X3.15
TOI. 2.40X 1.20
PASSAGE 3.60X1.20
0.90X 1.35
pooja rm. 0.90X 1.20
1.65X 1.35
M.BED ROOM 4.50X3.00
LIV./ DINING 3.30X6.45
M.BED ROOM 3.15X3.90
BED ROOM 3.00X3.55
PASSAGE 3.15X0.90
A.V.S. DUCT WITH S.S. 3.60X 2.40
TOI. 1.20X 2.40
LIV./ DINING 3.30X7.15
KITCHEN 2.40X3.55
PASSAGE 2.55X0.90
1.20X 2.55
A.V.S. DUCT WITH S.S. 3.00X 2.40
M.BED ROOM 3.00X3.90
LIV./ DINING 3.30X6.60
BED ROOM 3.00X4.20
PASSAGE 4.65X1.20
TOI. 1.50X 2.40
TOI. 1.35X 2.43
M.BED ROOM 3.00X5.00
TOI. 1.35X 2.42
KITCHEN 3.30X2.45
5.40X 1.50
BED ROOM 3.00X3.81
TOI. 1.50X 2.79
PASSAGE 4.65X1.21
TOI. 1.35X 2.40
M.BED ROOM 3.00X3.81
LIV./ DINING 3.30X6.53
A.V.S. DUCT WITH S.S. 3.35X2.40
KITCHEN 3.30X2.45
LOBBY 1.88X1.35
PUJA 1.88X1.12
2.70X0.15
2.70X 1.50
SALE
FRD
1.50 M.WIDE PASSAGE
2.67 M.WIDE PASSAGE
LIV./ DINING 6.30X3.05
2.55X 1.50
1.65X 0.05
pooja rm. 0.90X 1.08
ELE.DUCT 2.10X0.45
KITCHEN 2.10X2.20
0.90X 1.72
LIFT1 2.00X3.00
LIFT2 2.00X3.00
F.D. 0.90X 1.20
UP
DN
WING - B
WING - C
WING - A
WING - D
M.BED ROOM 4.43X3.05
BED ROOM 4.13X3.05
TOI. 2.40X 1.20
1.05X 1.35
0.90X 1.20
LIV./ DINING 6.40X3.00
PASS. 1.65X 1.60
M.BED ROOM 4.60X3.05
0.30X 1.60
3.00X1.35
3.30X1.20
TOI. 2.10X 1.20
BED ROOM 3.15X3.15
KITCHEN 2.10X3.15
LIV./ DINING 3.00X7.10
BED ROOM 2.86X3.95
KITCHEN 2.10X2.90
PASS. 1.65X0.90
LIV./ DINING 3.00X6.45
KITCHEN 3.00X2.45
BED ROOM 3.05X3.30
1.97X 1.50
1.75X 1.15
pooja rm. 1.10X 1.15
0.90X 0.30
1.05X 1.20
TOI. 2.00X 1.50
LIV./ DINING 3.00X6.95
M.BED ROOM 3.05X3.95
TOI. 1.20X 2.40
M.BED ROOM 3.05X3.48
BED ROOM 3.00X3.10
KITCHEN 2.10X3.10
1.50X0.15
PASSAGE 4.68X0.90
TOI. 1.70X 1.65
LIV./ DINING 3.325X4.88
KITCHEN 2.10X3.05
BED ROOM 3.10X3.05
CANTI. PROJECTION LINE
1.50X0.15
PASSAGE 3.85X0.90
0.75X 0.90
CANTI. PROJE. LINE
TOI. 2.40X 1.20
BED ROOM 3.30X3.45
A.V.S. DUCT WITH S.S. 3.10X2.40
ELE.DUCT
LOBBY 4.31X 3.79
2.22X 1.05
2.07X0.45
LIV./ DINING 4.50X3.17
BATH 1.40X 1.10
1.15X 2.10
LIVING 2.615X3.81
BED ROOM 2.615X3.81
KITCHEN 1.80X3.05
WC 1.05X 1.61
TOI. 1.20X 2.47
PASS. 0.90X 3.82
KITCHEN 2.10X2.62
SER. DUCT
M.BED ROOM 3.20X3.05
0.90X 0.30
BED ROOM 3.10X3.05
18.27
24.97
BED ROOM 3.05X2.74
LIVING 3.01X3.79
BATH 1.10X 1.32
PASS. 2.00X0.90
WC 1.05X 1.20
KIT. 1.81X 2.65
ELE DUCT 1.73X 1.39
F.N.S. 1.00X 1.39
LOBBY 4.31X 4.21
KIT. 1.80X 3.05
WC 1.05X 1.41
LIVING 2.79X3.63
BED ROOM 2.75X3.63
BATH 1.40X 1.10
1.15X 2.12
TOI. 1.20X 2.40
PASS. 0.90X 3.88
KITCHEN 2.10X2.58
LIV./ DINING 4.50X3.10
A.V.S. DUCT WITH S.S. 3.00X2.40
BATH 1.28X 1.48
1.28X 0.92
LIVING 3.05X3.95
PASS. 1.93X0.90
KITCHEN 2.38X 2.00
1.78X0.15
BED ROOM 3.10X3.05
BATH 1.10X 1.54
LIVING 3.01X3.19
1.50X1.05
0.36X1.20
KITCHEN 1.86X 2.10
LIV./ DINING 4.14X3.30
WC 1.06X 1.50
PASS. 1.27X 1.65
BATH 1.27X 1.37
M.BED ROOM 3.45X3.02
N
8.41
6.07
5.49
6.35
32.02
3.43
8.86
6.25
5.93
1.20
1.21
5.17
32.05
34.84

4TH TO 7TH & 10TH TO 13TH TYPICAL FLOOR (WING - A, B, C, D)

SCALE - 1:100

5TH TO 7TH & 10TH TO 13TH TYPICAL FLR.

CARPET AREA STATEMENT WING - A

CARPET AREA STATEMENT (FLAT No.)
WING. A (F. NO.- 1)

LIVING	3.00 X 6.95	= 20.85 SQ.M
	1.97 X 1.50	= 2.96 SQ.M
	1.75 X 1.15	= 2.01 SQ.M
POOJA RM.	1.10 X 1.15	= 1.27 SQ.M
	1.05 X 1.20	= 1.26 SQ.M
KITCHEN	3.00 X 2.45	= 7.35 SQ.M
M.BED ROOM	3.05 X 3.95	= 12.05 SQ.M
	0.90 X 1.65	= 1.49 SQ.M
BED ROOM	3.05 X 3.30	= 10.07 SQ.M
	0.90 X 0.30	= 0.27 SQ.M
TOI.	2.00 X 1.50 X 2	= 6.00 SQ.M
TOTAL		= 65.58 SQ.M

CARPET AREA STATEMENT (FLAT No.)
WING. A (F. NO.- 2, 3)

LIVING	3.00 X 6.45	= 19.35 SQ.M
PASSAGE	1.65 X 0.90	= 1.49 SQ.M
KITCHEN	2.10 X 2.90	= 6.09 SQ.M
BED ROOM	2.86 X 3.95	= 11.30 SQ.M
	0.60 X 0.90	= 0.54 SQ.M
TOI.	1.20 X 2.40 X 2	= 5.76 SQ.M
TOTAL		= 44.53 SQ.M

CARPET AREA STATEMENT (FLAT No.)
WING. A (F. NO.- 4)

LIVING	3.00 X 7.10	= 21.30 SQ.M
	0.30 X 1.60	= 0.48 SQ.M
	3.00 X 1.35	= 4.05 SQ.M
	3.30 X 1.20	= 3.96 SQ.M
KITCHEN	2.10 X 3.15	= 6.62 SQ.M
M.BED ROOM	4.60 X 3.05	= 14.03 SQ.M
BED ROOM	3.15 X 3.15	= 9.92 SQ.M
TOI.	2.40 X 1.20	= 2.88 SQ.M
	2.10 X 1.20	= 2.52 SQ.M
TOTAL		= 65.76 SQ.M

CARPET AREA STATEMENT (FLAT No.)
WING. A (F. NO.- 5)

LIV./ DINING	6.40 X 3.00	= 19.20 SQ.M
PASSAGE	1.65 X 1.60	= 2.64 SQ.M
POOJA RM.	0.90 X 1.08	= 0.97 SQ.M
	1.05 X 1.35	= 1.42 SQ.M
	0.90 X 1.20	= 1.08 SQ.M
KITCHEN	2.10 X 2.20	= 4.62 SQ.M
	0.90 X 1.72	= 1.55 SQ.M
M.BED ROOM	4.43 X 3.05	= 13.51 SQ.M
BED ROOM	4.13 X 3.05	= 12.60 SQ.M
TOI.	2.40 X 1.20 X 2	= 5.76 SQ.M
TOTAL		= 63.35 SQ.M

CARPET AREA STATEMENT WING - B

CARPET AREA STATEMENT (FLAT No.)
WING. B (F. NO.- 7)

LIV./ DINING	3.30 X 6.45	= 21.29 SQ.M
DINING	0.90 X 1.60	= 1.44 SQ.M
	1.65 X 1.35	= 2.23 SQ.M
POOJA RM.	0.90 X 1.20	= 1.08 SQ.M
PASSAGE	3.60 X 1.20	= 4.32 SQ.M
KITCHEN	2.10 X 3.15	= 6.62 SQ.M
M.BED ROOM	4.50 X 3.00	= 13.50 SQ.M
	0.90 X 1.35	= 1.22 SQ.M
BED ROOM	3.75 X 3.15	= 11.81 SQ.M
TOI.	2.40 X 1.20 X 2	= 5.76 SQ.M
TOTAL		= 69.27 SQ.M

CARPET AREA STATEMENT (FLAT No.)
WING. B (F. NO.- 8)

LIV./ DINING	3.30 X 7.15	= 23.60 SQ.M
	1.20 X 2.55	= 3.06 SQ.M
PASSAGE	2.55 X 0.90	= 2.30 SQ.M
	3.15 X 0.90	= 2.84 SQ.M
KITCHEN	2.40 X 3.55	= 8.52 SQ.M
BED ROOM	3.00 X 3.55	= 10.65 SQ.M
M.BED ROOM	3.15 X 3.90	= 12.29 SQ.M
	3.00 X 3.90	= 11.70 SQ.M
TOI.	1.20 X 2.40 X 3	= 8.64 SQ.M
TOTAL		= 83.60 SQ.M

CARPET AREA STATEMENT (FLAT No.)
WING. B (F. NO.- 6)

LIV./ DINING	6.30 X 3.05	= 19.22 SQ.M
	2.55 X 1.50	= 3.83 SQ.M
	1.65 X 0.05	= 0.08 SQ.M
POOJA RM.	0.90 X 1.08	= 0.97 SQ.M
	1.05 X 1.35	= 1.42 SQ.M
	0.90 X 1.20	= 1.08 SQ.M
KITCHEN	2.10 X 2.20	= 4.62 SQ.M
	0.90 X 1.72	= 1.55 SQ.M
M.BED ROOM	4.43 X 3.05	= 13.51 SQ.M
BED ROOM	4.13 X 3.05	= 12.60 SQ.M
TOI.	2.40 X 1.20 X 2	= 5.76 SQ.M
TOTAL		= 64.64 SQ.M

CARPET AREA STATEMENT (FLAT No.)
WING. B (F. NO.- 9)

LIV./ DINING	3.30 X 6.60	= 21.78 SQ.M
	5.40 X 1.50	= 8.10 SQ.M
PASSAGE	4.65 X 1.20	= 5.58 SQ.M
KITCHEN	3.30 X 2.45	= 8.09 SQ.M
M.BED ROOM	3.00 X 5.00	= 15.00 SQ.M
BED ROOM	3.00 X 4.20 X 2	= 25.20 SQ.M
TOI.	1.50 X 2.40	= 3.60 SQ.M
	1.35 X 2.42	= 3.27 SQ.M
	1.35 X 2.43	= 3.28 SQ.M
TOTAL		= 93.90 SQ.M

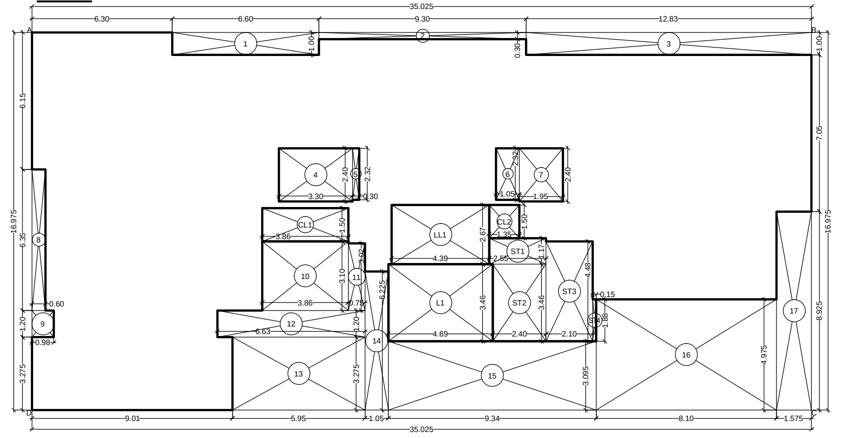
35.025
6.30
6.60
9.30
12.83
A
B
C
D
L1
LL1
CL1
CL2
ST1
ST2
ST3
16.975
9.01
5.95
1.05
9.34
8.10
1.575

AREA DIAGRAM 4TH TO 7TH & 10TH TO 13TH TYPICAL FLOOR (WING - B)

SCALE - 1:100

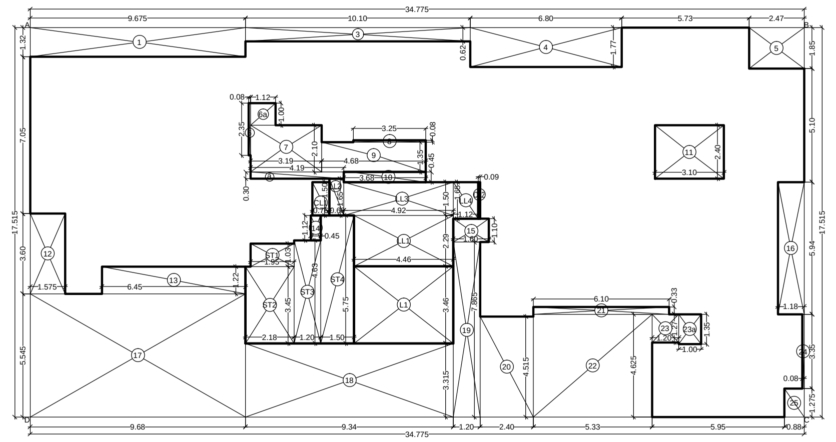
34.775
9.675
10.10
6.80
5.73
2.47
A
B
C
D
L1
LL1
LL3
LL4
CL1
ST1
ST2
ST3
ST4
17.515
9.68
9.34
1.20
2.40
5.33
5.95
0.88

AREA DIAGRAM 4TH TO 7TH & 10TH TO 13TH TYPICAL FLOOR (WING - C)

SCALE - 1:100

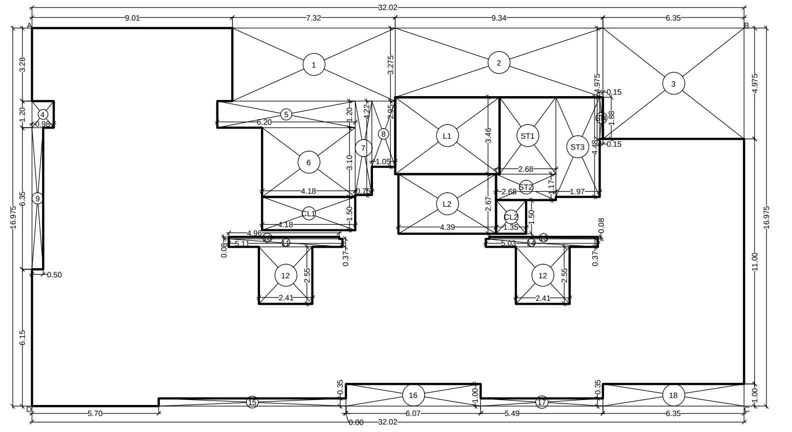
32.02
9.01
7.32
9.34
6.35
A
B
C
D
L1
L2
CL1
CL2
ST1
ST2
ST3
16.975
5.70
6.07
5.49
6.35

AREA DIAGRAM 3RD TO 7TH & 9TH TO 14TH TYPICAL FLOOR (WING - A)

SCALE - 1:100

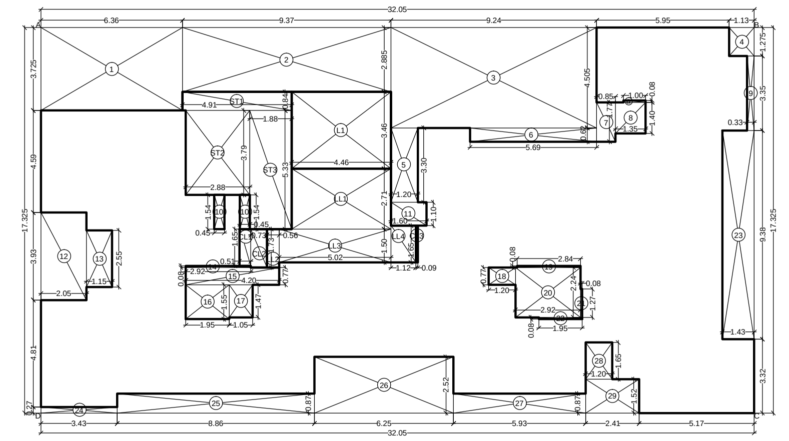
32.05
6.36
9.37
9.24
5.95
1.13
A
B
C
D
L1
LL1
LL3
LL4
CL2
CL3
ST1
ST2
ST3
17.325
3.43
8.86
6.25
5.93
2.41
5.17

AREA DIAGRAM 3RD TO 7TH & 9TH TO 15TH TYPICAL FLOOR (WING - D)

SCALE - 1:100

BUILT-UP AREA STATEMENT : (WING - A)
3RD TO 7TH & 9TH TO14TH TYPICAL FLR.

AREA OF BLOCK [ABCD] = 32.02 X 16.975 = 543.54 SQ.M —(A)

STANDARD DEDUCTIONS :-

1. 7.32 X 3.275 = 23.97 SQ.M
2. 9.34 X 3.095 = 28.91 SQ.M
3. 6.35 X 4.975 = 31.59 SQ.M
4. 0.98 X 1.20 = 1.18 SQ.M
5. 6.20 X 1.20 = 7.44 SQ.M
6. 4.18 X 3.10 = 12.96 SQ.M
7. 0.75 X 4.22 = 3.16 SQ.M
8. 1.05 X 2.95 = 3.10 SQ.M
9. 0.50 X 6.35 = 3.18 SQ.M
10. 4.96 X 0.08 = 0.40 SQ.M
11. 5.11 X 0.37 = 1.89 SQ.M
12. 2.41 X 2.55 X 2 = 12.29 SQ.M
13. 4.88 X 0.08 = 0.39 SQ.M
14. 5.03 X 0.37 = 1.86 SQ.M
15. 8.41 X 0.35 = 2.94 SQ.M
16. 6.07 X 1.00 = 6.07 SQ.M
17. 5.49 X 0.35 = 1.92 SQ.M
18. 6.35 X 1.00 = 6.35 SQ.M

149.60 SQ.M —(I)

CONSTRUCTED AREA :-
A - I =
543.54 - 149.60 = 393.94 SQ.M —(B)

STAIRCASE, LIFT & CONNECTING LOBBY AREA CALCULATION :-

ST1. 2.53 X 3.46 = 8.75 SQ.M
ST2. 2.68 X 1.17 = 3.14 SQ.M
ST3. 1.97 X 4.48 = 8.83 SQ.M
ST4. 0.15 X 1.88 = 0.28 SQ.M
L1. 4.69 X 3.46 = 16.23 SQ.M
LL1. 4.39 X 2.67 = 11.72 SQ.M
CL1. 4.18 X 1.50 = 6.27 SQ.M
CL2. 1.35 X 1.50 = 2.03 SQ.M

57.25 SQ.M —(II)

SALE BUILT UP AREA :-
B - II =
393.94 - 57.25 = 336.69 SQ.M

BUILT-UP AREA STATEMENT : (WING - B)
4TH TO 7TH & 10TH TO 13TH TYPICAL FLR.

AREA OF BLOCK [ABCD] = 35.025 X 16.975 = 594.55 SQ.M —(A)

STANDARD DEDUCTIONS :-

1. 6.60 X 1.00 = 6.60 SQ.M
2. 9.30 X 0.30 = 2.79 SQ.M
3. 12.83 X 1.00 = 12.83 SQ.M
4. 3.30 X 2.40 = 7.92 SQ.M
5. 0.30 X 2.32 = 0.70 SQ.M
6. 1.05 X 2.32 = 2.44 SQ.M
7. 1.95 X 2.40 = 4.68 SQ.M
8. 0.60 X 6.35 = 3.81 SQ.M
9. 0.98 X 1.20 = 1.18 SQ.M
10. 3.86 X 3.10 = 11.97 SQ.M
11. 0.75 X 3.02 = 2.27 SQ.M
12. 6.63 X 1.20 = 7.96 SQ.M
13. 5.95 X 3.275 = 19.49 SQ.M
14. 1.05 X 6.225 = 6.54 SQ.M
15. 9.34 X 3.095 = 28.91 SQ.M
16. 8.10 X 4.975 = 40.30 SQ.M
17. 1.575 X 8.925 = 14.06 SQ.M

174.45 SQ.M —(I)

CONSTRUCTED AREA :-
A - I =
594.55 - 174.45 = 420.10 SQ.M —(B)

STAIRCASE, LIFT & CONNECTING LOBBY AREA CALCULATION :-

ST1. 2.55 X 1.17 = 2.98 SQ.M
ST2. 2.40 X 3.46 = 8.30 SQ.M
ST3. 2.10 X 4.48 = 9.41 SQ.M
ST4. 0.15 X 1.88 = 0.28 SQ.M
L1. 4.69 X 3.46 = 16.23 SQ.M
LL1. 4.39 X 2.67 = 11.72 SQ.M
CL1. 3.86 X 1.50 = 5.79 SQ.M
CL2. 1.35 X 1.50 = 2.03 SQ.M

56.74 SQ.M —(II)

SALE BUILT UP AREA :-
B - II =
420.10 - 56.74 = 363.36 SQ.M

BUILT-UP AREA STATEMENT : (WING - D)
3RD TO 7TH & 9TH TO 15TH TYPICAL FLR.

AREA OF BLOCK [ABCD] = 32.05 X 17.325 = 555.27 SQ.M —(A)

STANDARD DEDUCTIONS :-

1. 6.36 X 3.725 = 23.69 SQ.M
2. 9.37 X 2.885 = 27.03 SQ.M
3. 9.24 X 4.505 = 41.63 SQ.M
4. 1.13 X 1.275 = 1.44 SQ.M
5. 1.20 X 3.30 = 3.96 SQ.M
6. 5.69 X 0.62 = 3.53 SQ.M
7. 0.85 X 1.77 = 1.50 SQ.M
a. 1.00 X 0.08 = 0.08 SQ.M
8. 1.35 X 1.40 = 1.89 SQ.M
9. 0.33 X 3.35 = 1.11 SQ.M
10. 0.45 X 1.54 X 2 = 1.39 SQ.M
11. 1.60 X 1.10 = 1.76 SQ.M
12. 2.05 X 3.93 = 8.06 SQ.M
13. 1.15 X 2.55 = 2.93 SQ.M
14. 2.92 X 0.08 = 0.23 SQ.M
15. 4.20 X 0.77 = 3.23 SQ.M
16. 1.95 X 1.55 = 3.02 SQ.M
17. 1.05 X 1.47 = 1.54 SQ.M
18. 1.20 X 0.77 = 0.92 SQ.M
19. 2.84 X 0.08 = 0.23 SQ.M
20. 2.92 X 2.24 = 6.54 SQ.M
21. 0.08 X 1.27 = 0.10 SQ.M
22. 1.95 X 0.08 = 0.16 SQ.M
23. 1.43 X 9.38 = 13.41 SQ.M
24. 3.43 X 0.27 = 0.93 SQ.M
25. 8.86 X 0.87 = 7.71 SQ.M
26. 6.25 X 2.52 = 15.75 SQ.M
27. 5.93 X 0.87 = 5.16 SQ.M
28. 1.20 X 1.65 = 1.98 SQ.M
29. 2.41 X 1.52 = 3.66 SQ.M

184.57 SQ.M —(I)

CONSTRUCTED AREA :-
A - I =
555.27 - 184.57 = 370.70 SQ.M —(B)

STAIRCASE & LIFT AREA CALCULATION :-

ST1. 4.91 X 0.84 = 4.12 SQ.M
ST2. 2.88 X 3.79 = 10.92 SQ.M
ST3. 1.88 X 5.33 = 10.02 SQ.M
L1. 4.46 X 3.46 = 15.43 SQ.M
LL1. 4.46 X 2.71 = 12.09 SQ.M
LL2. 0.56 X 1.73 = 0.97 SQ.M
LL3. 5.02 X 1.50 = 7.53 SQ.M
LL4. 1.12 X 1.65 = 1.85 SQ.M
CL1. 0.51 X 1.65 = 0.84 SQ.M
CL2. 0.73 X 1.73 = 1.26 SQ.M
CL3. 0.09 X 1.65 = 0.15 SQ.M

65.18 SQ.M —(II)

NET BUILT UP AREA =
B - II =
370.70 - 65.18 = 305.52 SQ.M

BUILT-UP AREA STATEMENT : (WING - C)
4TH TO 7TH & 10TH TO 13TH TYPICAL FLR.

AREA OF BLOCK [ABCD] = 34.775 X 17.515 = 609.08 SQ.M —(A)

STANDARD DEDUCTIONS :-

1. 9.675 X 1.32 = 12.77 SQ.M
3. 10.10 X 0.62 = 6.26 SQ.M
4. 6.80 X 1.77 = 12.04 SQ.M
5. 2.47 X 1.85 = 4.57 SQ.M
6. 0.08 X 2.35 = 0.19 SQ.M
6a. 1.12 X 1.00 = 1.12 SQ.M
7. 3.19 X 2.10 = 6.70 SQ.M
8. 3.25 X 0.08 = 0.26 SQ.M
9. 4.68 X 1.35 = 6.32 SQ.M
a. 4.19 X 0.30 = 1.26 SQ.M
10. 3.68 X 0.45 = 1.66 SQ.M
11. 3.10 X 2.40 = 7.44 SQ.M
12. 1.575 X 3.60 = 5.67 SQ.M
13. 6.45 X 1.22 = 7.87 SQ.M
14. 0.45 X 1.12 = 0.50 SQ.M
15. 1.60 X 1.10 = 1.76 SQ.M
16. 1.18 X 5.94 = 7.01 SQ.M
17. 9.68 X 5.545 = 53.68 SQ.M
18. 9.34 X 3.315 = 30.96 SQ.M
19. 1.20 X 7.865 = 9.44 SQ.M
20. 2.40 X 4.515 = 10.84 SQ.M
21. 6.10 X 0.33 = 2.01 SQ.M
22. 5.33 X 4.625 = 24.65 SQ.M
23. 1.20 X 1.27 = 1.52 SQ.M
23a. 1.00 X 1.35 = 1.35 SQ.M
24. 0.08 X 3.35 = 0.27 SQ.M
25. 0.88 X 1.275 = 1.12 SQ.M

219.24 SQ.M —(I)

CONSTRUCTED AREA :-
A - I =
609.08 - 219.24 = 389.84 SQ.M —(B)

STAIRCASE & LIFT AREA CALCULATION :-

ST1. 1.95 X 1.03 = 2.01 SQ.M
ST2. 2.18 X 3.45 = 7.52 SQ.M
ST3. 1.20 X 4.63 = 5.56 SQ.M
ST4. 1.50 X 5.75 = 8.63 SQ.M
L1. 4.46 X 3.46 = 15.43 SQ.M
LL1. 4.46 X 2.29 = 10.21 SQ.M
LL2. 0.66 X 1.65 = 1.09 SQ.M
LL3. 4.92 X 1.50 = 7.38 SQ.M
LL4. 1.12 X 1.65 = 1.85 SQ.M
CL1. 0.76 X 1.50 = 1.14 SQ.M
CL2. 0.09 X 1.65 = 0.15 SQ.M

60.97 SQ.M —(II)

NET BUILT UP AREA =
B - II =
389.84 - 60.97 = 328.87 SQ.M

PROFORMA 'B'

DESCRIPTION OF PROPOSAL & PROPERTY

PROPOSED SLUM REHABILITATION SCHEME ON PLOT BEARING C.T.S. NO. 5808(pt) CORRESPONDING F.P.NO. 274(pt) OF TPS -III OF VILLAGE GHATKOPAR, JAWAHAR ROAD, AT GHATKOPAR EAST, MUMBAI.

FOR ' NALANDA SRA. C.H.S. LTD.'

NAME OF THE OWNER AND SIGNATURE

MONEY MAGNUM NEST PVT. LTD.

REVISION	DATE	SCALE	DRN BY	CHK BY
		1:100		SHEETAL

STAMP AND DATE OF APPROVAL OF PLANS

NAME & SIGNATURE OF ARCHITECTS

VISHWAS SATODIA
[ARCHITECT]

NORTH

VISHWAS SATODIA
ARCHITECT * INTERIOR DESIGNER * VALUER
01/A-WING, UPPER GROUND FLOOR, SHAH ARCADE-II,
RANI SATI MARG, MALAD (E), MUMBAI - 400 097
TELE. : 2881 2480, 2881 1705