


## CONTENTS OF SHEET

SALE BLDG.NO.3 SECTION - 'A' - 'A'

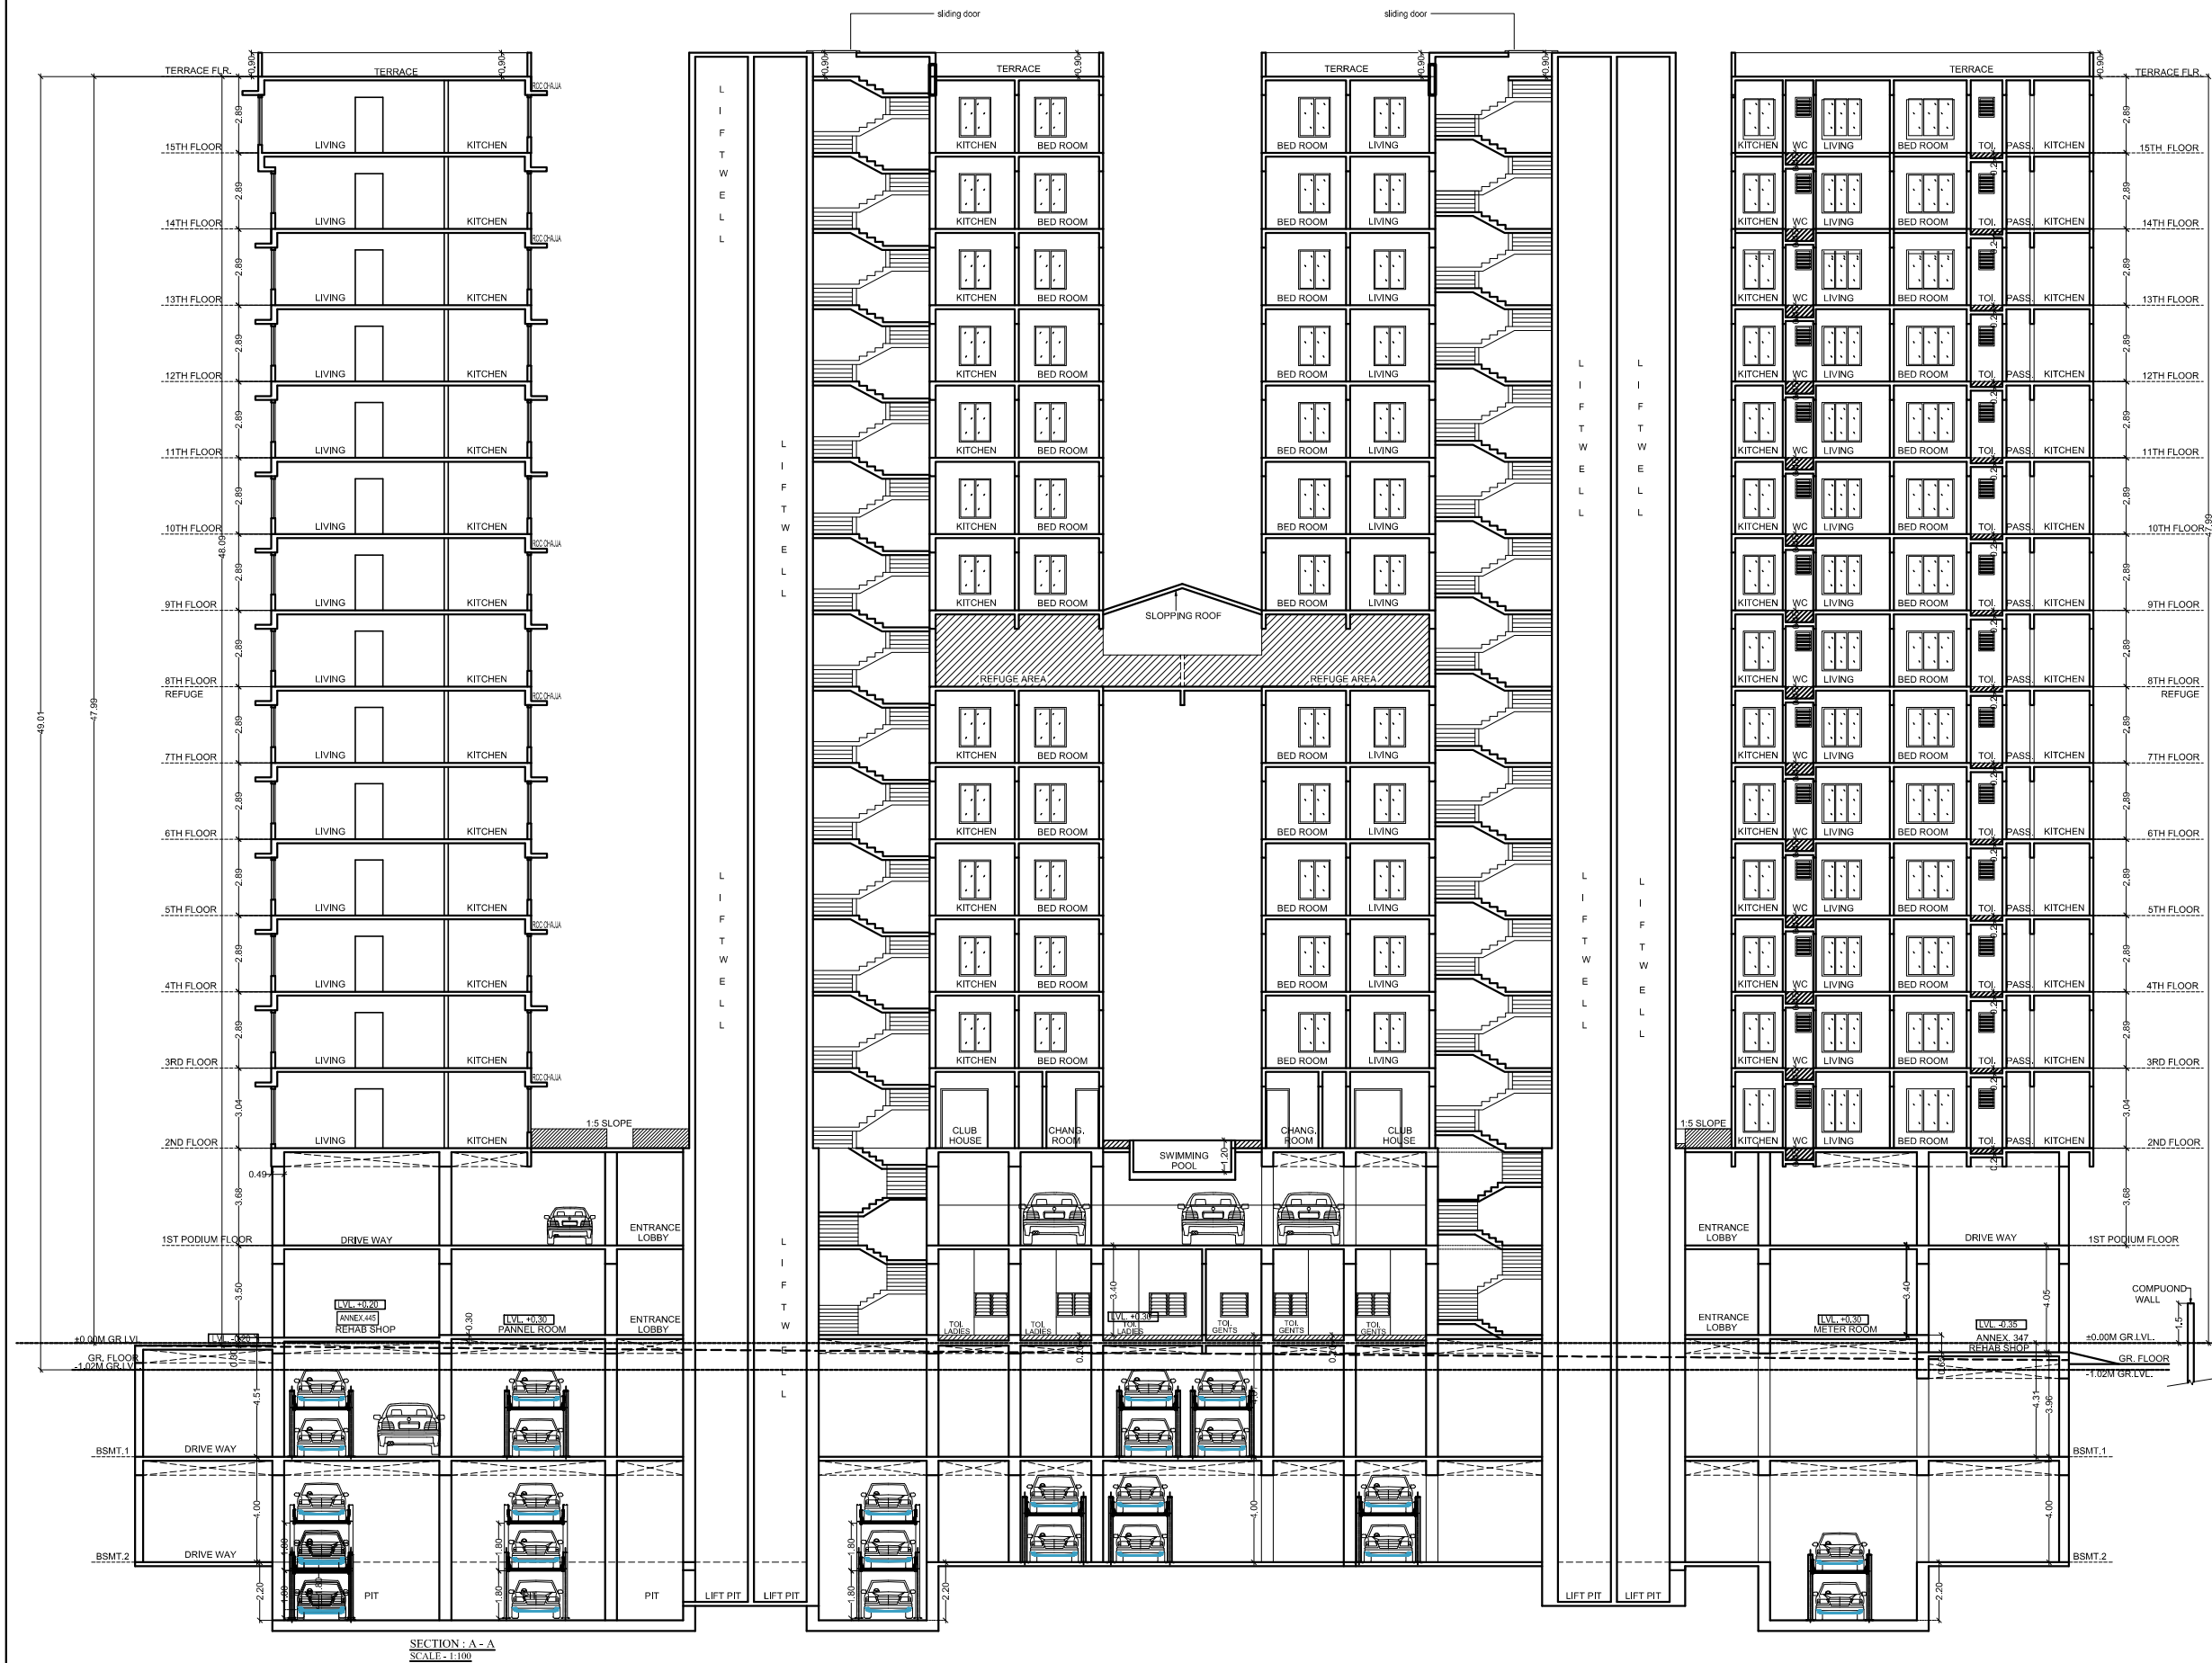

## PROFORMA 'B'

## DESCRIPTION OF PROPOSAL &amp; PROPERTY

PROPOSED SLUR REHABILITATION SCHEME ON PLOT BEARING C.T.S. NO. 588(p)  
CORRESPONDING F.F.NO. 276(p) OF T.P.E. III OF VILLAGE GHATKOPAR, JAWAHAR  
ROAD, AT GHATKOPAR EAST, MUMBAI.

FOR 'NALANDA SRA, CHS, LTD.'

## NAME OF THE OWNER AND SIGNATURE

MONEY MAGNUM NEST PVT. LTD.

| REVISION | DATE | SCALE | DRN BY | CHK BY  |
|----------|------|-------|--------|---------|
|          |      | 1:100 |        | SHEETAL |

## STAMP AND DATE OF APPROVAL OF PLANS

## NAME &amp; SIGNATURE OF ARCHITECTS

VISHWAS SATODIA  
[ARCHITECT]

NORTH

VISHWAS SATODIA

ARCHITECT \* INTERIOR DESIGNER \* VALUER

01A WING, UPPER GROUND FLOOR, SHAH ARCADE-II,  
KAWI SATI HARG, MALAD (E), MUMBAI - 400 087  
TELE. : 2881 2480, 2881 1705