




CONTENTS OF SHEET	
SALE BLDG.NO.3	SECTION - 'X' - 'X' SECTION - 'B' - 'B', 'D' - 'D', 'E' - 'E' & 'F' - 'F'

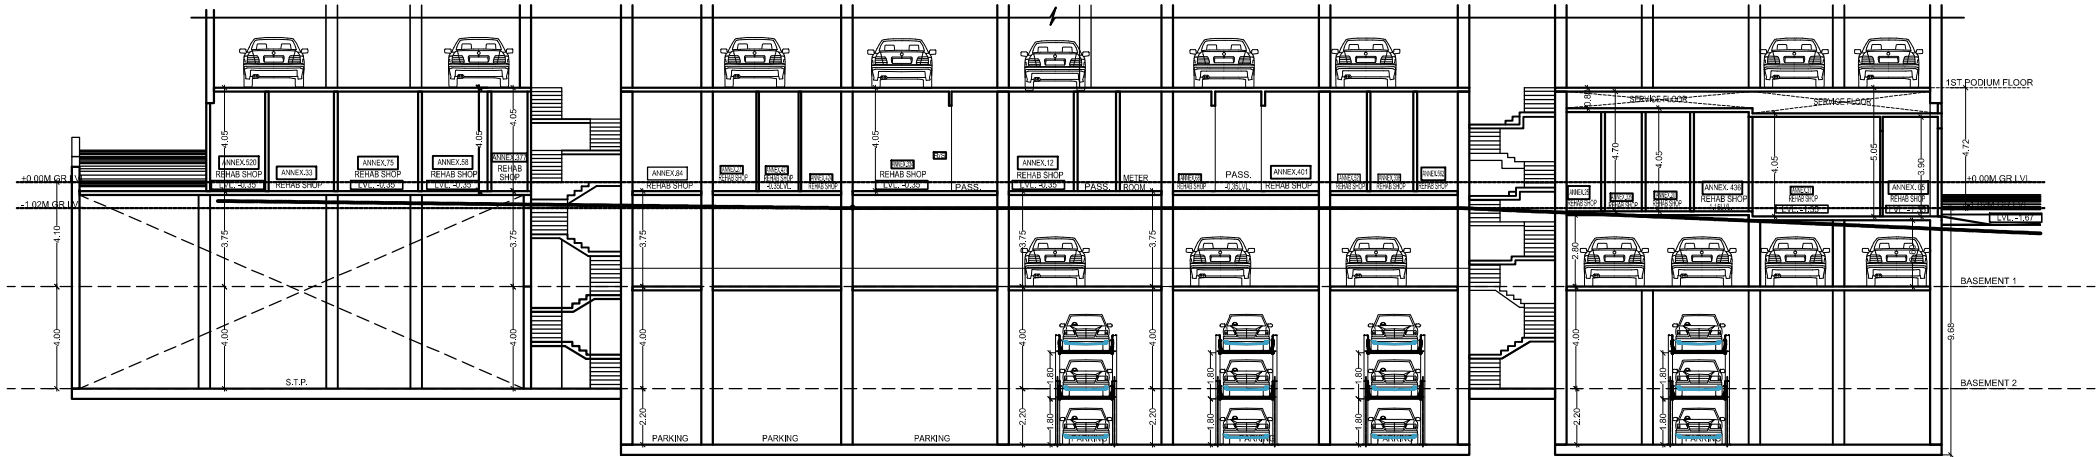


SECTION - F - F
SCALE - 1:100

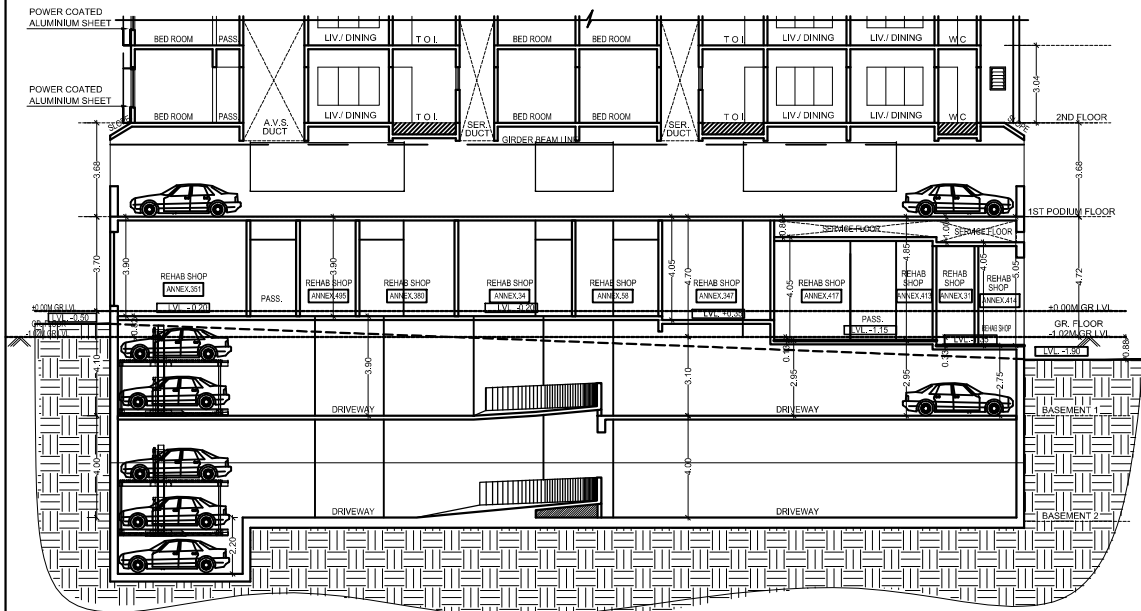


SECTION - D - D
SCALE - 1:100

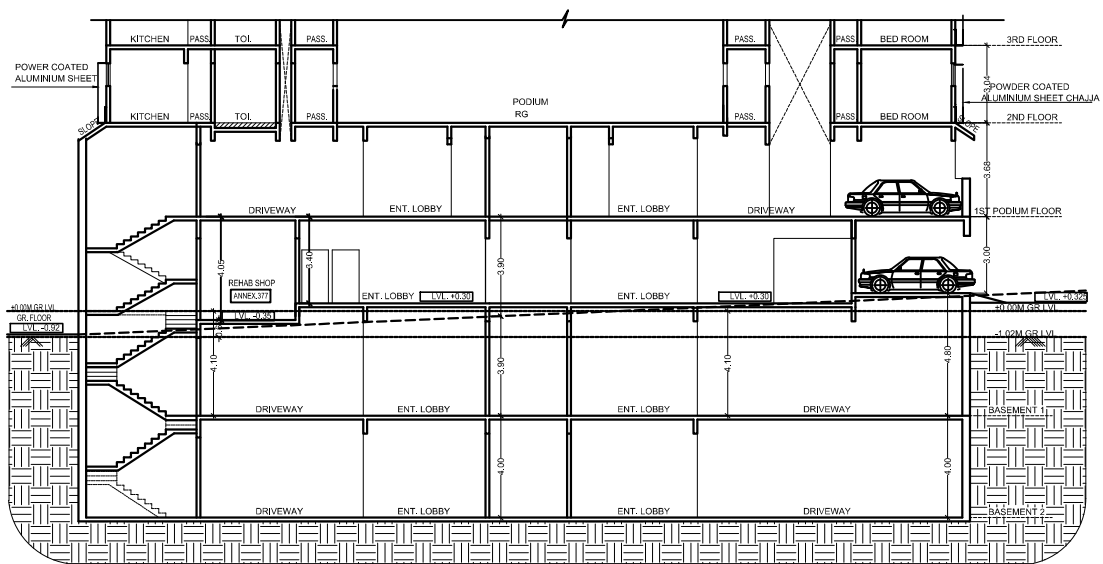

SECTION - B - B
SCALE - 1:100

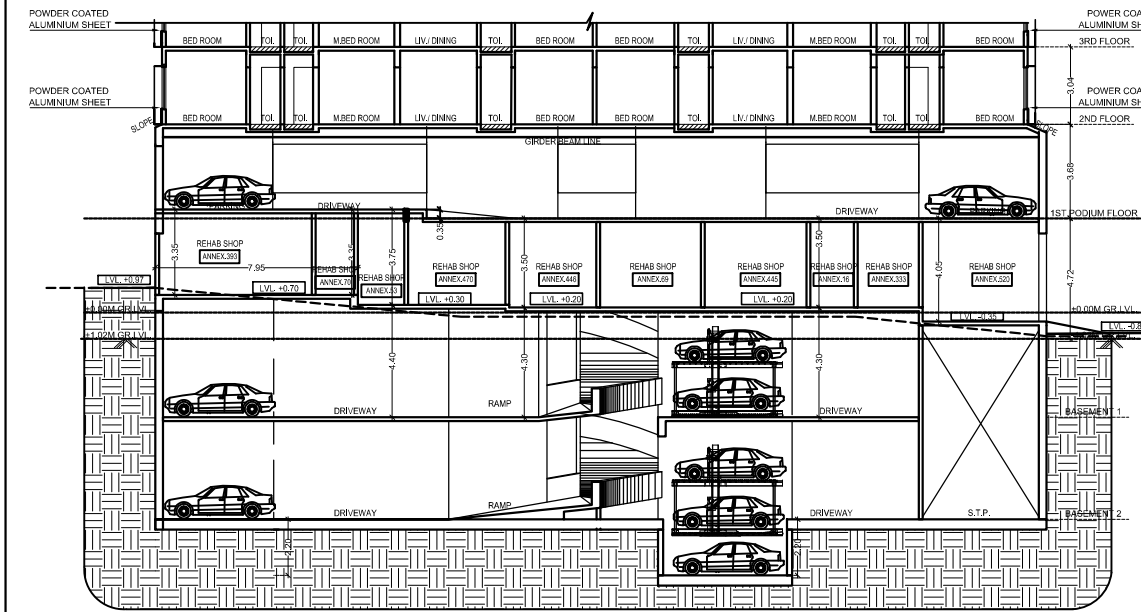

SECTION - E - E
SCALE - 1:100

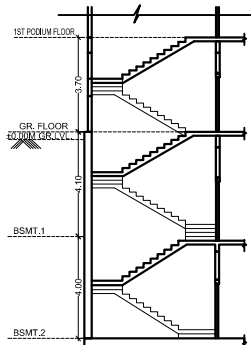

SECTION - X - X
SCALE - 1:100

PROFORMA 'B'				
DESCRIPTION OF PROPOSAL & PROPERTY				
PROPOSED SLIM REHABILITATION SCHEME ON PLOT BEARING C.T. NO. 580/99 CORRESPONDING F.P. NO. 274(h) OF T.P.S.-III OF VILLAGE GHATKOPAR, JAWAHAR ROAD, AT GHATKOPAR EAST, MUMBAI.				
FOR: 'MALANDASRA CHS. LTD.'				
NAME OF THE OWNER AND SIGNATURE				
MONEY MAGNUM NEST PVT. LTD.				
REVISION	DATE	SCALE	DRN BY	CHK BY
		1:100		SHEETAL
STAMP AND DATE OF APPROVAL OF PLANS				
NAME & SIGNATURE OF ARCHITECTS				
VISHWAS SATODIA (ARCHITECT)				
NORTH				
VISHWAS SATODIA ARCHITECT * INTERIOR DESIGNER * VALUER 01A-WING, UPPER GROUND FLOOR, SHAH ARCADE-I, RAN SATI MARG, MALAD (E), MUMBAI - 400 087 TEL. : 2881 2480, 2881 1700				