



CARPET AREA LINE DIAGRAM 2ND FLOOR
FLAT NO 4

3.97M

2.30M

1

2

3

4

5

6

0.20M

0.15M

0.15M

3.82M

3.50M

6.08M

3.05M

2.20M

CARPET AREA LINE DIAGRAM 2ND FLOOR
FLAT NO.2




CARPET AREA LINE DIAGRAM 2ND FLOOR
FLAT NO.2

CARPET AREA LINE DIAGRAM 1ST. FLOOR
BUSINESS OFFICE 2

CARPET AREA LINE DIAGRAM GR. FLOOR


DIAGNOSTIC CLINICS AND PHARMACIES SHOP 1

CARPET AREA LINE DIAGRAM 1ST FLOOR BUSINESS OFFICE 1					
ADDITION					
1)	5.66	X	1.59	=	9.00 SQ.MT.
2)	5.50	X	2.38	=	13.09 SQ.MT.
3)	11.73	X	3.50	=	41.05 SQ.MT.
4)	3.05	X	2.20	=	6.71 SQ.MT.
TOTAL ADDITIONS				=	69.85 SQ.MT.
				=	1 NO.

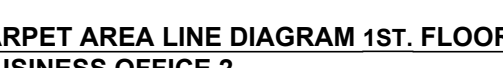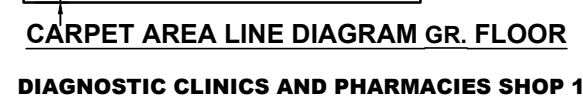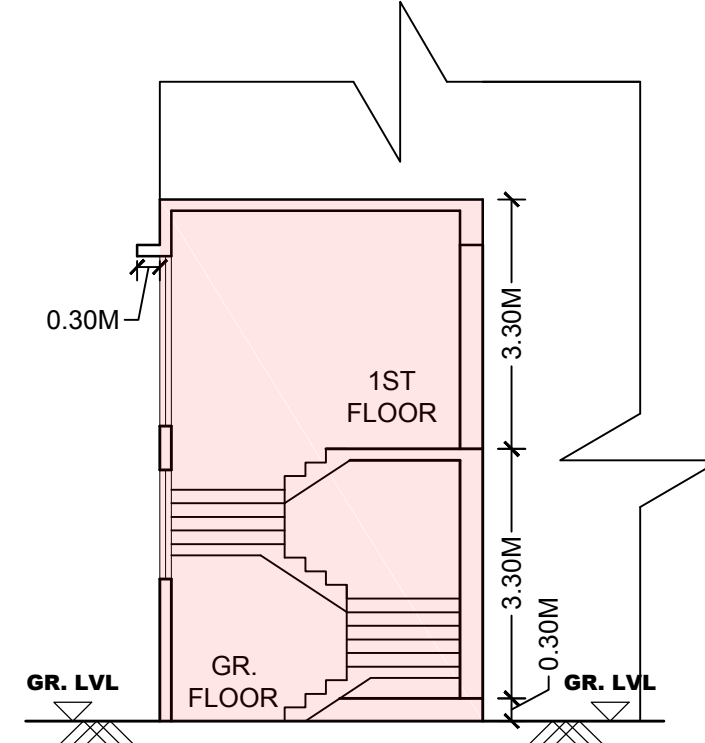

CARPET AREA LINE DIAGRAM GR. FLOOR


DIAGNOSTIC CLINICS AND PHARMACIES SHOP 1

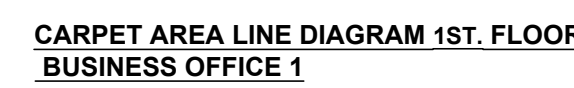


NOTE: - SAFETY GRILL FLUSH TO BLDG.LINE



CARPET AREA LINE DIAGRAM GR. FLOOR				
SHOES AND SPORTS SHOP 2				
ADDITION				
1)	2.90	X	3.90	= 11.31 SQ.MT.
2)	3.86	X	3.70	= 14.28 SQ.MT.
3)	0.89	X	3.10	= 2.76 SQ.MT.
4)	5.74	X	2.08	= 11.94 SQ.MT.
5)	5.89	X	1.09	= 6.42 SQ.MT.
6)	3.18	X	1.14 X 0.50	= 1.82 SQ.MT.
7)	4.65	X	2.93	= 13.62 SQ.MT.
8)	3.97	X	2.23	= 8.85 SQ.MT.
TOTAL ADDITIONS				= 71.00 SQ.MT.
TOTAL FLAT				= 01 NOS.

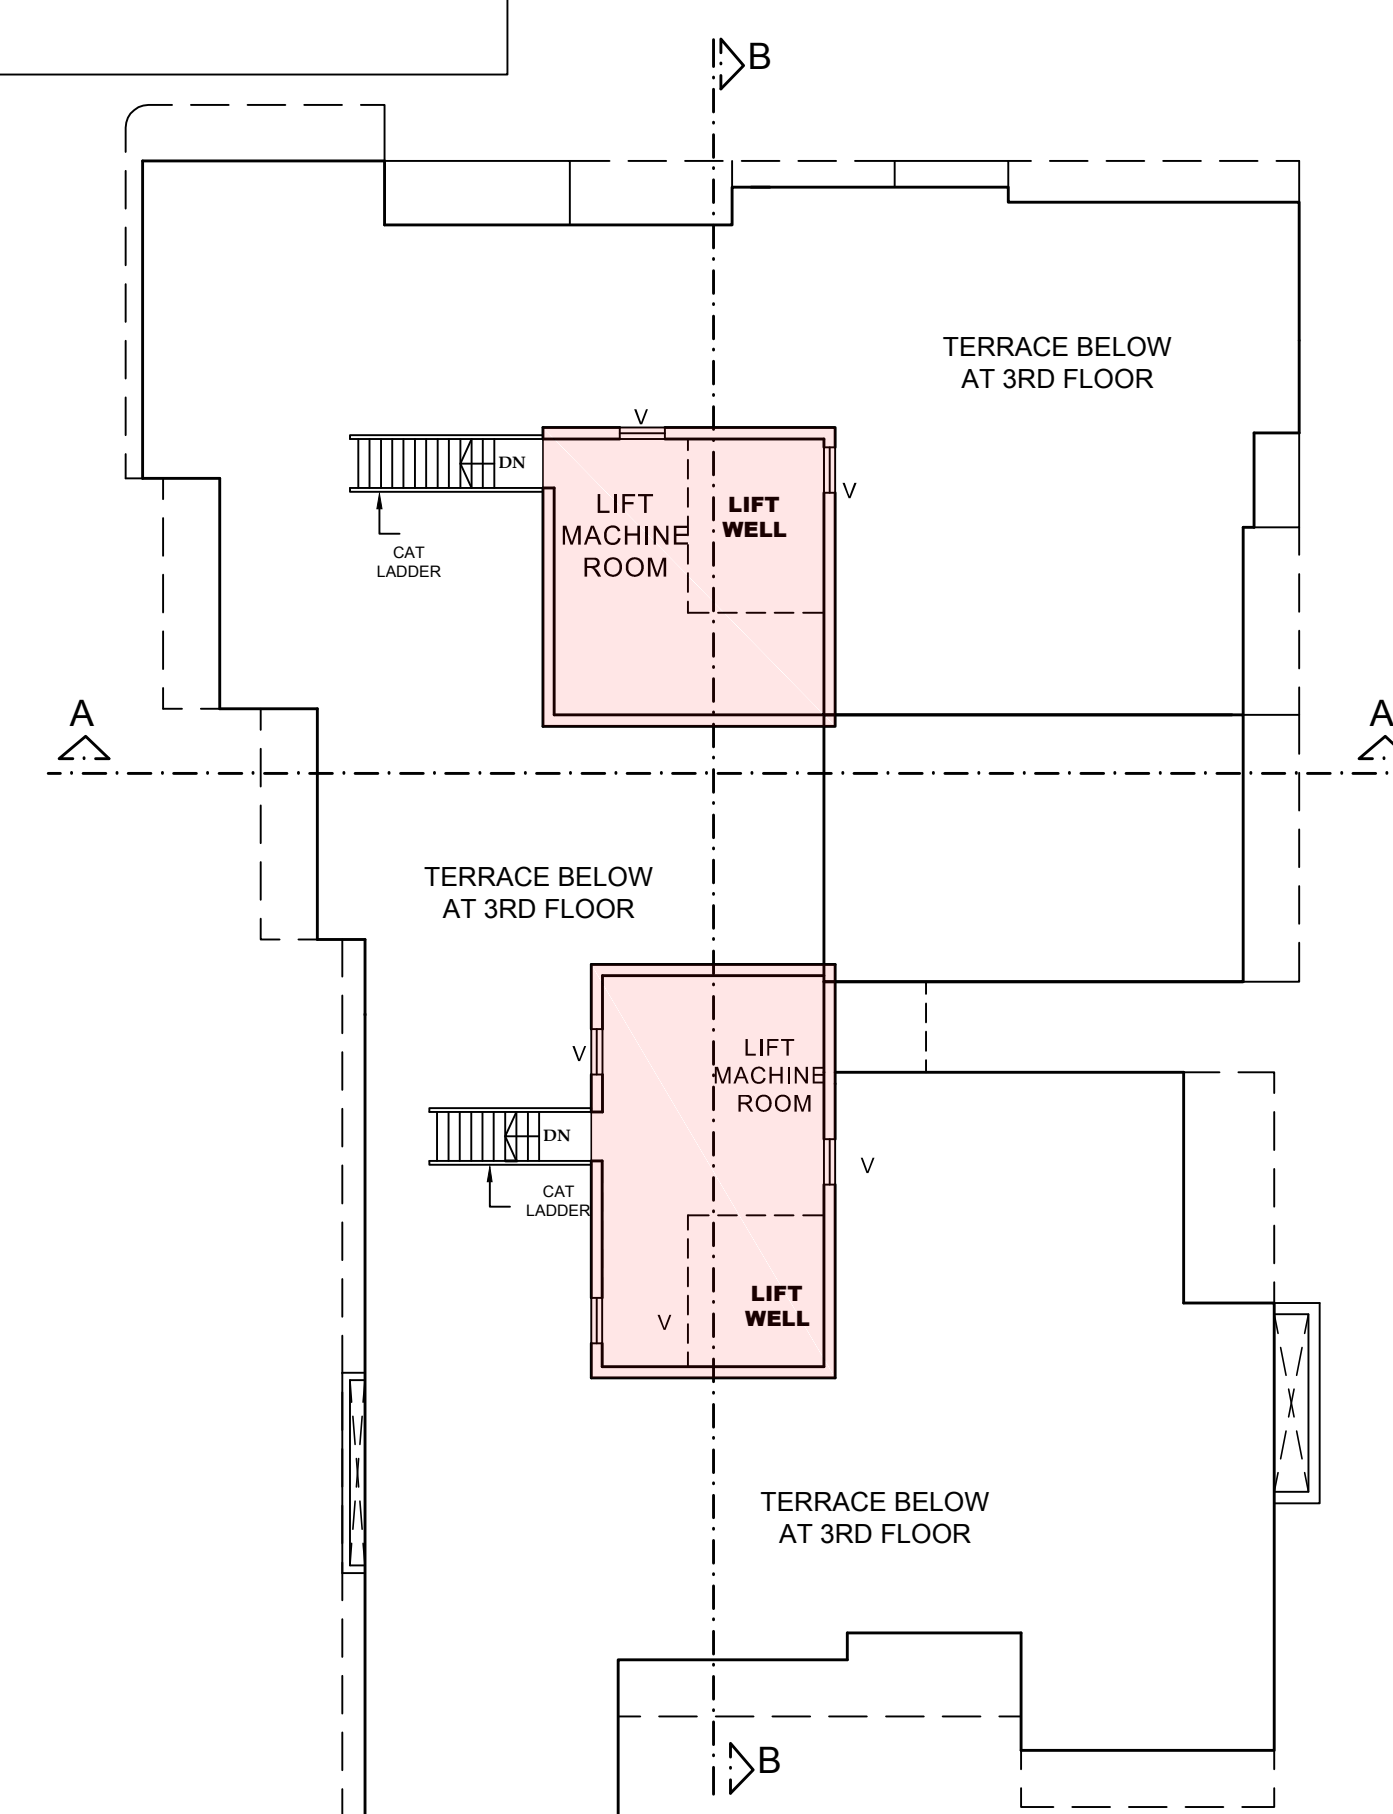

LIFT MACHINE ROOM PLAN

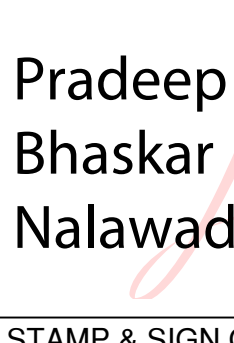C O N T E N T S O F S H E E T				P R O F O R M A - B	
2ND FLOOR PLAN, LINE DIAGRAM AND CALCULATION, TERRACE FLOOR PLAN, CARPET AREA, FLOOR PLAN AND CALCULATION AS PER RERA, CAR PARKING STATEMENT, STAIRCASE AREA, LINE DIAGRAM AND CALCULATION, SECTION AT-A, B-B, X-X, STAIRCASE SUMMARY.					
DESCRIPTION OF PROPOSAL AND PROPERTY					
PROPOSED REDEVELOPMENT OF EXISTING BUILDING DURGA SMRUTHI CHSL: ON PROPERTY BEARING FINAL PLOT NO. 291, TPS - II, BORIVALI (WEST), MUMBAI.					
NAME, ADDRESS OF C.A. TO OWNOR			STAMP & SIGN OF C.A. TO OWNOR		
MR. PRADEEP NALAWADE PARTNER OF M/S VASITU DARSHAN DEVELOPERS LLP C.A. TO DURGA SMRUTHI CHSLTD. SHOP NO.92, ACHARYA ASHRAM CHS LTD. MK. MAROL UPPY, DON BOSCO SCHOOL, VADRA, BORIVALI (W) MUMBAI91.			 Pradeep Shaskar Nalawade		
NAME, ADDRESS OF L.S.			STAMP & SIGN OF L.S.		
 ASHIM KHATRI C/89/52, EASTERN COURT, JCN OF TELPIL & PANDHARWADI ROAD, VILE PARLE (EAST) MUMBAI - 400 072.			 ASHIM AJIT KHATRI		
DRG.NO.	SCALE	DATE	DRN BY	FILE NAME	
	AS STATED	22 - 3 - 2019	PANKAJ N		
JAGANNATH SHIRAM GAVHANE			Digitally signed by JAGANNATH SHIRAM GAVHANE Date: 2019.03.22 20:47:03 +05'30'		
S.E.B.P (R/C)					
Navnath S Ghadge					
A.E.B.P (R/C)					
Vinod Kondiram Kekan			Digitally signed by Vinod Kondiram Kekan Date: 2019.03.25 19:06:50 +05'30'		
EX.E.B.P (R)					



BUILT UP AREA CALCULATION
(2ND TO 7TH & 9TH TO 12TH FLOOR)
A) $15.30 \times 22.03 = 337.06$ SQ.MTS.

- | DEDUCTION | |
|-----------|---|
| 1) | $4.60 \times 0.85 = 0.91 \text{ SQ.MTS.}$ |
| 2) | $3.65 \times 0.35 = 0.128 \text{ SQ.MTS.}$ |
| 3) | $3.85 \times 0.55 = 0.212 \text{ SQ.MTS.}$ |
| 4) | $0.60 \times 1.25 = 0.75 \text{ SQ.MTS.}$ |
| 5) | $0.74 \times 0.61 = 0.445 \text{ SQ.MTS.}$ |
| 6) | $6.14 \times 1.20 = 0.737 \text{ SQ.MTS.}$ |
| 7) | $1.53 \times 3.05 = 0.467 \text{ SQ.MTS.}$ |
| 8) | $0.33 \times 6.92 = 0.228 \text{ SQ.MTS.}$ |
| 9) | $3.35 \times 1.00 = 0.335 \text{ SQ.MTS.}$ |
| 10) | $2.30 \times 2.56 = 0.588 \text{ SQ.MTS.}$ |
| 11) | $3.03 \times 2.20 = 0.666 \text{ SQ.MTS.}$ |
| 12) | $2.94 \times 11.73 = 34.48 \text{ SQ.MTS.}$ |
| 13) | $2.31 \times 3.50 = 0.704 \text{ SQ.MTS.}$ |
| 14) | $1.02 \times 3.05 = 0.311 \text{ SQ.MTS.}$ |

ST.) $7.35 \times 3.30 = 24.25$ SQ.MTS
L) $1.80 \times 3.88 = 06.98$ SQ.MTS
I1) $1.80 \times 3.88 = 07.00$ SQ.MTS

TOTAL = 127.91 SQ.MTS.

BUILT UP AREA = 337.08 - 127.91 = 209.14 SQ.MTS

