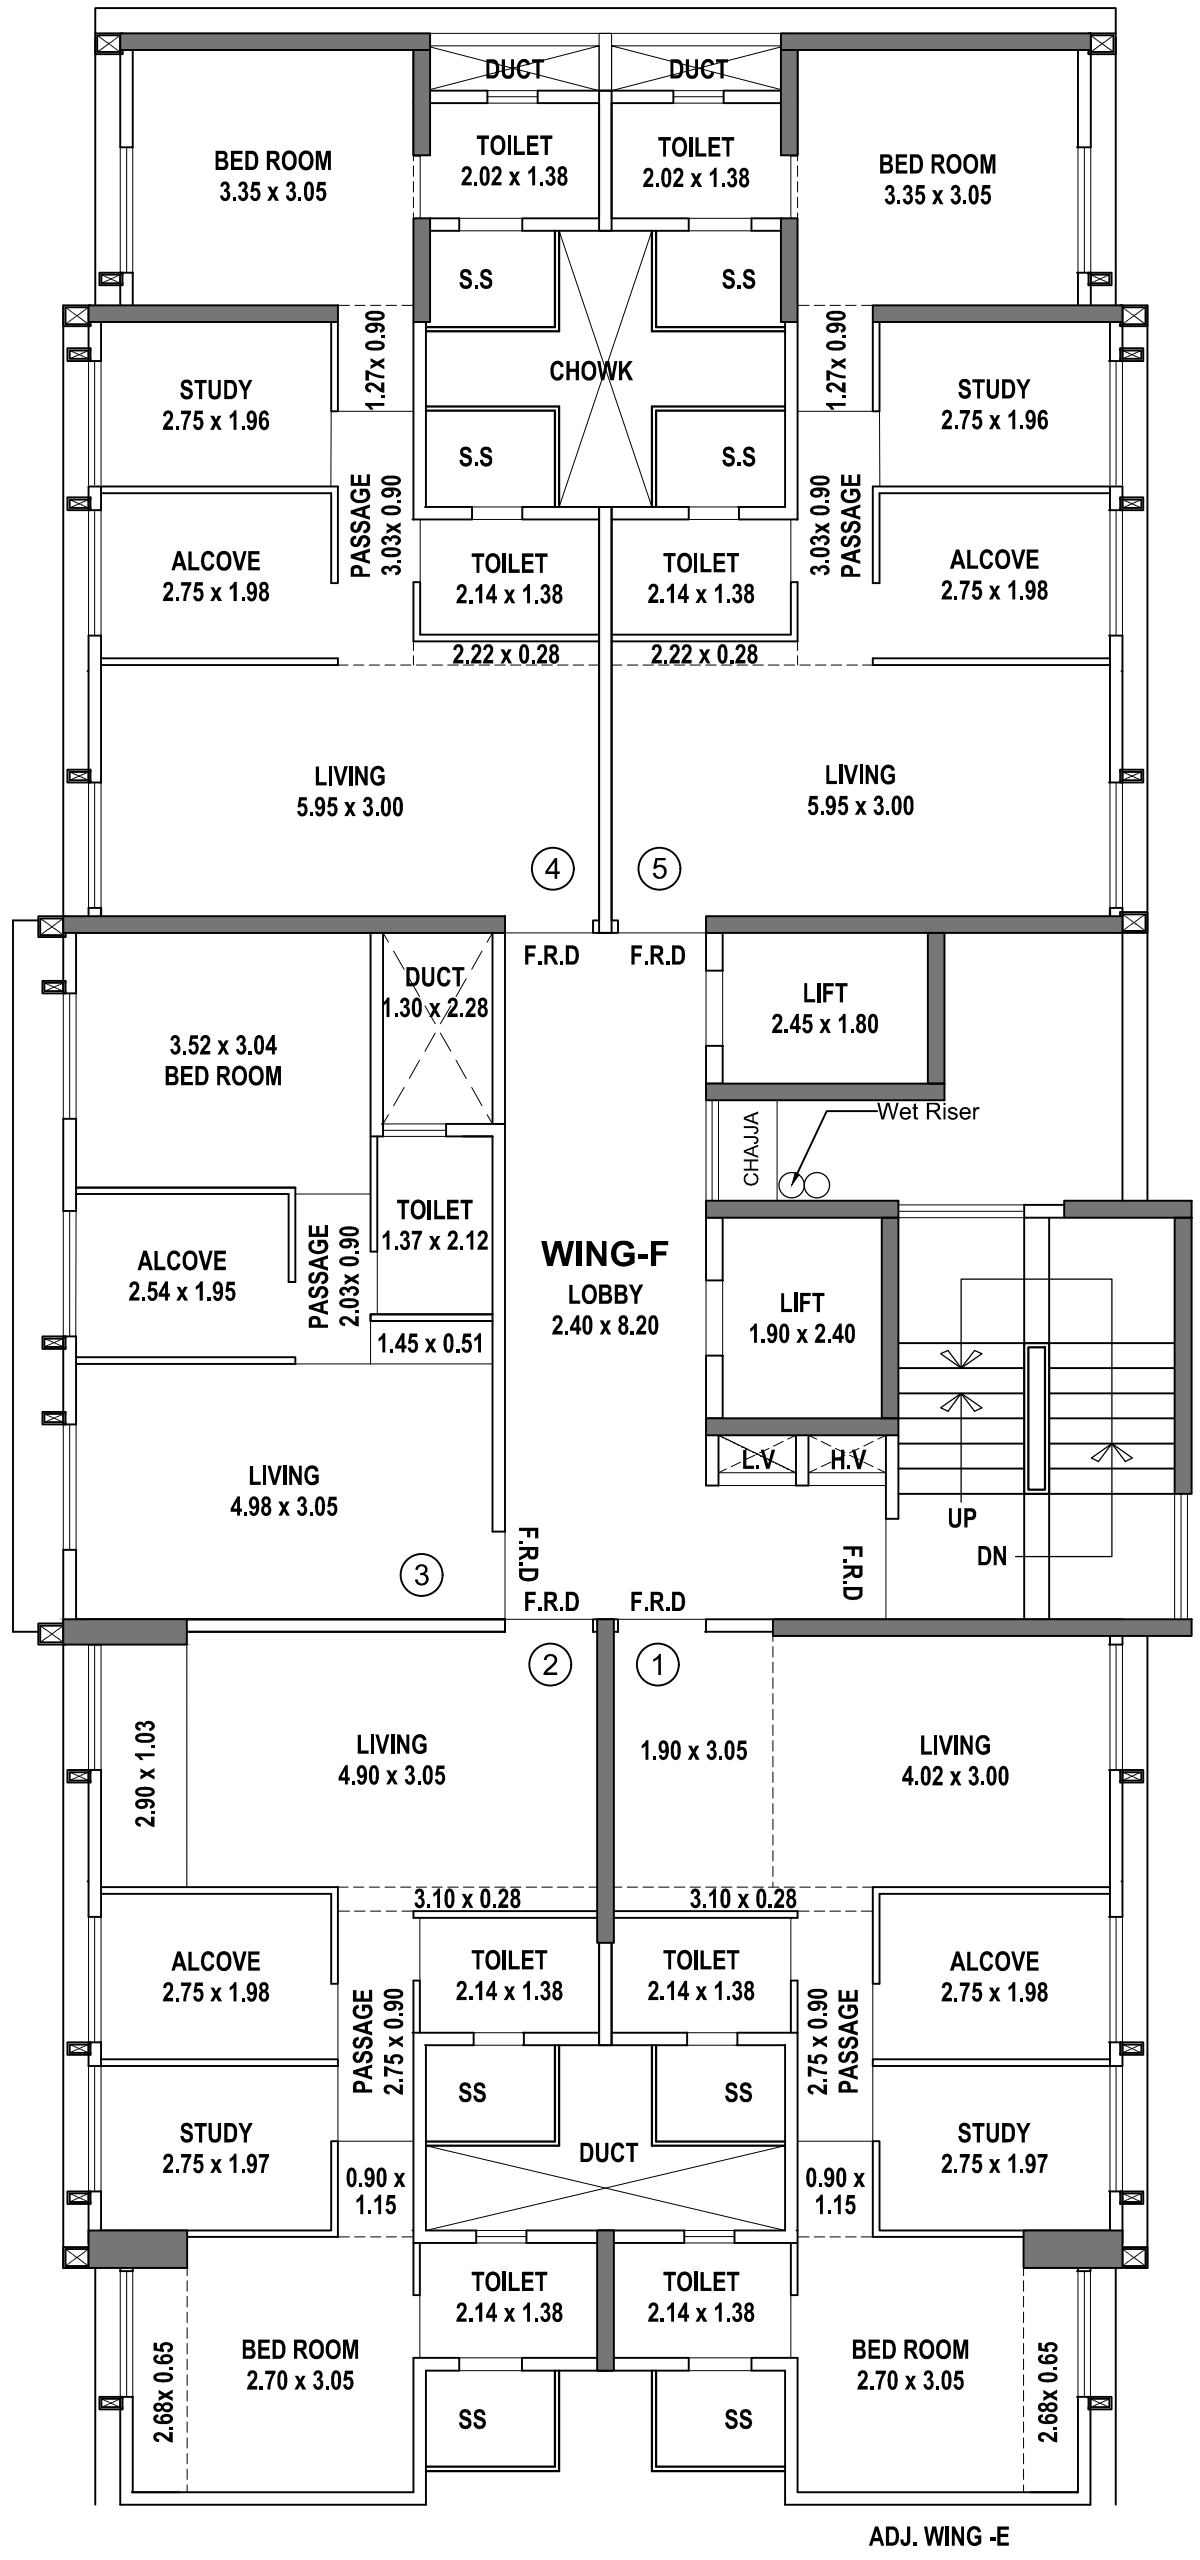


(WING - F)
TYPICAL FLOOR PLAN