
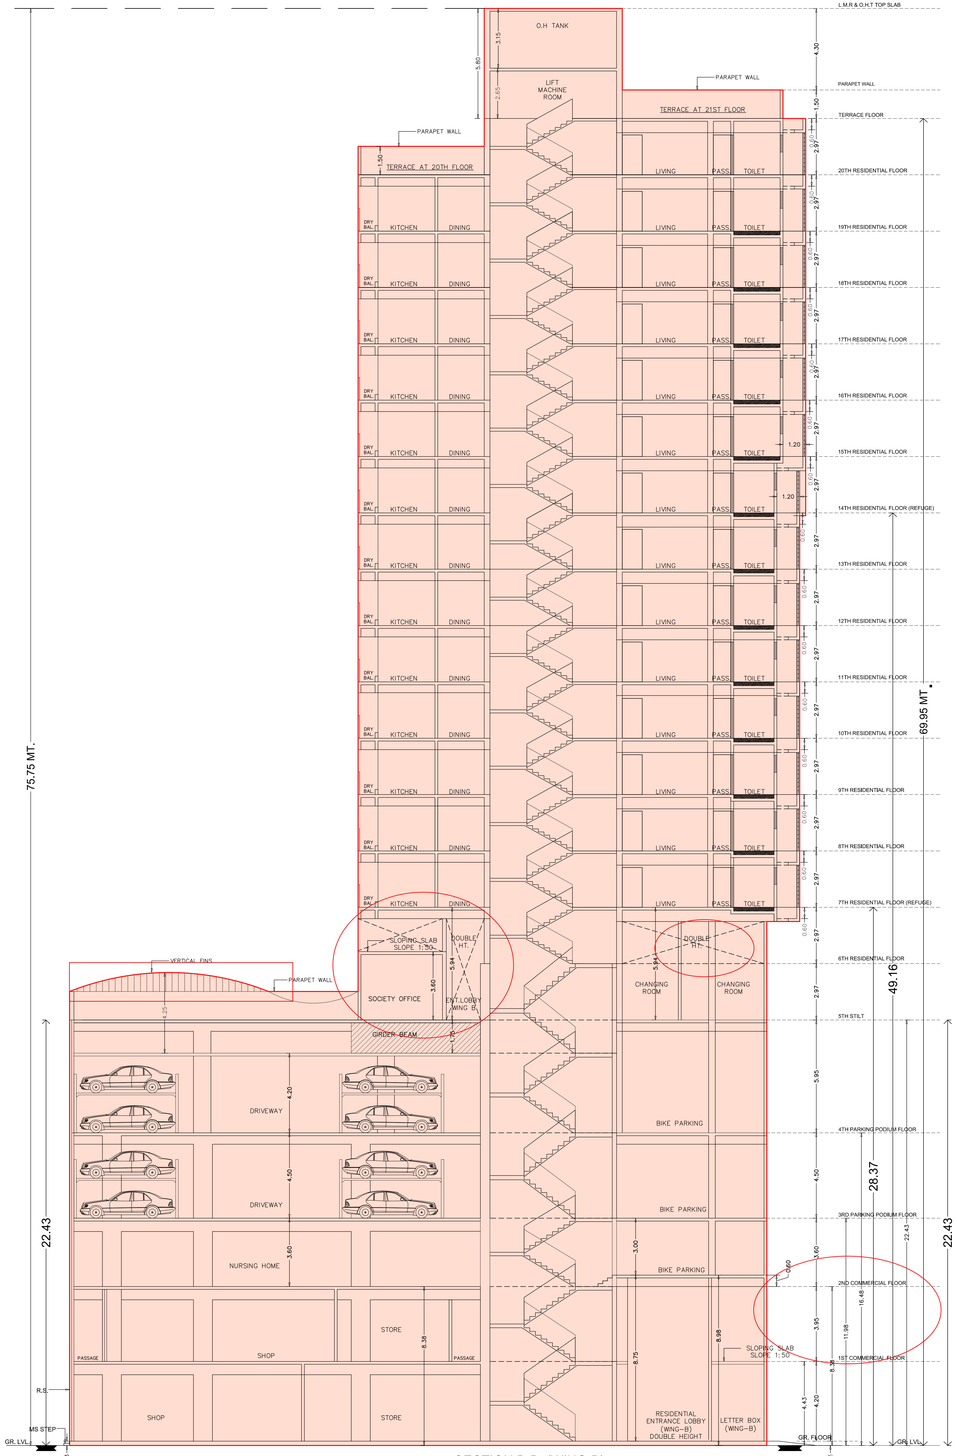



SECTION B-B (WING-B)

SCALE = 1:100

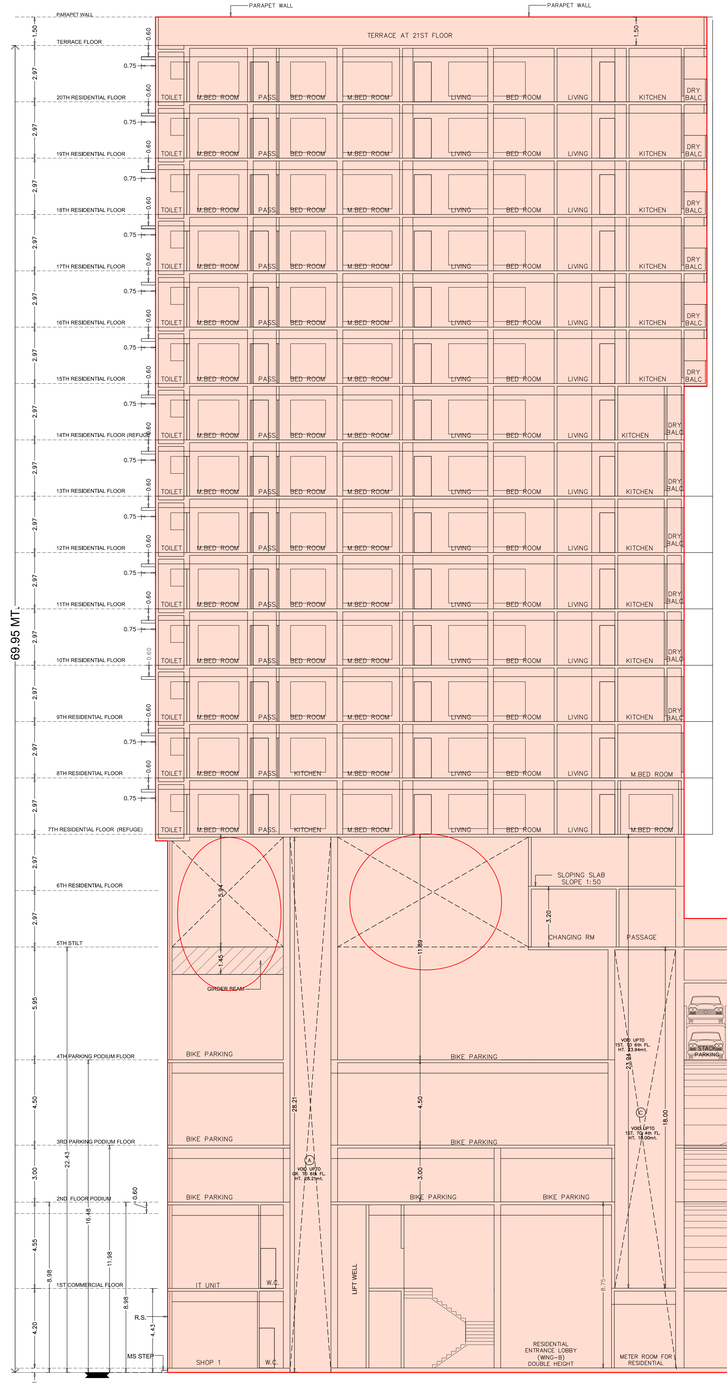


SECTION C-C (WING -B)

SCALE = 1:100

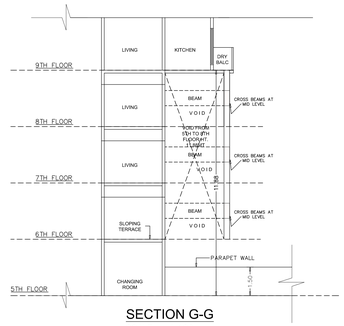

SECTION G-G

SCALE = 1:100

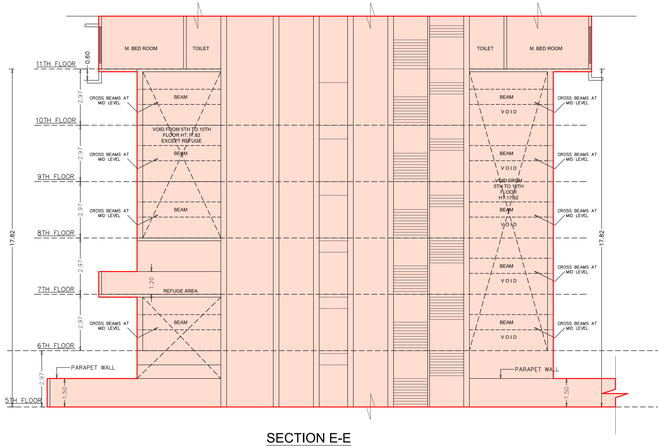

SECTION E-E

SCALE = 1:100

DATE AND STAMP OF APPROVAL OF PLANS

SHEET NO. 21/21

PLAN FOR REFERENCE

A.E.(B.P.) S&T

E.E.(B.P.) E.S.-II

CONTENTS OF SHEET

SECTION B-B & C-C, ETC.

DESCRIPTION OF PROPOSAL & PROPERTY

PROPOSED REDEVELOPMENT OF EXISTING BUILDING ON PLOT BEARING C.T.S. NO. 661/2 OF VILLAGE NAHUR AT HIRA NAGAR GOREGAON-MULUND LINK ROAD, MULUND WEST, MUMBAI 400080.

NAME & SIGNATURE OF OWNER	NAME & SIGNATURE OF ARCHITECT
(C.A. TO OWNER) for. KANTA SURENDRA CHS.Ltd.	SUNIL R. DEOLE Lic no. D/248/L.S. deole bros LICENSED SURVEYORS, ENGINEERS & PROJECT MANAGEMENT CONSULTANTS 701/702 A'WING JAY-VIJAY BUILDING UDAY CINEMA ROAD, GHATKOPAR (WEST) MUMBAI 400086 PHONE: 25148396/25149102

REVISION	DESCRIPTION	
NORTH	SCALE 1:100	DATE 15.11.2022
	DRAWN BY NADIM	
	SHEET NO. 21/21	JOB NO. 1518