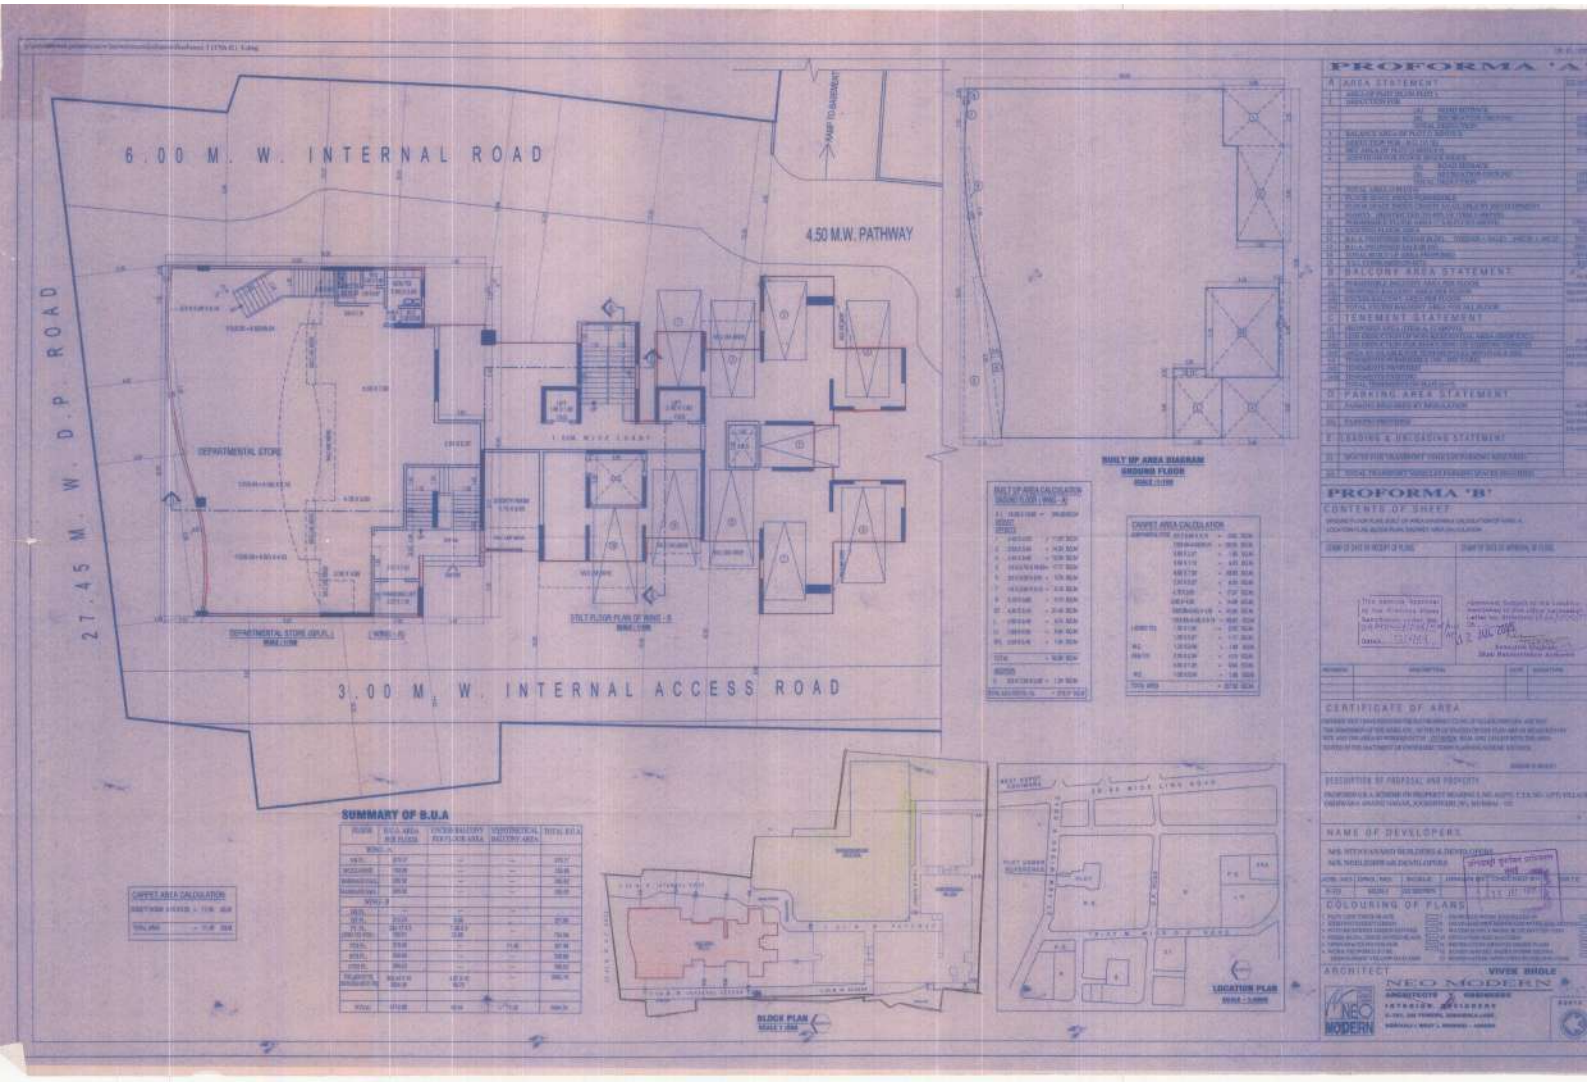
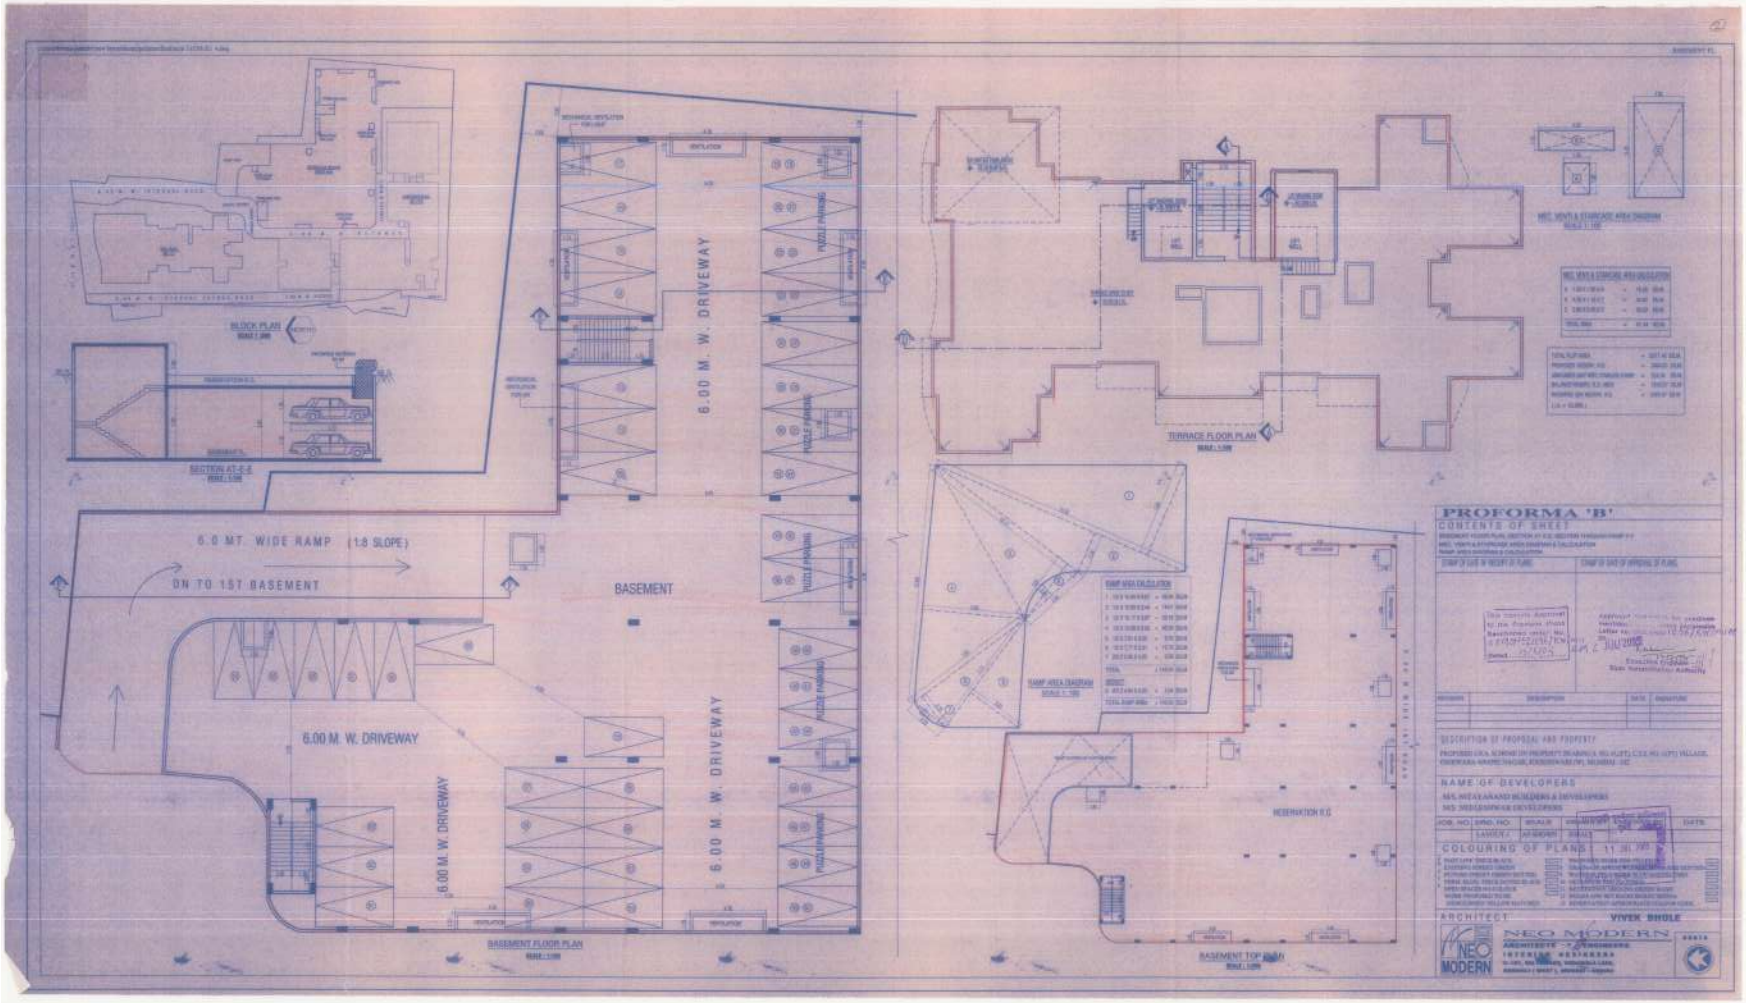
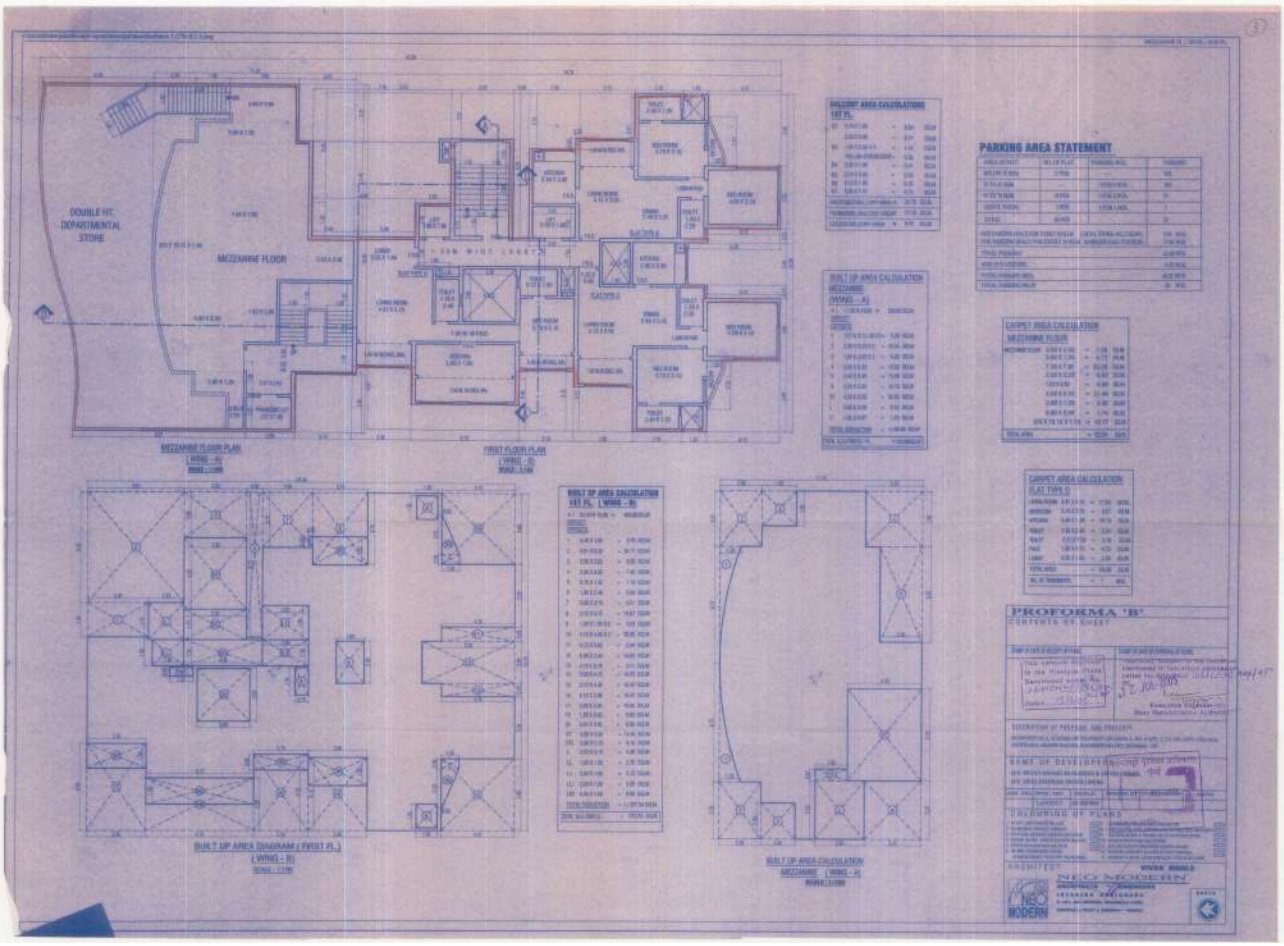
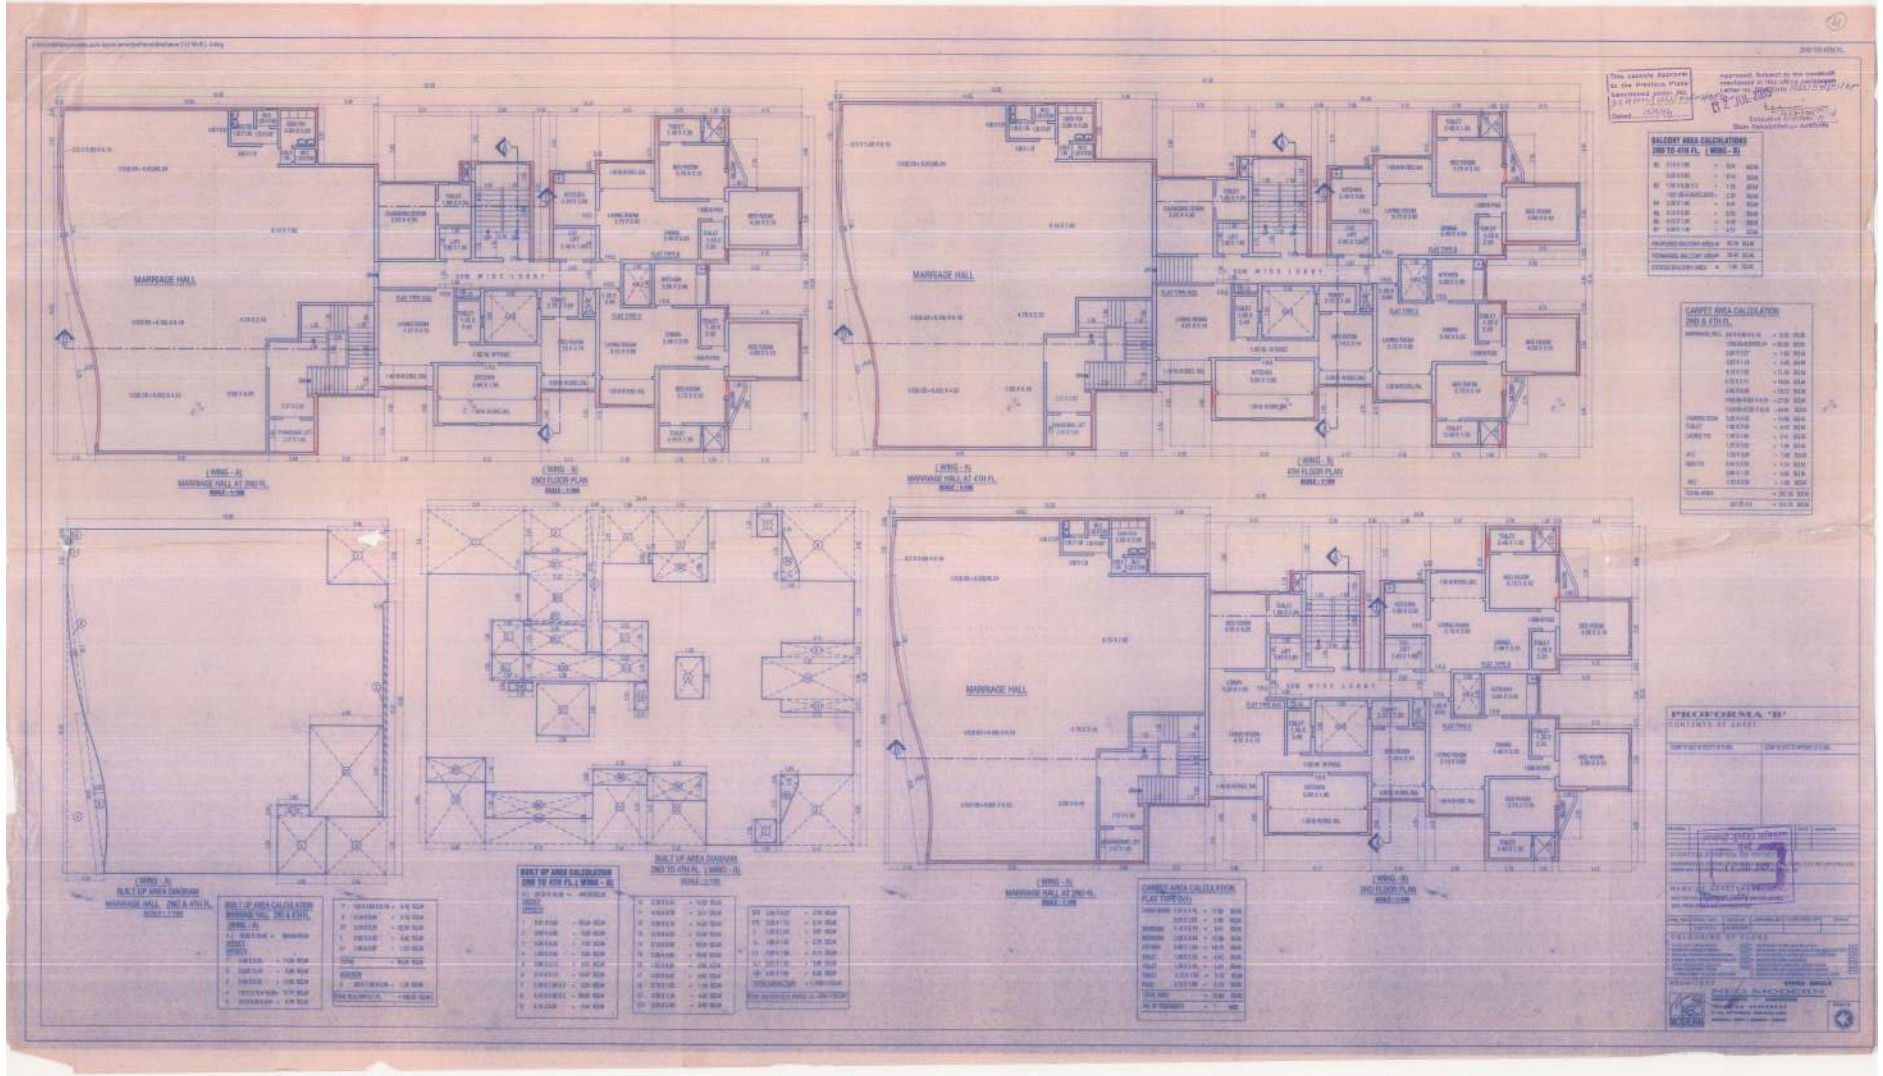

6.00 M. W. INTERNAL ROAD
4.50 M.W. PATHWAY
27.45 M. W. D.P. ROAD
3.00 M. W. INTERNAL ACCESS ROAD
RAMP TO BASEMENT
DEPARTMENTAL STORE
BUILT UP AREA DIAGRAM
GROUND FLOOR
SUMMARY OF B.U.A
BLOCK PLAN
LOCATION PLAN
PROFORMA 'A'
PROFORMA 'B'
CONTENTS OF SHEET
CERTIFICATE OF AREA
NAME OF DEVELOPERS
COLOURING OF PLANS
ARCHITECT
VIVEK BIDLE
NEO MODERN


6.0 MT. WIDE RAMP (1:8 SLOPE)
ON TO 1ST BASEMENT
BASEMENT
6.00 M. W. DRIVEWAY
6.00 M. W. DRIVEWAY
6.00 M. W. DRIVEWAY
6.00 M. W. DRIVEWAY
PUZZLE PARKING
PUZZLE PARKING
PUZZLE PARKING
PUZZLE PARKING
BLOCK PLAN
SECTION AT-E-E
BASEMENT FLOOR PLAN
TERRACE FLOOR PLAN
RAMP AREA DIAGRAM
BASEMENT TOP PLAN
PROFORMA 'B'
CONTENTS OF SHEET
NAME OF DEVELOPERS
COLOURING OF PLANS
ARCHITECT
VIVEK BHOLE
NEO MODERN


DOUBLE HT. DEPARTMENTAL STORE
MEZZANINE FLOOR
MEZZANINE FLOOR PLAN
FIRST FLOOR PLAN
BUILT UP AREA DIAGRAM (FIRST FL.)
BUILT UP AREA CALCULATION
MEZZANINE (WING - A)
PARKING AREA STATEMENT
CARPET AREA CALCULATION
MEZZANINE FLOOR
CARPET AREA CALCULATION
FLAT TYPE D
PROFORMA 'B'
CONTENTS OF SHEET
NAME OF DEVELOPER
SIGNATURE OF PLANS
ARCHITECT
NEO MODERN


MARRIAGE HALL
MARRIAGE HALL
MARRIAGE HALL
MARRIAGE HALL
BALCONY AREA CALCULATIONS
CARPET AREA CALCULATION
PROFORMA 'B'