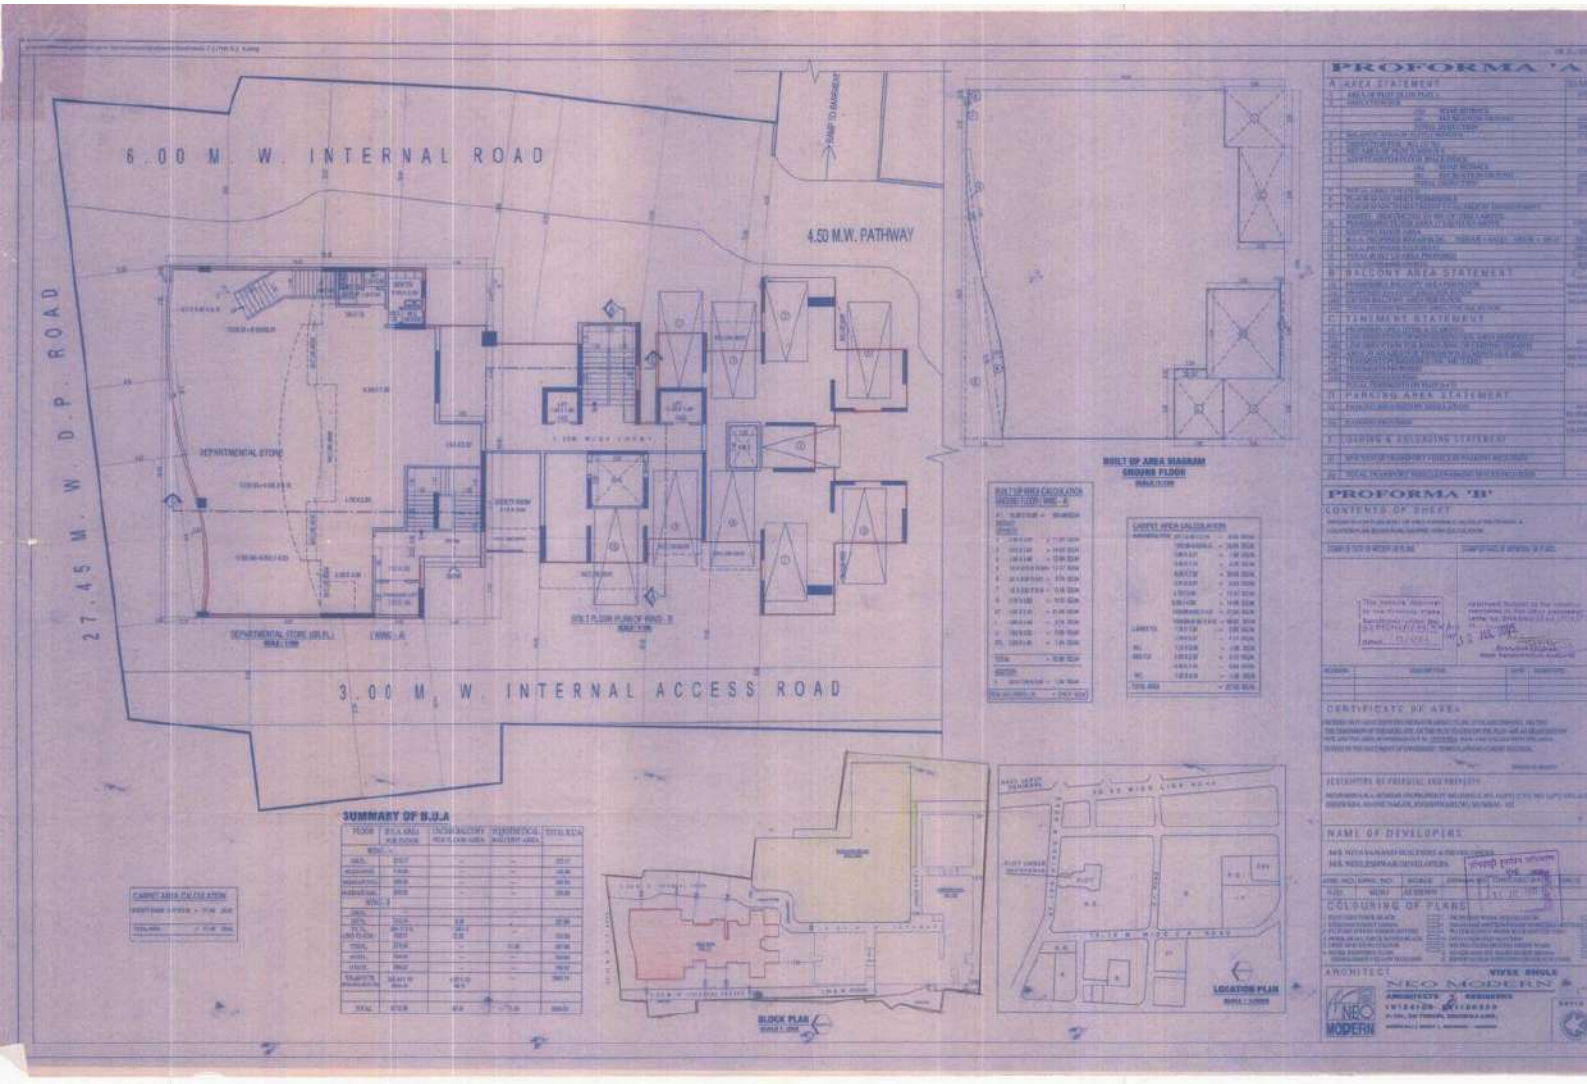
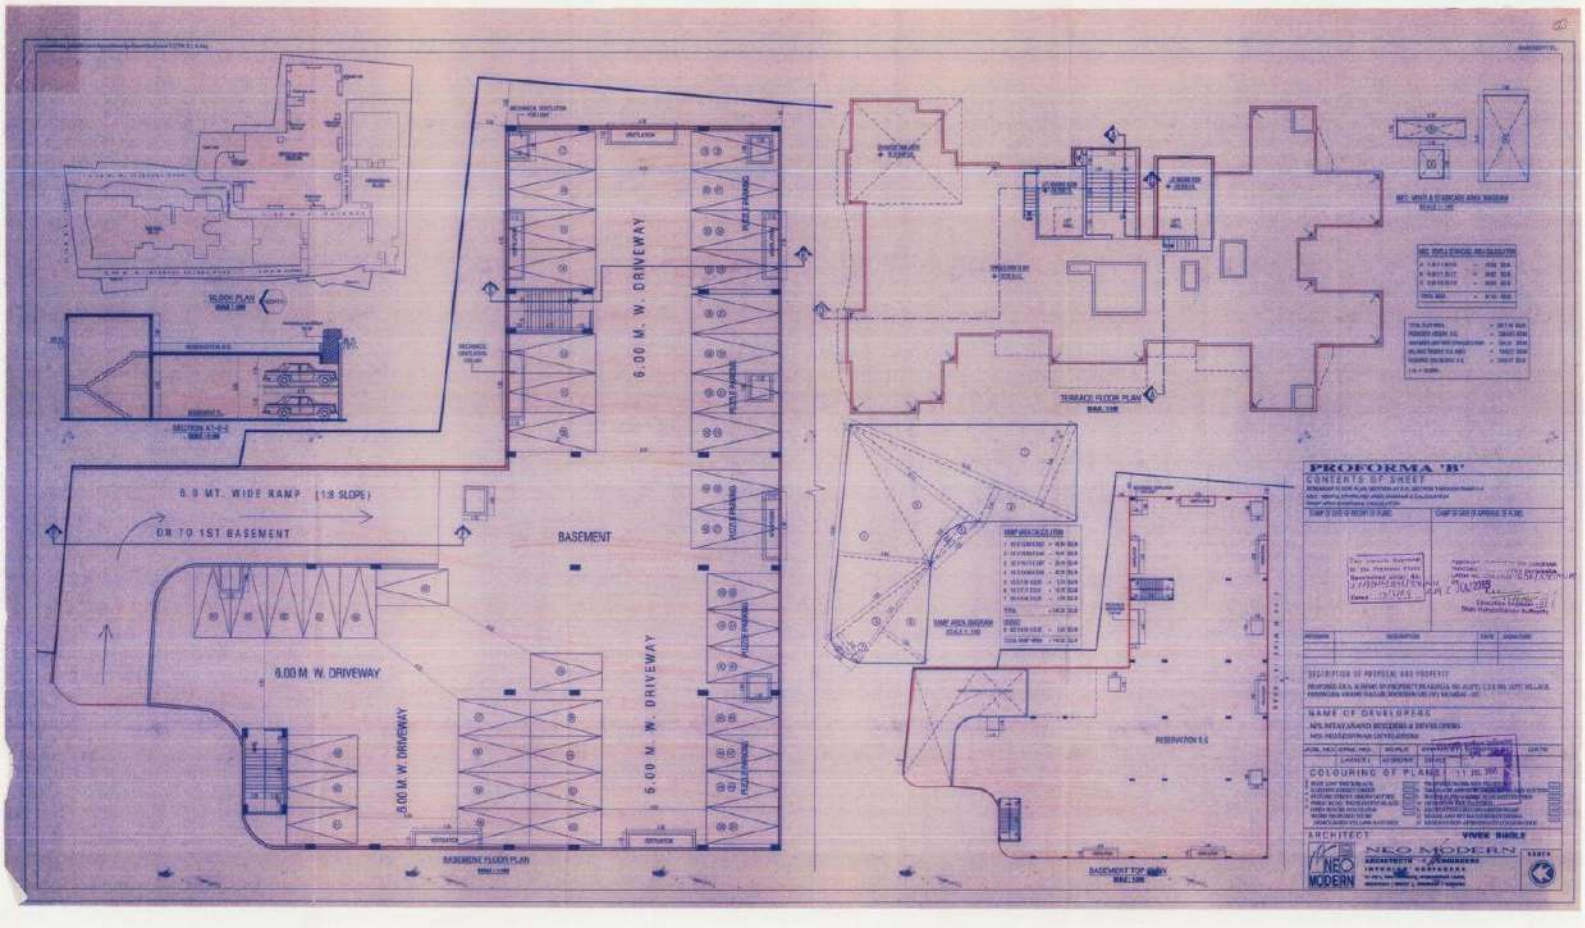
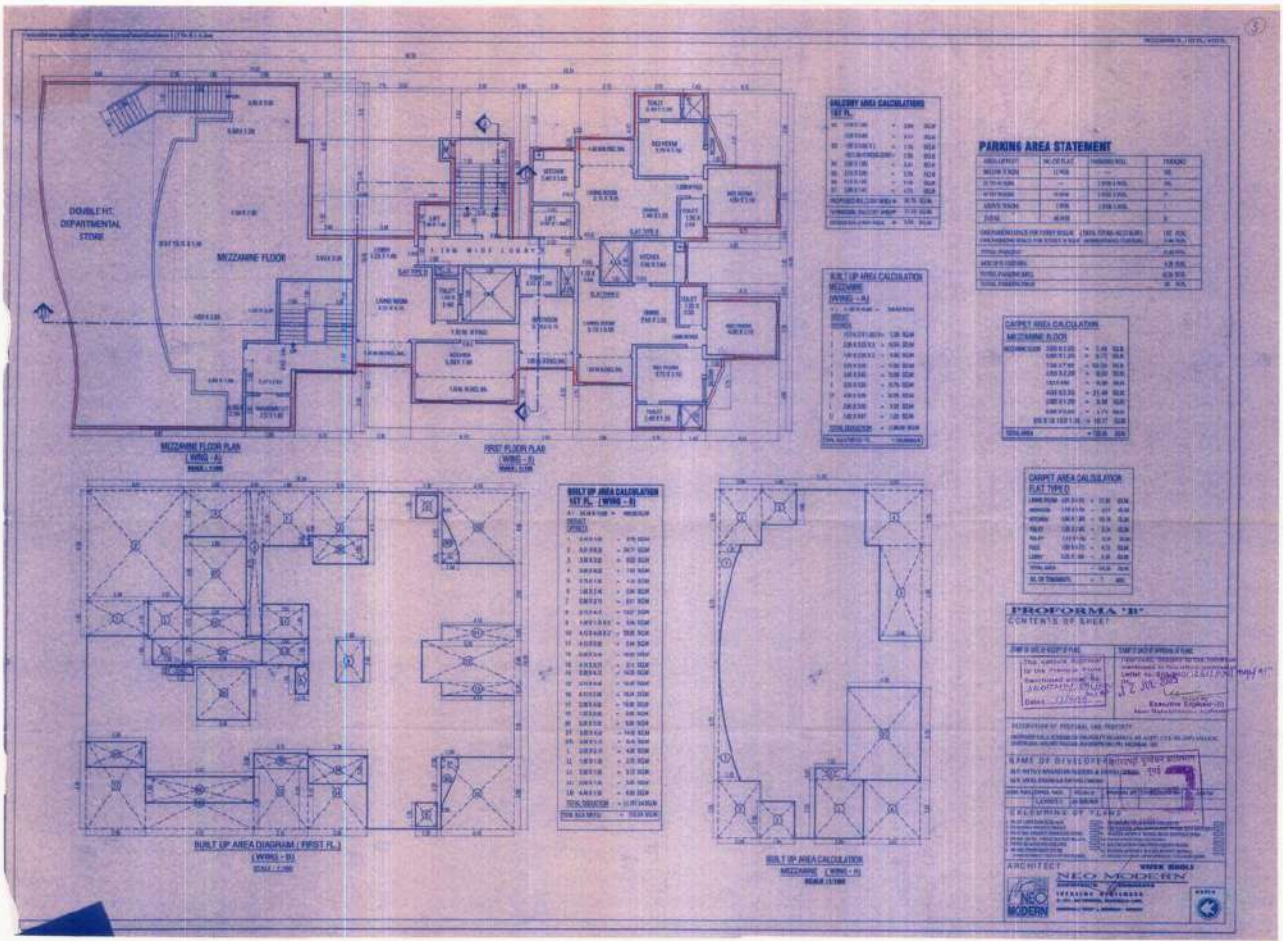
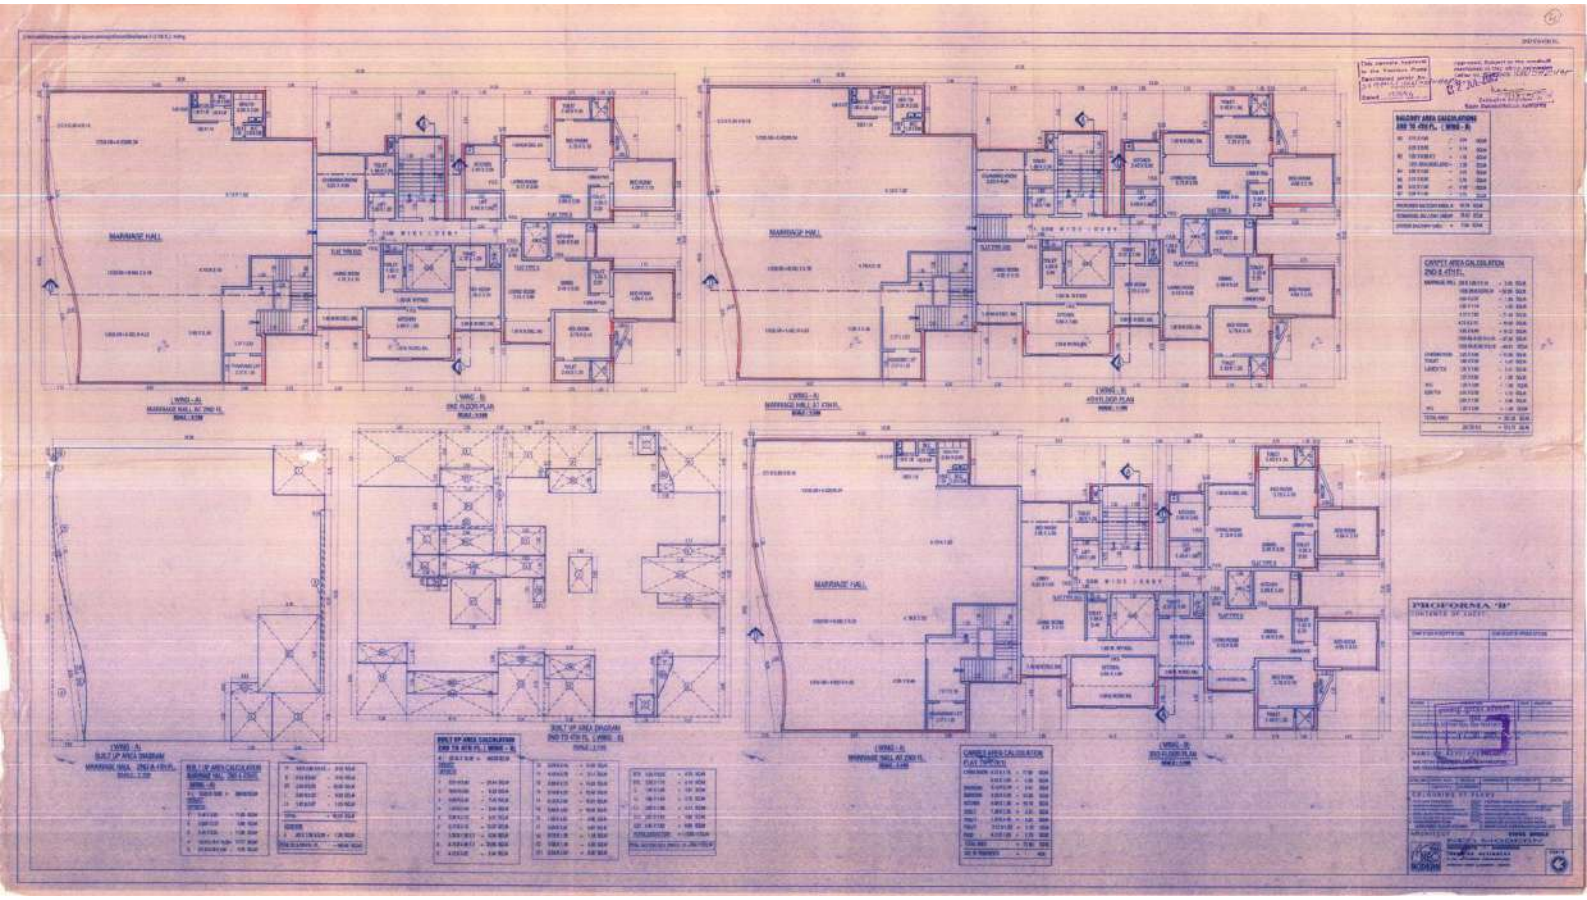

6.00 M. W. INTERNAL ROAD
4.50 M.W. PATHWAY
RAMP TO BASEMENT
27.45 M. W. D.P. ROAD
3.00 M. W. INTERNAL ACCESS ROAD
DEPARTMENTAL STORE
BUILT UP AREA DIAGRAM
GROUND FLOOR
SUMMARY OF B.U.A
BLOCK PLAN
LOCATION PLAN
PROFORMA 'A'
A AREA STATEMENT
B BALCONY AREA STATEMENT
C TENEMENT STATEMENT
D PARKING AREA STATEMENT
PROFORMA 'B'
CONTENTS OF SHEET
CERTIFICATE OF AREA
NAME OF DEVELOPERS
COLOURING OF PLANS
ARCHITECT
VIVEK SINGH
NEO MODERN


6.00 M. W. DRIVEWAY
6.0 MT. WIDE RAMP (1:8 SLOPE)
ON TO 1ST BASEMENT
BASEMENT
6.00 M. W. DRIVEWAY
6.00 M. W. DRIVEWAY
6.00 M. W. DRIVEWAY
BASEMENT FLOOR PLAN
TERRACE FLOOR PLAN
BASEMENT TOP VIEW
PROFORMA 'B'
CONTENTS OF SHEET
NAME OF DEVELOPERS
COLOURING OF PLANS
ARCHITECT
VIVEK SHOLE
NEO MODERN


DOUBLE HT. DEPARTMENTAL STORE
MEZZANINE FLOOR
MEZZANINE FLOOR PLAN
FIRST FLOOR PLAN
BUILT UP AREA DIAGRAM (FIRST FL.)
BUILT UP AREA CALCULATION
PARKING AREA STATEMENT
CARPET AREA CALCULATION
PROFORMA 'B'
NEO MODERN


MARRIAGE HALL
MARRIAGE HALL
MARRIAGE HALL
MARRIAGE HALL
MARRIAGE HALL
PROFORMA 'B'