
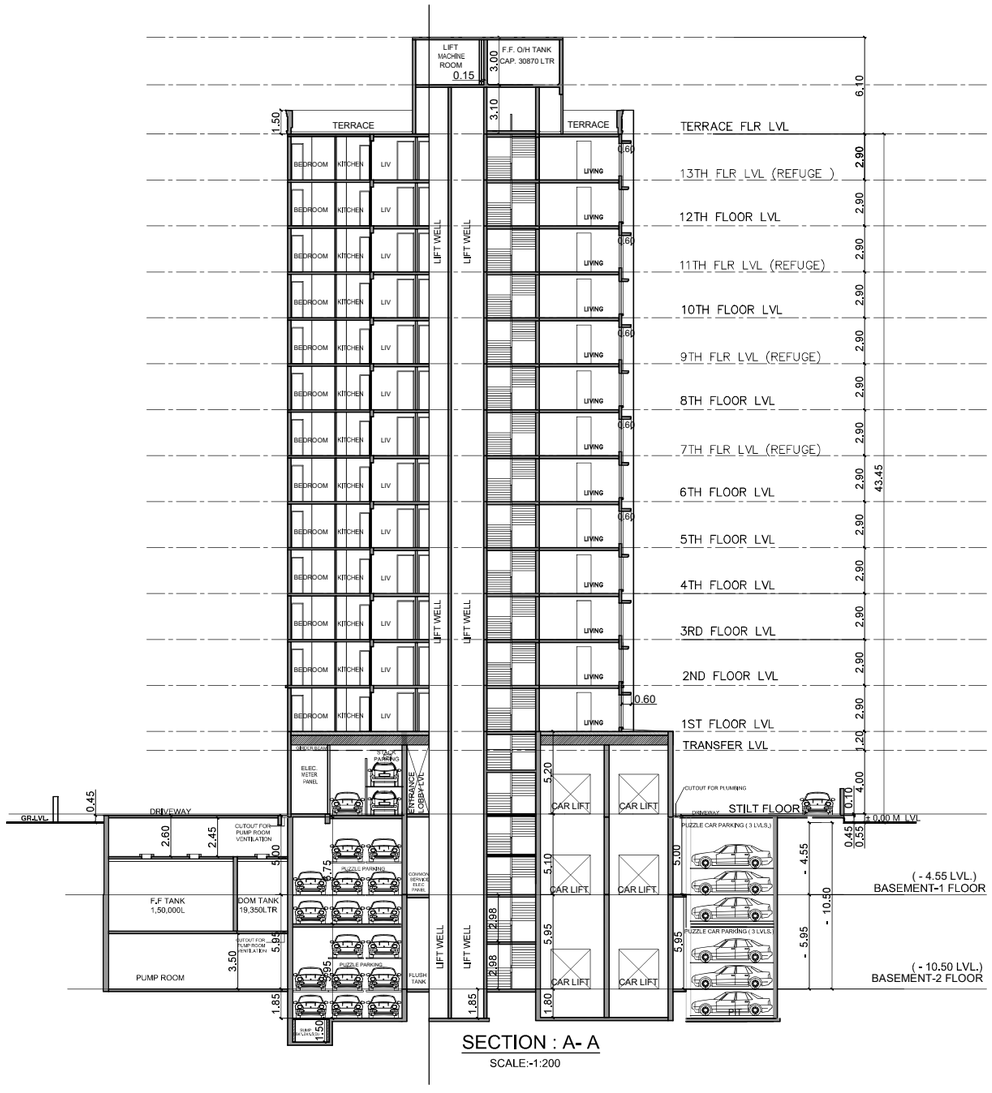


SECTION : A- A

SCALE:-1:200

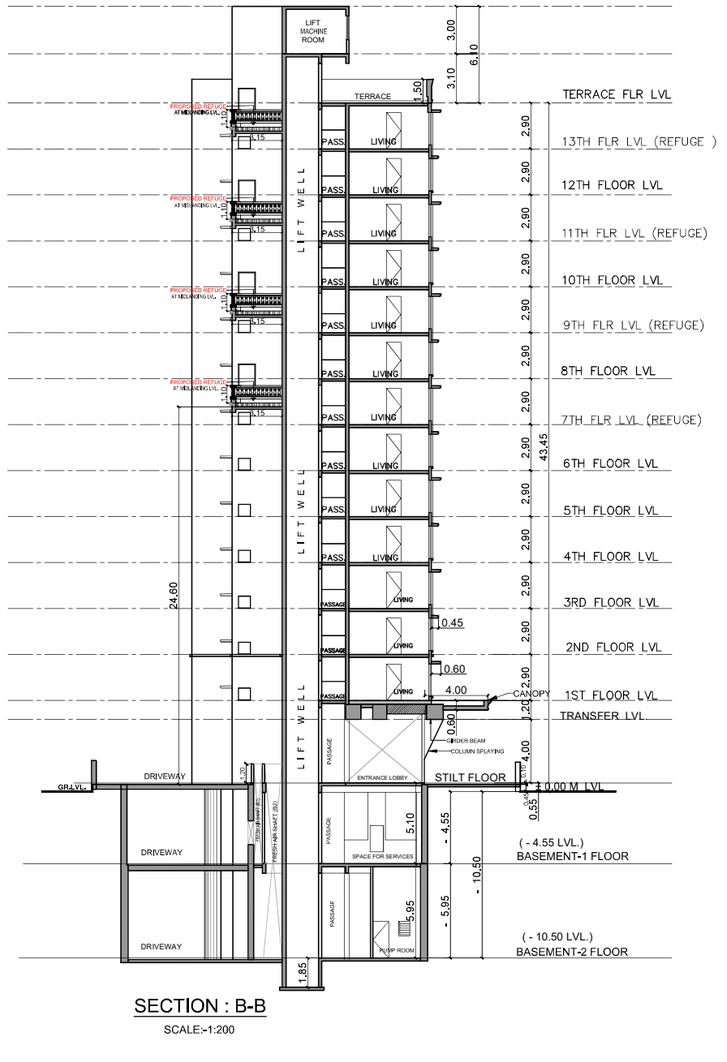

SECTION : B-B

SCALE:-1:200

PROFORMA - B

4

STAMP OF DATE OF RECEIPT OF PLANS

STAMP OF APPROVAL OF PLANS

THIS CANCELS APPROVAL TO THE PREVIOUS PLANS SANCTIONED UNDER NO. CHE/ES/2929/S/337(NEW) DATED 26.06.2018

APPROVED SUBJECT TO THE CONDITION MENTIONED IN THIS OFFICE LETTER NO.CHE/ES/2929/S/337(NEW)/337/1/AMEND

LOTAN SUKADE O AHIRE
E.E. (B.P.) E.S.- II

VIJAY SOPAN PAWAR
S.E. (B.P.) S / W

JAYESH CHHAGAN DUSANE
A.E. (B.P.) S & T

CONTENTS OF SHEET

SECTION A-A , SECTION B-B

DESCRIPTION OF PROPOSAL & PROPERTY

PROPOSED RESIDENTIAL BUILDING NO.2 (SORRENTO) IN SECTOR - VI- A ON PLOT BEARING C.T.S. Nos. 13-A/1 /1A (PT.) ,14C (PT.) & 16-A (PT.) OF VILLAGE POWAI, MUMBAI - 400 076.

NAME & SIGNATURE OF OWNER

Surendra Lakhumal Hiranandani

SHRI. SURENDRA HIRANANDANI C.A. TO OWNERS.

JOB NO.	DATE	NAME. ADDRESS & SIGN OF ARCHITECT
DRG.NO.	SCALE 1:200	SUHAS PURUSHOTTAM JOSHI **ARCHITECT SUHAS JOSHI**
	DRAWN BY amol	OLYMPIA, CENTRAL AVENUE, HIRANANDANI BUSINESS PARK, POWAI, MUMBAI-400076
	CHK. BY.	