(a) ONE CAR PARKING REQUIRED FOR FOUR FLATS HAVING CARPET AREA UPTO 45 SQ.MT.
NO OF FLATS = 88
PARKING REQUIRED = 22

(b) ONE CAR PARKING REQUIRED FOR TWO FLATS HAVING CARPET AREA BETWEEN 45 SQ.MT. TO 60 SQ.MT.
NO OF FLATS = nil
PARKING REQUIRED = nil

Provided further that in case of (a) & (b), at the option of owner/developer, may provide one parking for each tenement.
With reference to above
NO OF FLATS = 88
PARKING REQUIRED = 88


ONE CAR PARKING REQUIRED FOR EACH FLAT HAVING CARPET AREA BETWEEN 60 SQ.MT. TO 90 SQ.MT.
NO OF FLATS = nil
PARKING REQUIRED = nil

TOTAL PARKING REQD. = 88 Nos.

ADDITIONAL 5% VISITORS PARKING
ie. 5% OF 88 Nos. = 4 Nos.

TOTAL PARKING REQD. (88+4) = 92 Nos.


TOTAL PARKING PROVIDED = 75 Nos.
(2 BASEMENTS & STILT)

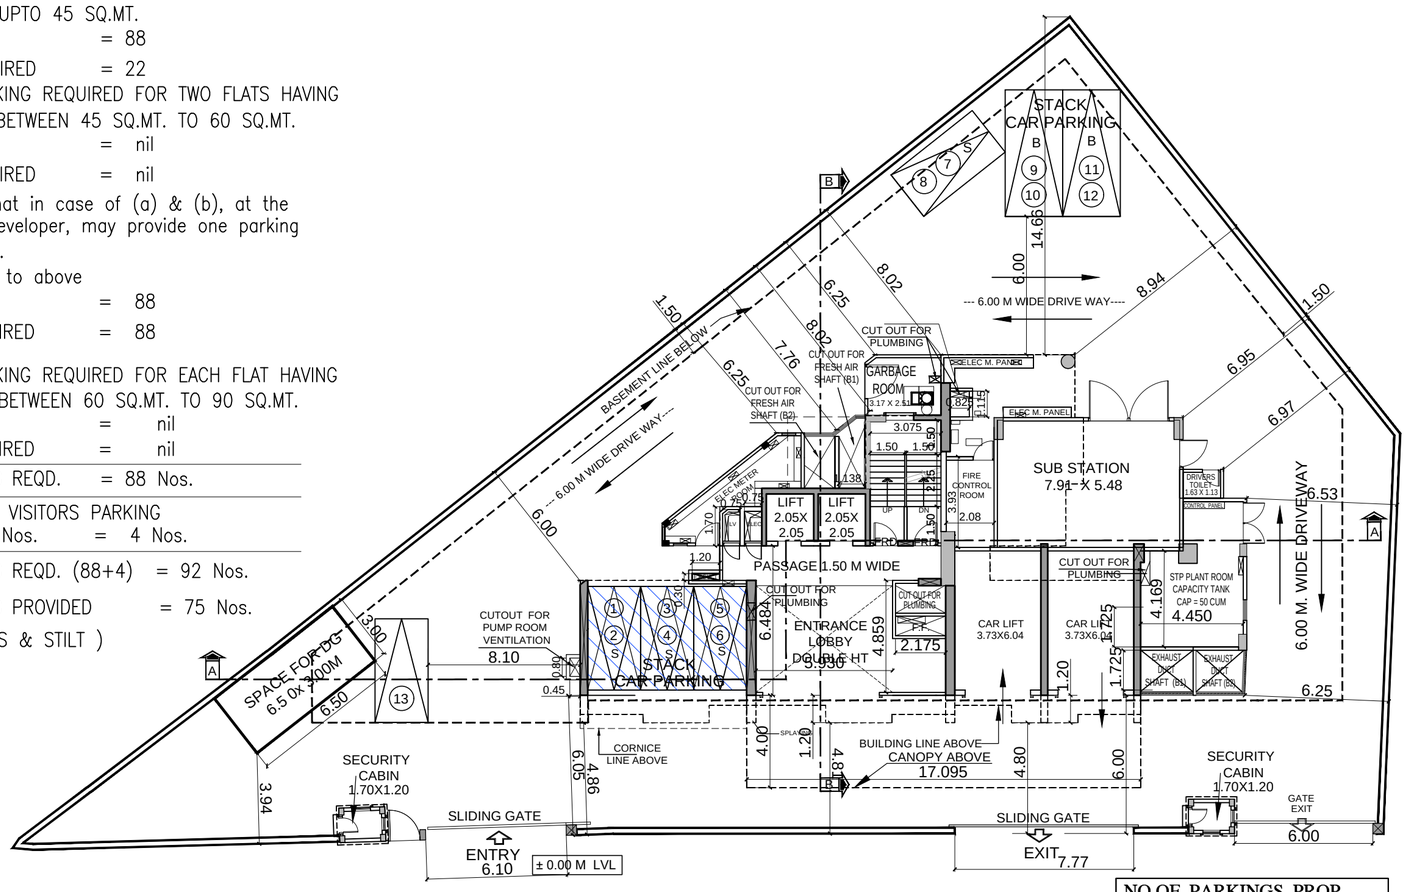

STILT LVL PLAN


NO OF PARKINGS PROP.
STILT LVL.PLAN = **13 NOS**

CAR PARKING STATEMENT				
TOTAL PARKING REQUIRED BY RULE				92 nos.
TOTAL PARKING PROVIDED				75 nos.
FLOOR		BIG CAR	SMALL CAR	TOTAL
STILT	SINGLE	0	1	13
	STACK	4	8	
BASEMENT-1	PUZZLE	17 X 1 =17 5 X 1 = 5	8 X 1 = 08	32
	STACK	2		
BASEMENT-2	PUZZLE	17 X 1 =17 5 X 1 = 5	8 X 1 = 08	30
TOTAL		50	25	75

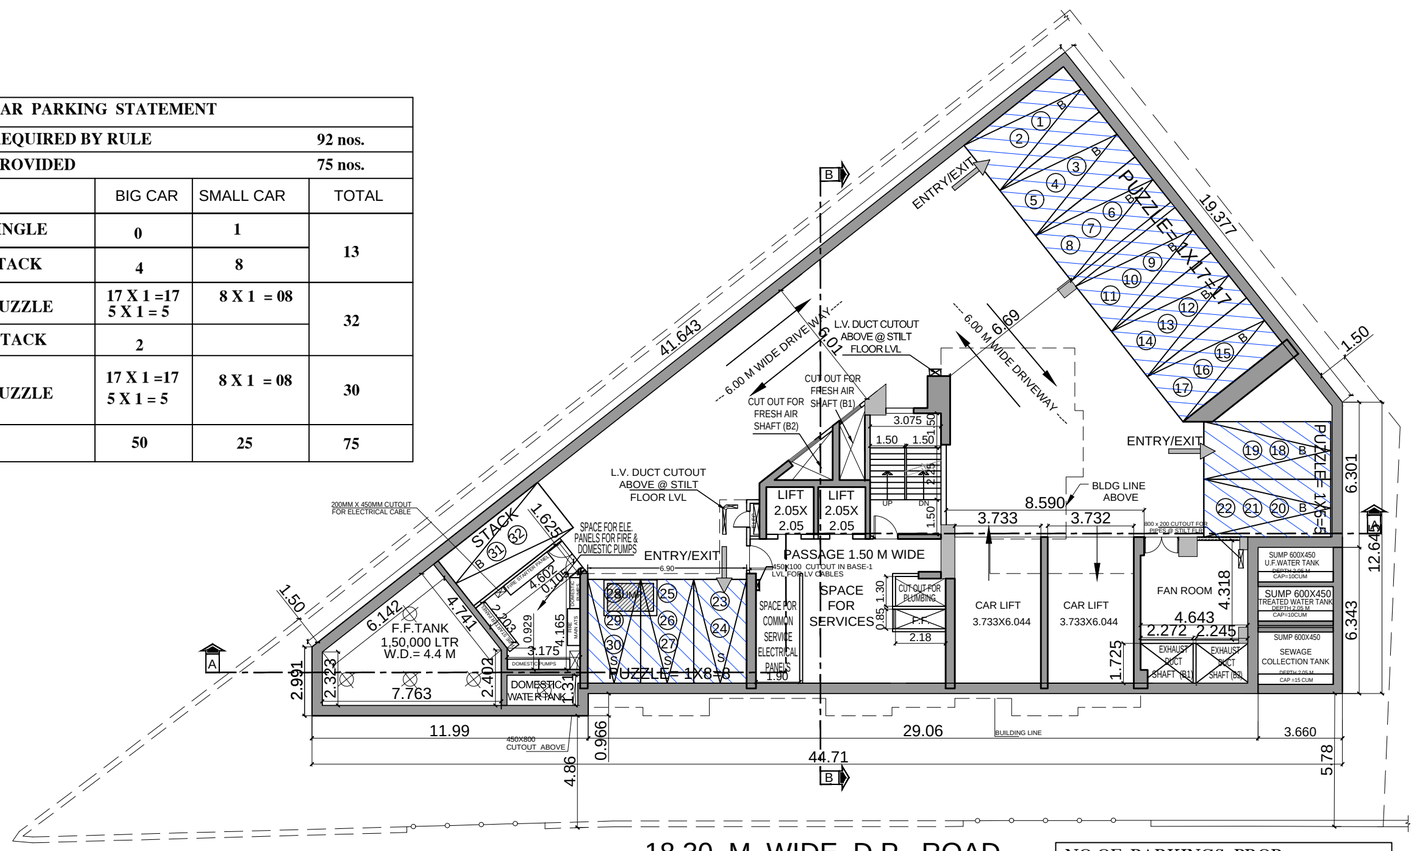

BASEMENT - 1 LVL. PLAN
SCALE:-1:200 (- 4.55 LVL.)

NO OF PARKINGS PROP.
BASEMENT -1 LVL.PLAN = **32 NOS**

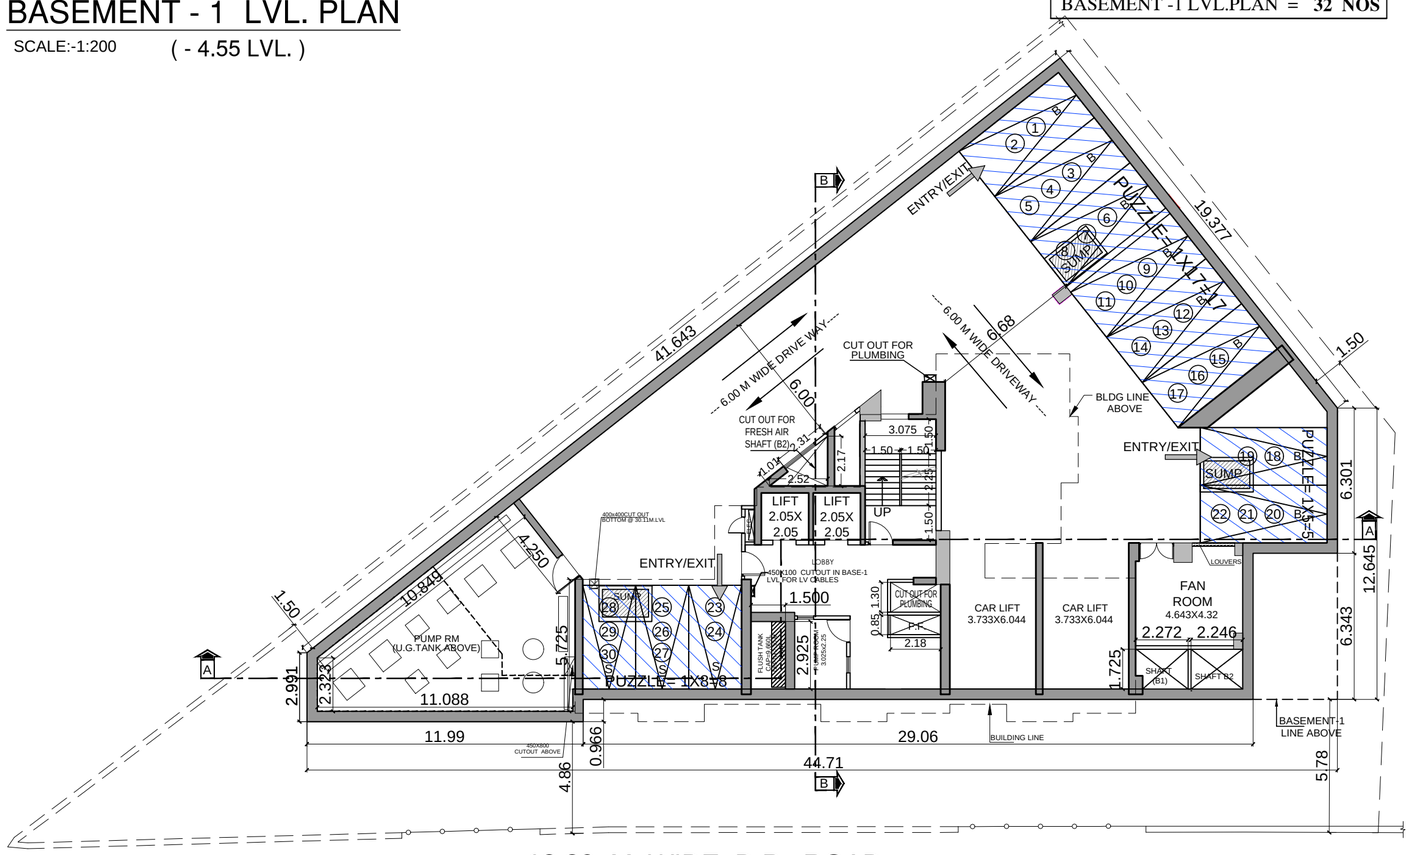

BASEMENT - 2 LVL. PLAN
SCALE:-1:200 (- 10.50 LVL.)

NO OF PARKINGS PROP.

BASEMENT LVL.2	**30 NOS**
PARKING SIZE - L	**2.50 X 5.50 M**
PARKING SIZE - S	**2.30X 4.50 M**

PROFORMA - B

2

STAMP OF DATE OF RECEIPT OF PLANS

STAMP OF APPROVAL OF PLANS

CONTENTS OF SHEET

STILT LVL. PLAN , BASEMENT- 1 LVL. PLAN ,
BASEMENT - 2 LVL. PLAN ,

DESCRIPTION OF PROPOSAL & PROPERTY

PROPOSED RESIDENTIAL BUILDING NO.2 (SORRENTO) IN SECTOR - VI - A ON PLOT BEARING C.T.S. No. 10 B/3 (PT.) OF VILLAGE POWAI, MUMBAI - 400 076.

NAME & SIGNATURE OF OWNER

SHRI. SURENDRA HIRANANDANI C.A. TO OWNERS.

JOB NO.	DATE	NAME, ADDRESS & SIGN OF ARCHITECT
DRG.NO.	SCALE 1:200	
	DRAWN BY SUJIT	
	CHK. BY. AR	

ARCHITECT
SUHAS JOSHI
OLYMPIA, CENTRAL AVENUE,
HIRANANDANI BUSINESS PARK,
POWAI, MUMBAI-400076