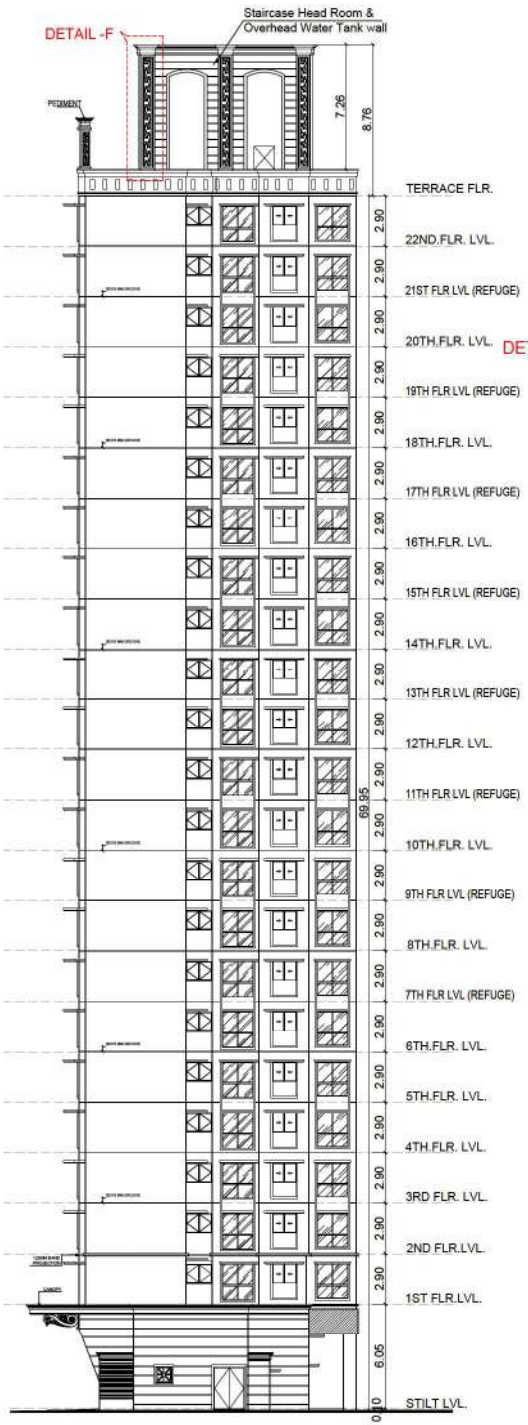

ELEVATION- FF

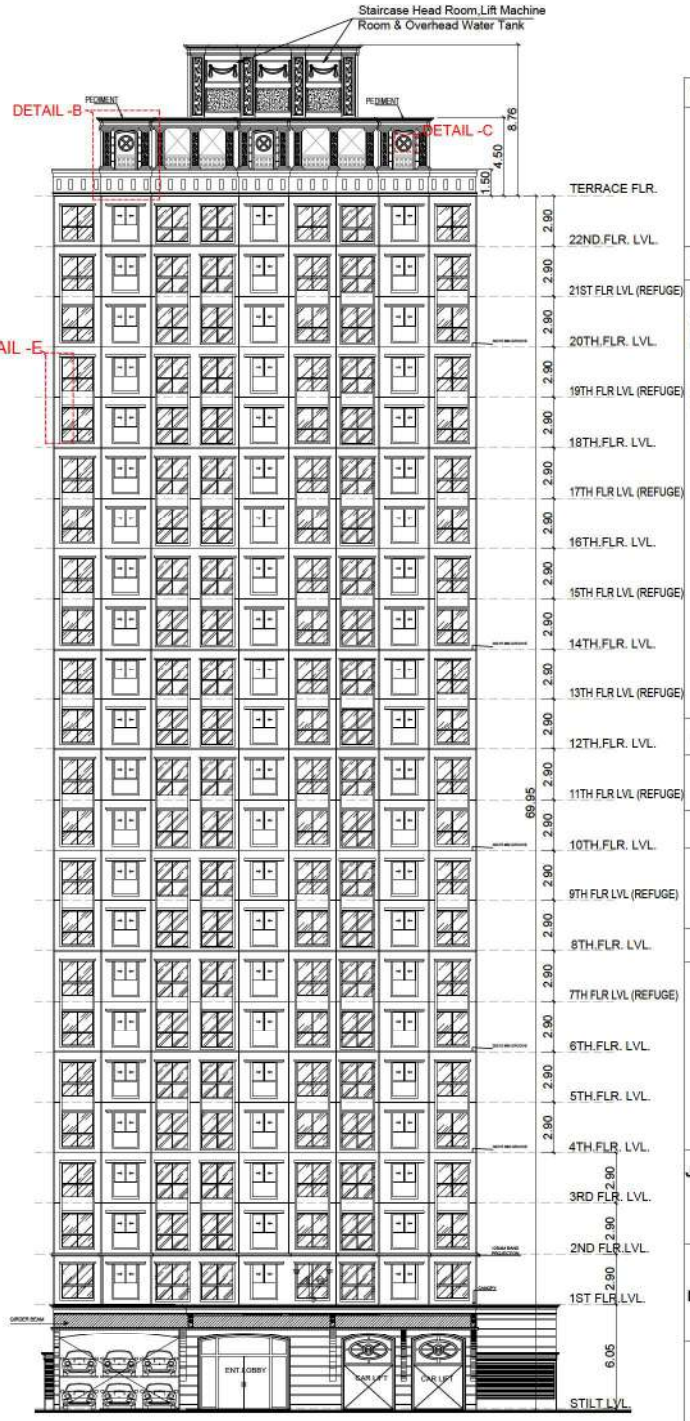

ELEVATION- CC

PROFORMA - B

STAMP OF DATE OF RECEIPT OF PLANS

STAMP OF APPROVAL OF PLANS

THIS CANCELS APPROVAL TO THE PREVIOUS PLANS SANCTIONED UNDER NO. CHE/ES/2929/S/337(NEW)/337/3/AMEND DATED 21/07/2020.

APPROVED SUBJECT TO THE CONDITION MENTIONED IN THIS OFFICE LETTER NO. CHE/ES/2929/S/337(NEW)/337/5/AMEND .

Lotan Sukadeo Ahire
E.E. (B.P.) E.S.- II

Sachin Bhaskar Walve
S.E. (B.P.) S / W

Nitin Vasantrao Patil
A.E. (B.P.) S & T

CONTENTS OF SHEET

ELEVATION- FF
ELEVATION- CC

DESCRIPTION OF PROPOSAL & PROPERTY

PROPOSED RESIDENTIAL BUILDING NO.2 (SORRENTO) IN SECTOR -VI- A ON PLOT BEARING C.T.S. Nos. 10B/3(PT.) & 13A/1/1A/3 (PT.) OF VILLAGE POWAI, MUMBAI - 400 076.

NAME & SIGNATURE OF OWNER

Surendra Lakhumal Hiranandani
Digitally signed by Surendra Lakhumal Hiranandani
Date: 2022.03.02 13:55:14 +05'30'

SHRI. SURENDRA HIRANANDANI C.A. TO OWNERS.

JOB NO.	DATE	NAME. ADDRESS & SIGN OF ARCHITECT
		Suhas Purushottam Joshi Digitally signed by Suhas Purushottam Joshi Date: 2022.03.02 13:47:37 +05'30'
DRG.NO.	SCALE 1:200	**ARCHITECT SUHAS JOSHI**
	DRAWN BY SUJIT	OLYMPIA, CENTRAL AVENUE, HIRANANDANI BUSINESS PARK, POWAI, MUMBAI-400076
	CHK. BY. AR	