

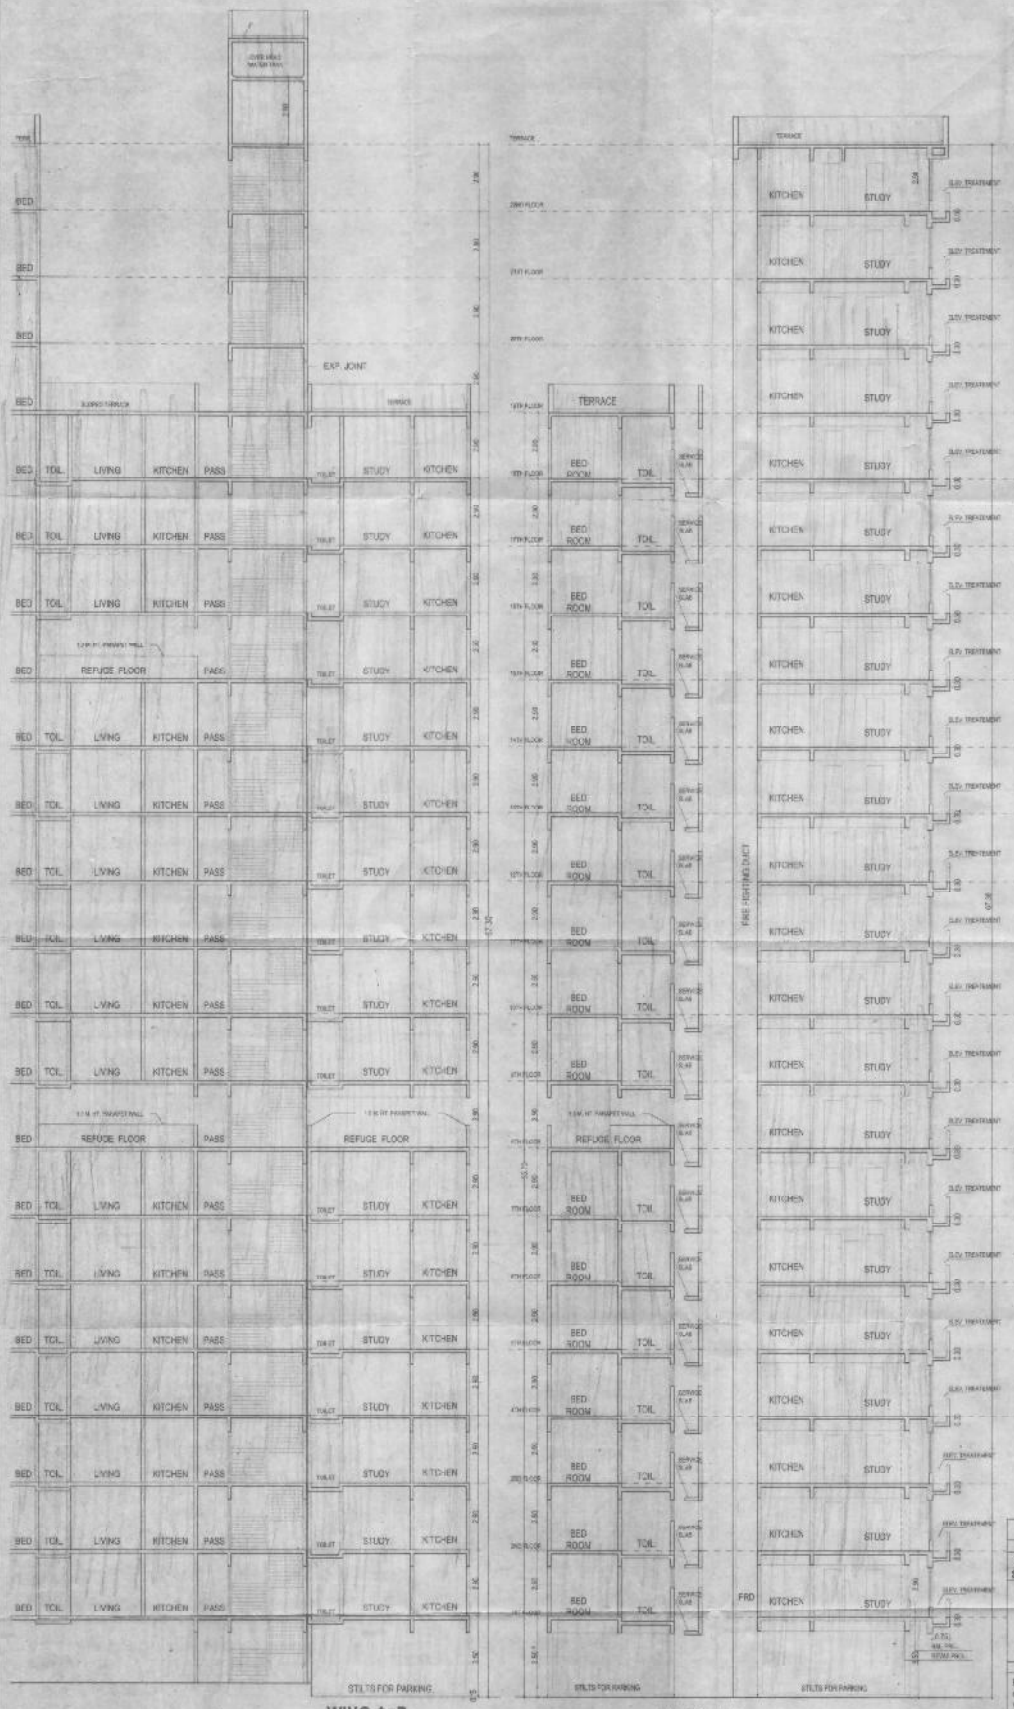


WING A+B
SECTION X-X'
SCALE 1:100


WING A+B
SECTION Y-Y'
SCALE 1:100

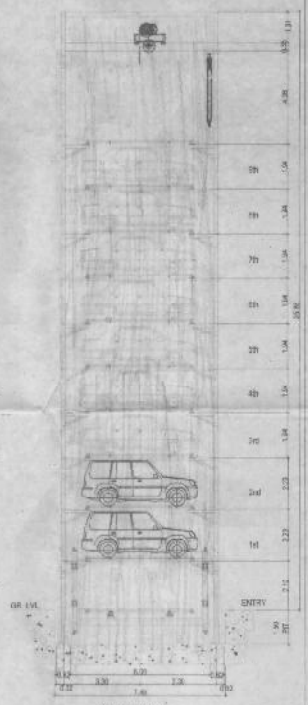

SECTION C-C
SCALE 1:100

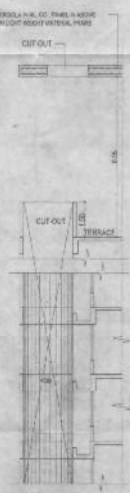

WING B
SECTION M'

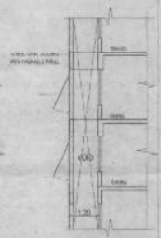

WING B
SECTION Z'

PROFORMA - 'B'

CONTENTS OF SHEETS

SECTION 'X', 'X', 'Y' WING A,B & PARKING TOWER SECTION SECTION 'C-C'

STAMP OF RECEIPT OF PLAN	STAMP OF APPROVAL OF PLAN

DESCRIPTION OF PROPOSAL AND PROPERTY


PROPOSED S.R.SCHEME FOR RESIDENTIAL BUILDING ON PLOT BEARING C.T.S.NO.5/6/6, 8/5,9/2/A,32/30 & 32/3C OF VILLAGE OVSAR, COLONY BORIVALI WEST MUMBAI

NAME OF CLIENT : ROMELL REAL ESTATE PVT. LTD.

JOB NO.	DWG NO.	SCALE	CHD. BY	DRN. BY	REV.	DESCRIPTION	DATE
		AS SHOWN		SHAS			29-11-2018

SIGNATURE , NAME AND ADDRESS OF ARCHITECTS.

GIRISH CHAUDHARI
ARCHITECT
Gr. fr. Ghanoul appartment, Azad road,
Vileparle (East), Mumbai. 400 057.

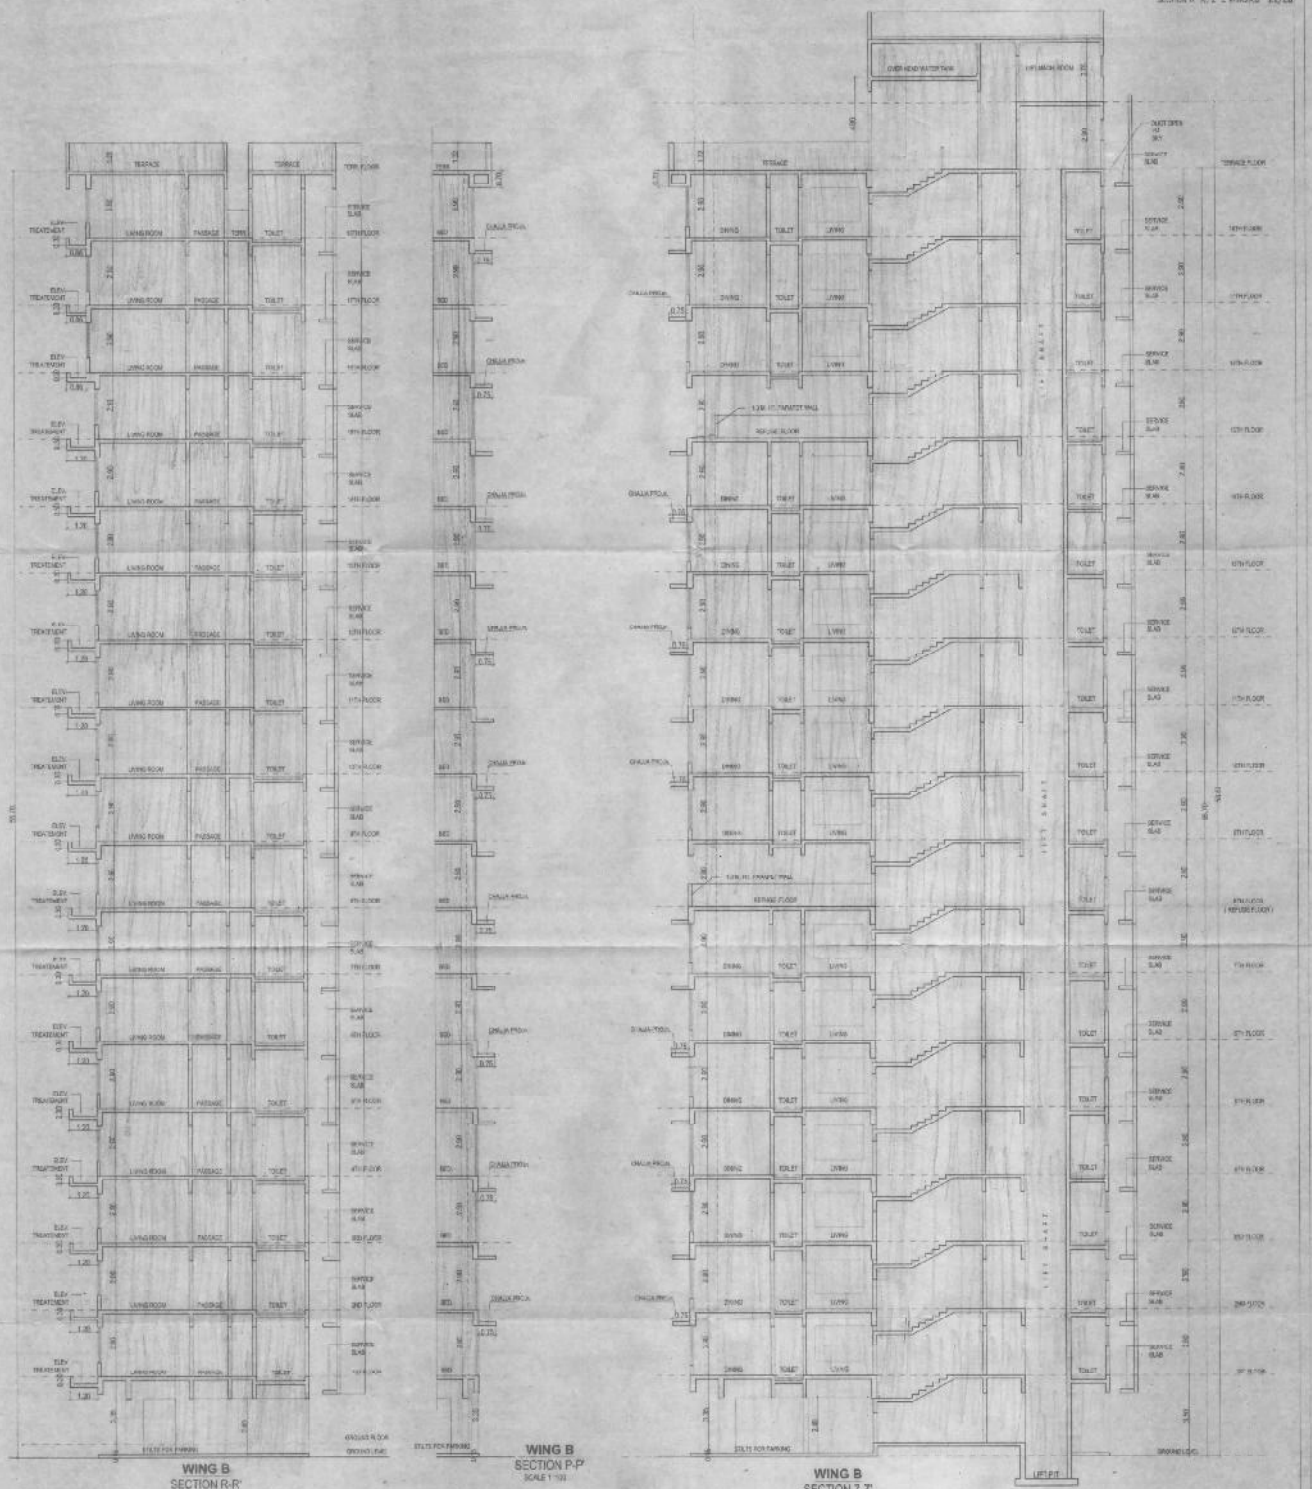

WING B
SECTION R-R'
SCALE 1:100

WING B
SECTION P-P'
SCALE 1:100

WING B
SECTION Z-Z'
SCALE 1:100

PROFORMA - 'B'

CONTENTS OF SHEETS

SECTION 'R' 'R' & 'Z' 'Z' WING A & B

STAMP OF RECEIPT OF PLAN	STAMP OF APPROVAL OF PLAN

DESCRIPTION OF PROPOSAL AND PROPERTY

PROPOSED S.R.SCHEME FOR RESIDENTIAL BUILDING ON PLOT BEARING C.T.S.NO. 580/B,616,629A,629B,& 629C OF VILLAGE EKSAR,I ,COLONY BORIVALI WEST, MUMBAI

NAME OF CLIENT :

ROMELL REAL ESTATE PVT. LTD.

JOB NO.	DWG NO.	SCALE	DR. BY	CHK. BY	REV	DESCRIPTION	DATE	SIGN
	AS SHOWN		GIRIS				31-01-2018	


SIGNATURE , NAME AND ADDRESS OF ARCHITECTS.

GIRISH CHAUDHARI
ARCHITECT
Gr. fl, Shirdi apartment, Azad road,
Vileparle (East), Mumbai - 400 057

This Development Plan Approval is Conditional being Given Subject to the Payment of Premium Rs. 5,41,16,648/- Vide Receipt No. 5975 Dated 9.1.2019

Approved Subject to the Condition mentioned in the letter of Intimation of Approval Vide No. CHE/ADES/0079/5975/R/W, FS/AP Dated 9 JAN 2019

Executive Engineer (P) 9.1.19
Slum Rehabilitation Authority

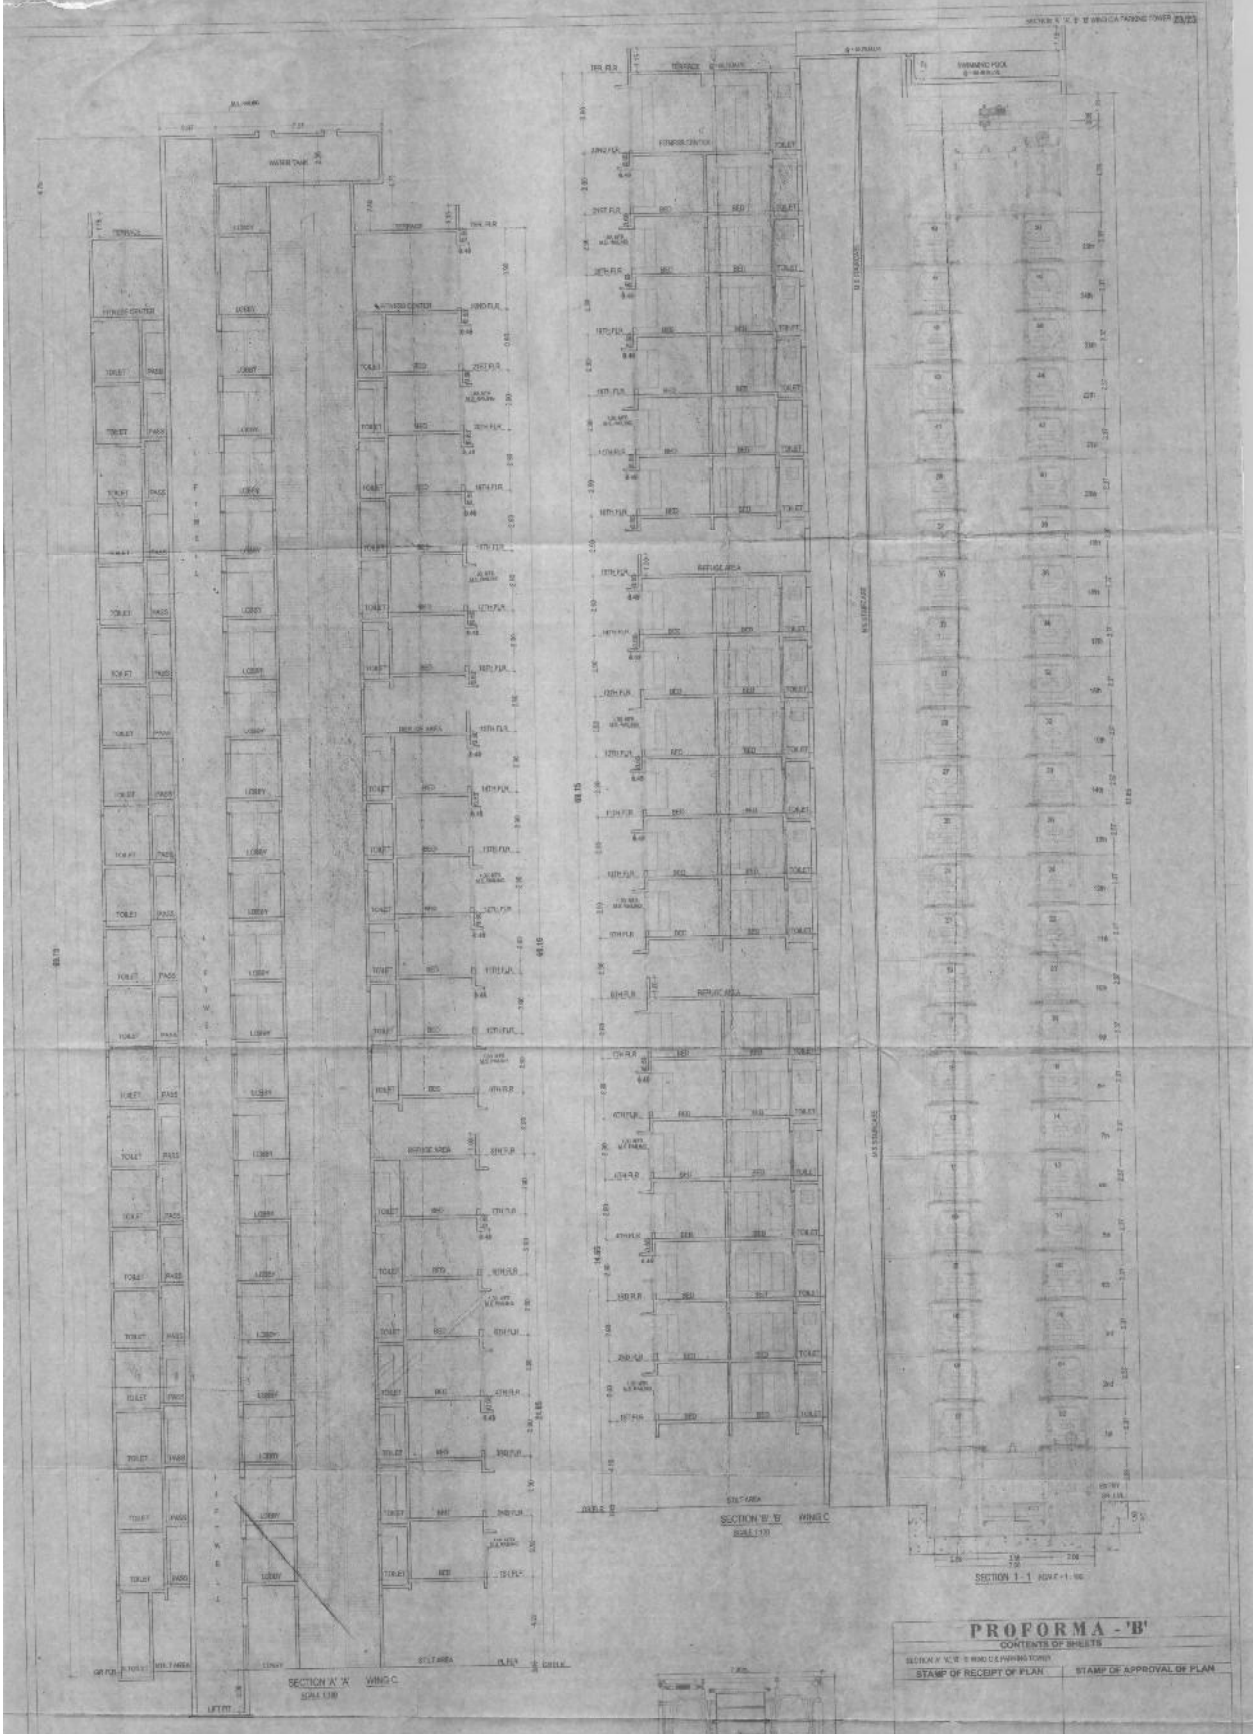

PROFORMA - 'B'

CONTENTS OF SHEETS

SECTION 'A' 'B' & 1-1 WING C & PARKING TOWER

STAMP OF RECEIPT OF PLAN	STAMP OF APPROVAL OF PLAN

DESCRIPTION OF PROPOSAL AND PROPERTY

PROPOSED S.R.SCHEME FOR RESIDENTIAL BUILDING ON PLOT BEARING C.T.S.NO. 650/B/1 & 650/A/2/B & 703/C OF VILLAGE EKSAR, COLONY BORIVALI WEST MUMBAI

NAME OF CLIENT

MONUEL REAL ESTATE PVT. LTD.

JOB NO.	DRG NO.	SCALE	CHK BY	DRN BY	REV.	DESCRIPTION	DATE	INIT.
		as shown					22-11-2010	

SIGNATURE, NAME AND ADDRESS OF ARCHITECTS

GIRISH CHAUDHARI

ARCHITECT

Gr. fir. Shanker appartment, Azad road,
Vileparle (East), Mumbai- 400 057.