





PROFORMA - B			
CONTENTS OF THE SHEET			
SECTIONS			
DESCRIPTION OF PROP. & PROPERTY			
PROPOSED BUILDING ON PLOT BEARING C.T.S. NO.113, OF VILLAGE AKURLI ROAD, SOUTH WARD MUMBAI.			
NAME, ADDRESS & SIGNATURE OF OWNER			
SHRI. VIPUL VORA PARTNER OF M/S. ROYAL REALTORS.			
VORA VIPUL BHOGILAL SIGNATURE OF OWNER			
DRAWN BY	CHECKED BY	SCALE	DATE
		AS NOTED	23.2.2019
NAME ADDRESS & SIGNATURE OF LICENCE SURVEYOR			
PRAKASH H J SHAH 601, Lower apartment, Lokh nagar road no.2 Kandivali East, Mumbai 400101.			
PRAKASH J. SHAH. 601, Lower apartment, Lokh nagar road no.2 Kandivali East, Mumbai 400101.			
JITENDR A W GHODE		Abhijit Bandu Sankhe	
S.E.(B.P.)R WARD		E.E.(B.P.)R WARD	
MUNICIPAL CORPORATION OF GREATER MUMBAI			

Approved subject to the conditions mentioned in the accompanying office letter issued under even no on even date. This cancels the earlier approval issued under no. CH/E/A-4943/BPWSH/AR dated 10.08.2018.

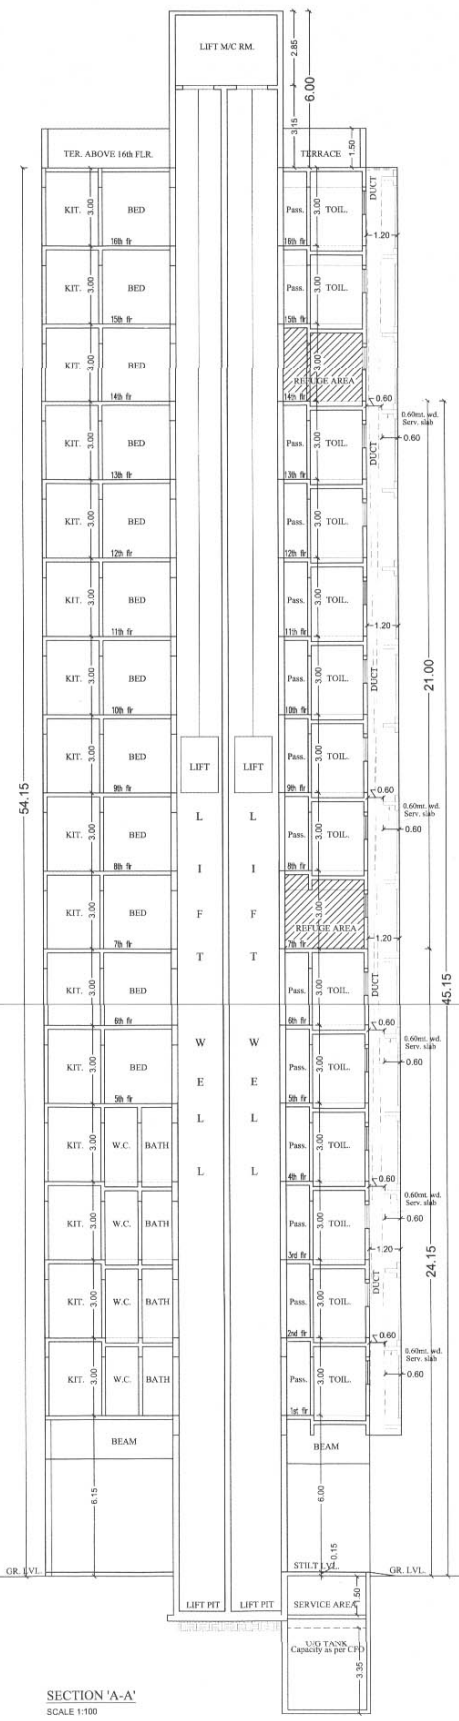

SECTION 'A-A'
SCALE 1:100

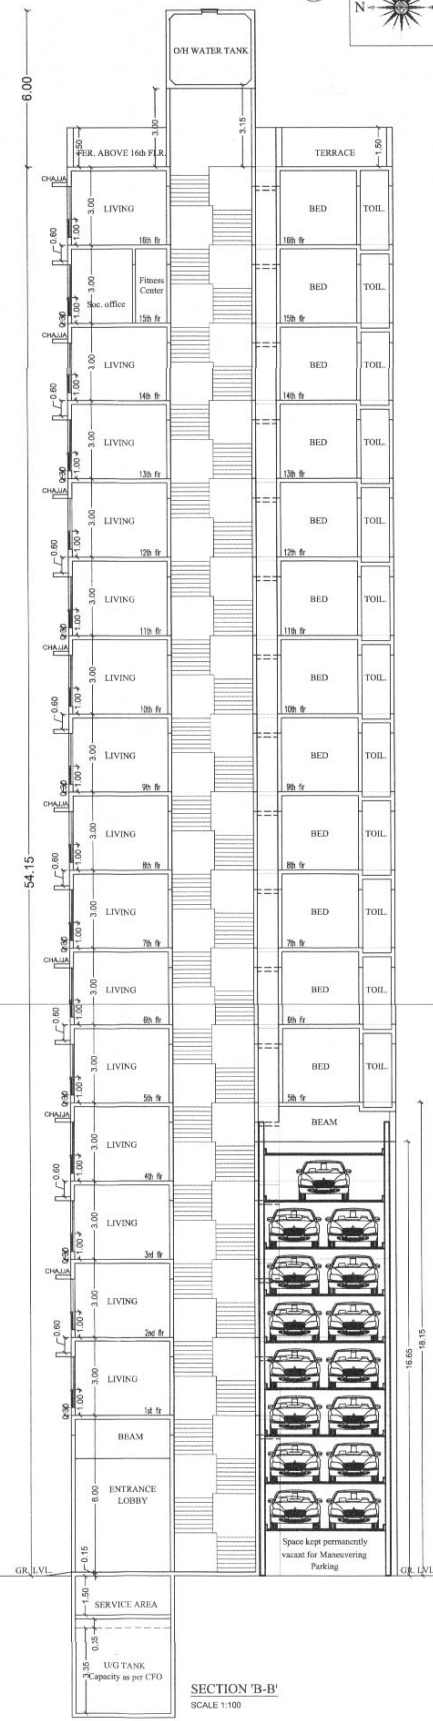

SECTION 'B-B'
SCALE 1:100