

SALE BLDG. NO. 1 | 6 | 12

This cancels Approval to the Previous Plans sanctioned under no. ESR/MH/0073/20/CH/031/NP/SA1 Dated 10/05/2021

Approved Subject to the condition Mentioned in this office permisson Letter no ESR-MH/0073/2023/CH/031/NP/SA1 Dt 5:- 8 APR 2024

08/04/2024
Executive Engineer
Slum Rehabilitation Authority

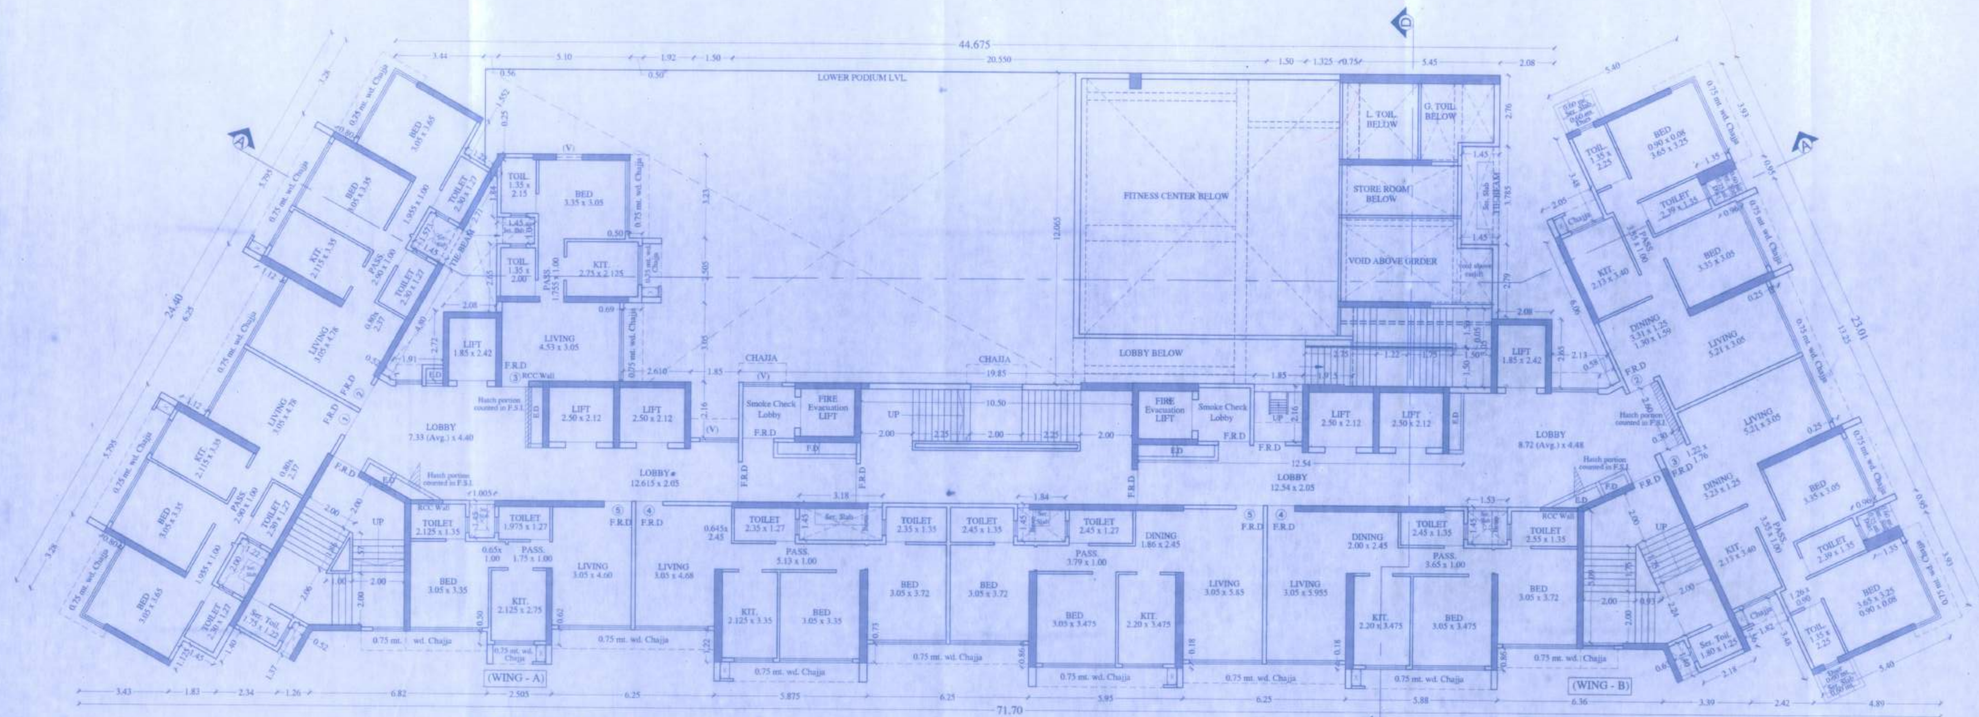

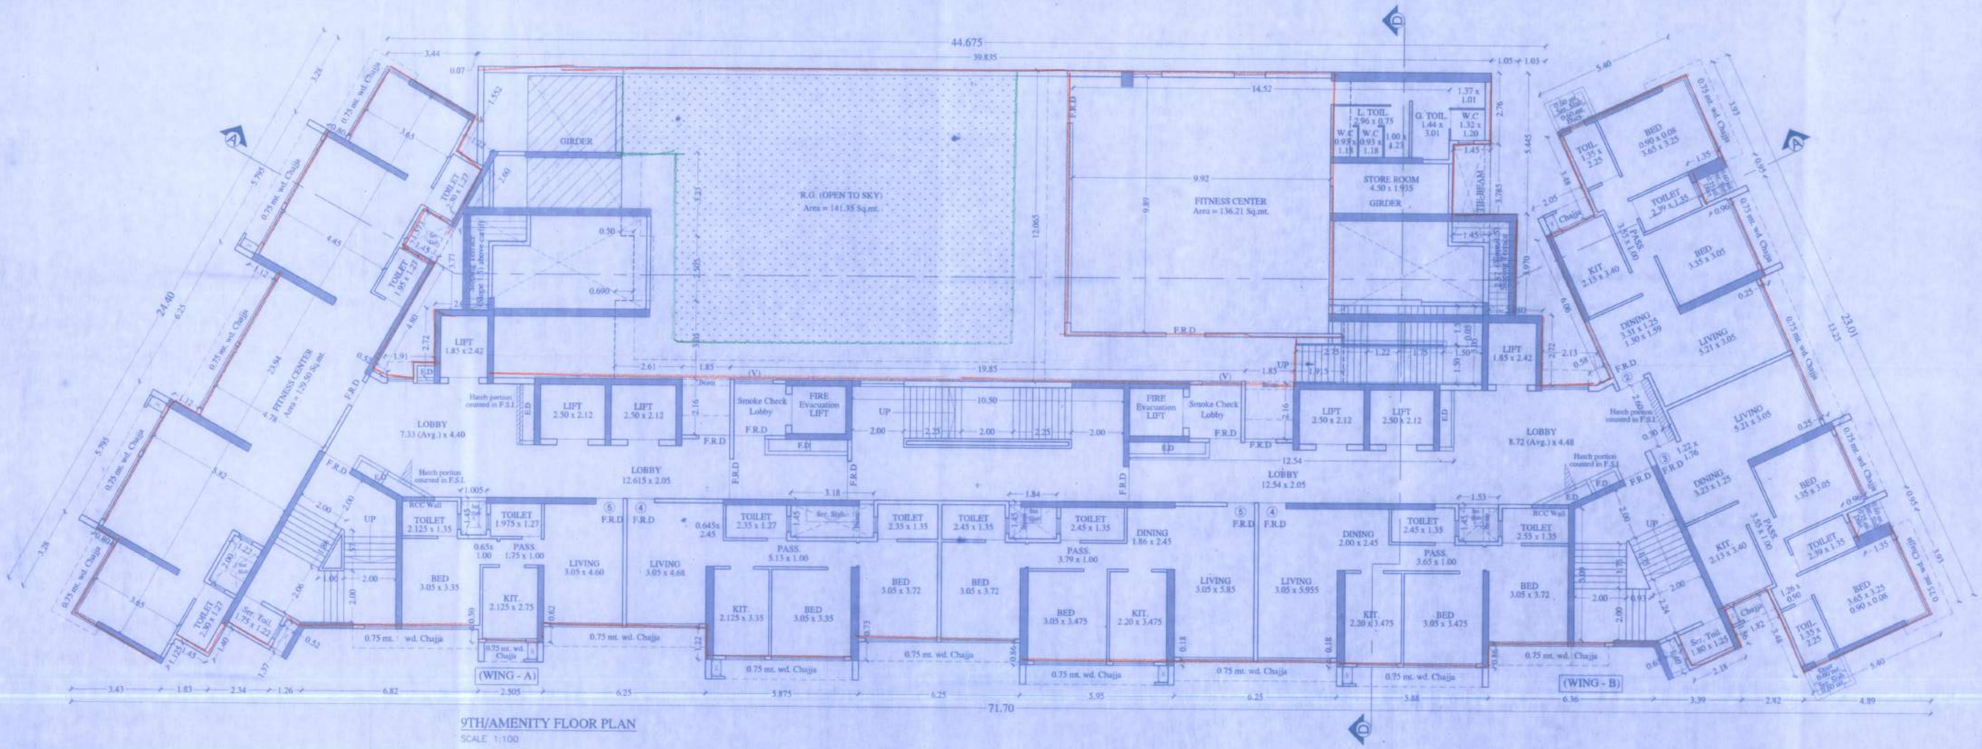

PROFORMA- B

CONTENT OF SHEET

FLOOR PLANS.

STAMP OF APPROVAL OF PLANS

REVISION	DESCRIPTION	DATE	SIGNATURE

CERTIFICATE OF AREA

CERTIFIED THAT THE PLOT UNDER REFERENCE WAS SURVEYED BY ME AND THE DIMENSIONS OF SIDES, ETC OF PLOT STATED ON PLAN ARE AS MEASURED ON SITE AND THE AREA SO WORKED OUT TALLIES WITH THE AREA STATED IN DOCUMENTS OWNERSHIP.

SIGNATURE OF LICENSED ARCHITECT/ ENGINEER/ STRUCTURAL ENGINEER/ SUPERVISOR

DESCRIPTION OF PROPOSAL & PROPERTY

PROPOSED S.R. SCHEME ON C.T.S. NO. 620A/1A/4A/2/1/8, OF VILLAGE MALAD (E), J.A.K.V. ROAD, GOREGAON MUMBAI - 400063.

NAME & SIGN. OF OWNER

M/s. NEWONE CONSTRUCTION PVT. LTD.

DRG.NO.	01	
DRN.BY		
CHK.BY		
DATED		
SCALE	AS SHOWN	

ALPESH M. GANDHI
LIC. SURVEYOR.
7TH FLOOR, S-14, SOLITAIRE CORPORATE PARK,
ANDHERI-GHATKOPER LINK ROAD,ANDHERI (EAST),
MUMBAI -400093.

ALPESH M. GANDHI L. No. G/2533/S LICENSED SURVEYOR & VALUER