


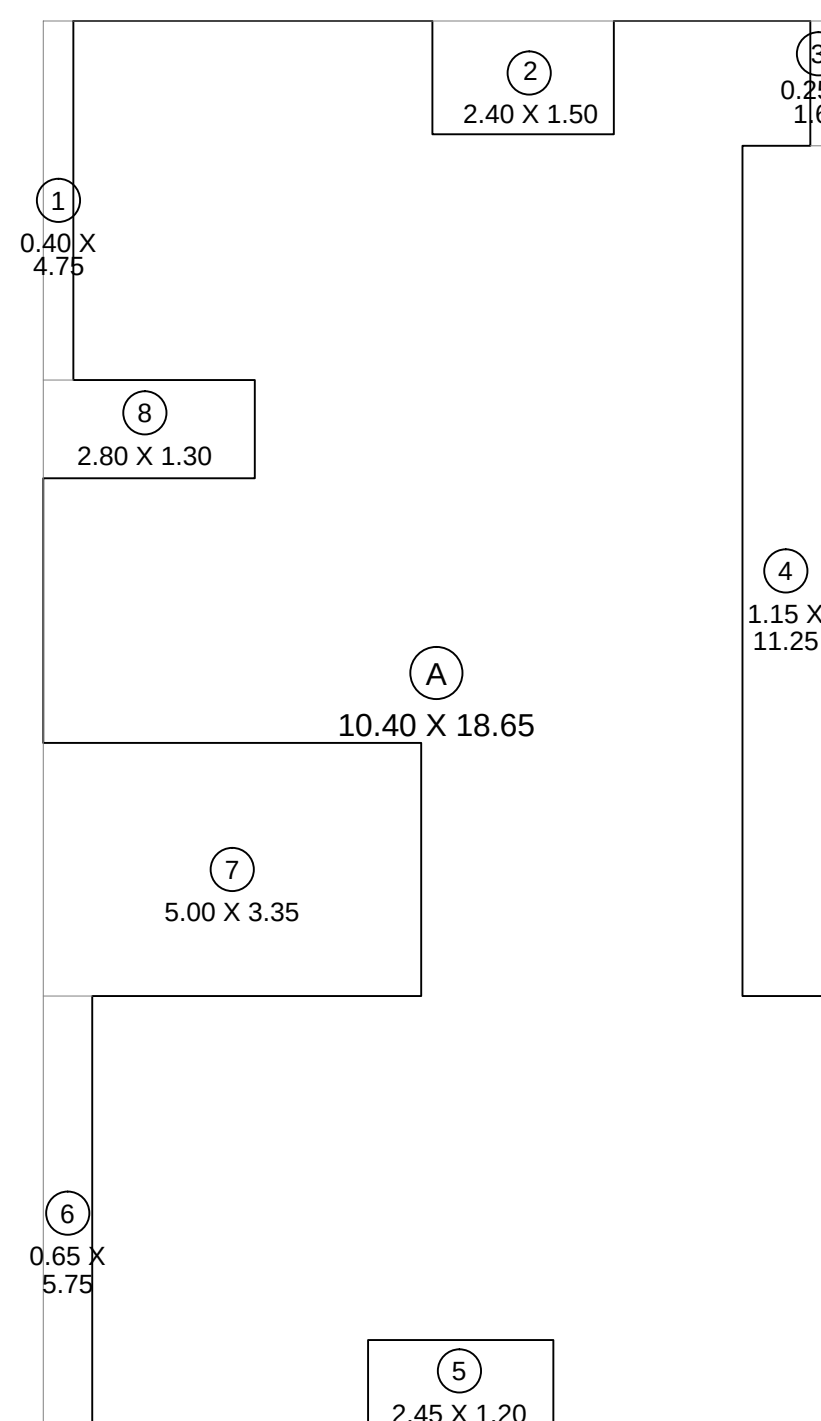


LINE DIAG. OF 1ST FLOOR

SCALE :- 1:100

BUILT UP AREA CALCULATION					
1ST FLOOR					
A	10.40	X	18.65	X	1 NO
				=	193.96 SQ.MT
TOTAL ADDITION					= 193.96 SQ.MT

DEDUCTIONS					
1	0.40	X	4.75	X	1 NO
2	2.40	X	1.50	X	1 NO
3	0.25	X	1.65	X	1 NO
4	1.15	X	11.25	X	1 NO
5	2.45	X	1.20	X	1 NO
6	0.65	X	5.75	X	1 NO
7	5.00	X	3.35	X	1 NO
8	2.80	X	1.30	X	1 NO
TOTAL DEDUCTION					= 45.92 SQ.MT
TOTAL BUILT UP AREA [X - Y1]					= 148.04 SQ.MT

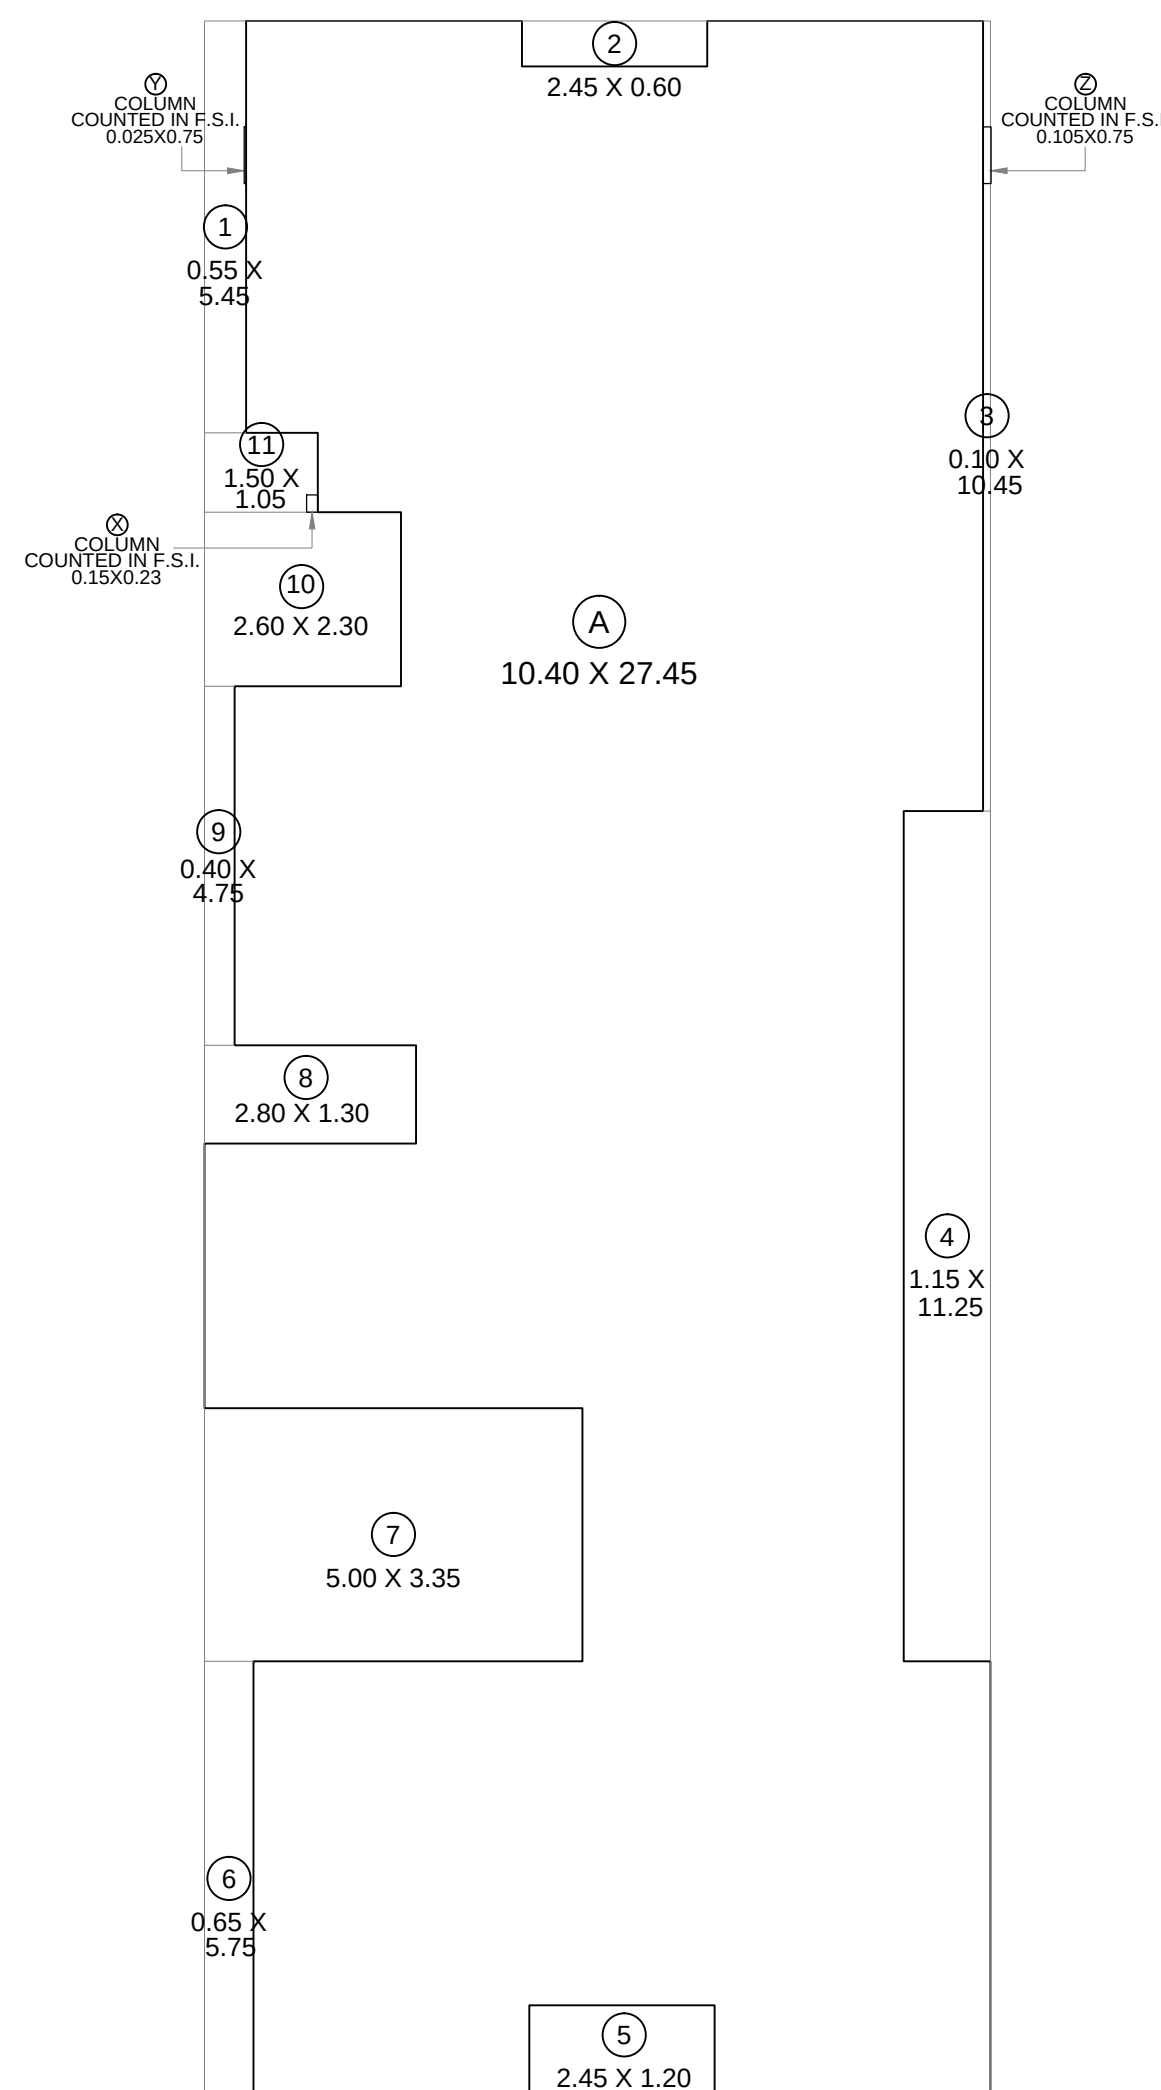


LINE DIAG. OF 2ND & 3RD FLOOR

SCALE :- 1:100

BUILT UP AREA CALCULATION					
2ND & 3RD FLOOR					
A	10.40	X	27.45	X	1 NO
X	0.15	X	0.23	X	1 NO
Y	0.025	X	0.75	X	1 NO
Z	0.105	X	0.75	X	1 NO
TOTAL ADDITION					= 285.61 SQ.MT

DEDUCTIONS					
1	0.55	X	5.45	X	1 NO
2	2.45	X	0.60	X	1 NO
3	0.10	X	10.45	X	1 NO
4	1.15	X	11.25	X	1 NO
5	2.45	X	1.20	X	1 NO
6	0.65	X	5.75	X	1 NO
7	5.00	X	3.35	X	1 NO
8	2.80	X	1.30	X	1 NO
9	0.40	X	4.75	X	1 NO
10	2.60	X	2.30	X	1 NO
11	1.50	X	1.05	X	1 NO
TOTAL DEDUCTION					= 54.99 SQ.MT
TOTAL BUILT UP AREA [X - Y1]					= 230.62 SQ.MT

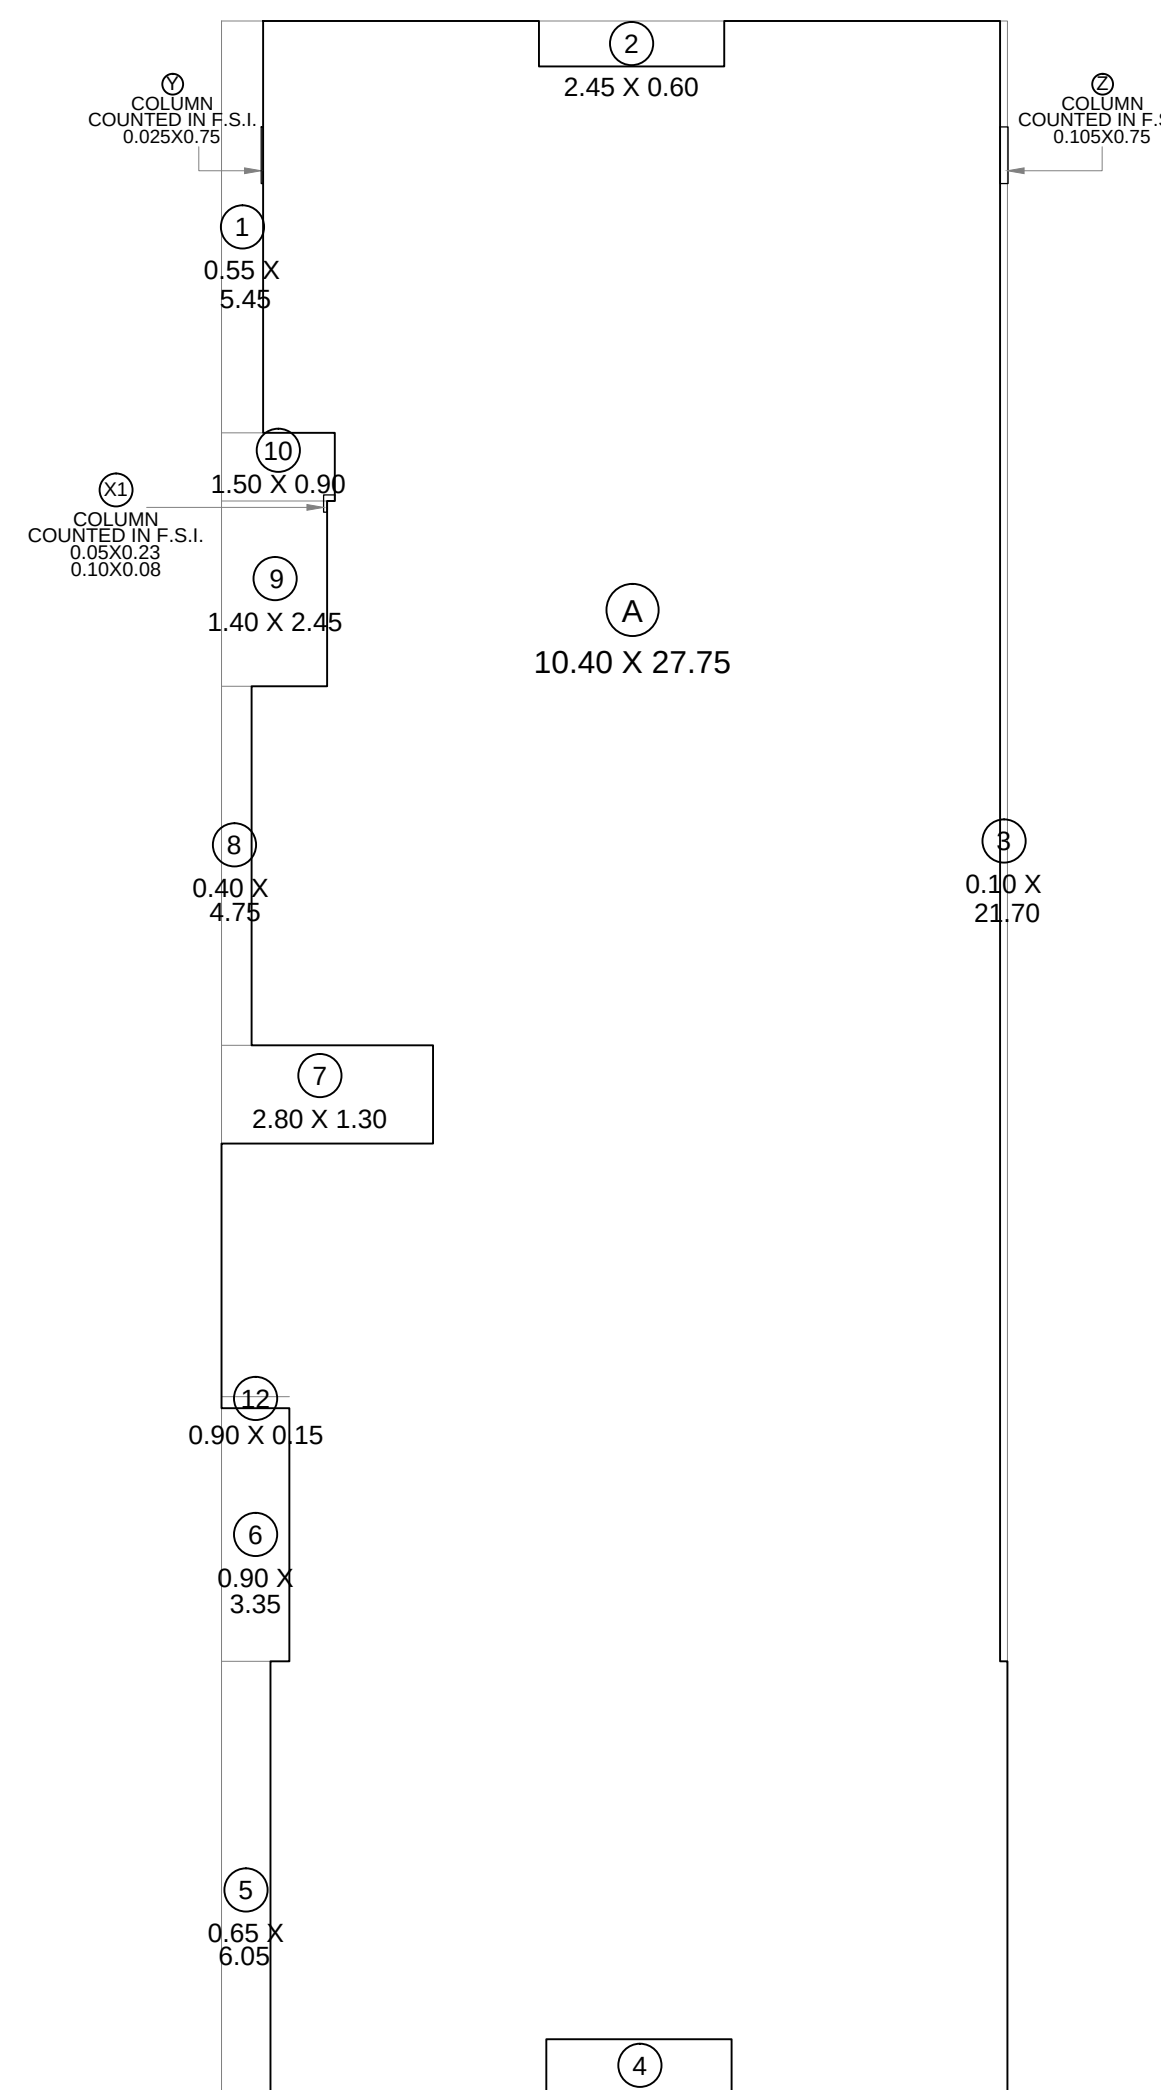


LINE DIAG. OF 4TH FLOOR

SCALE :- 1:100

BUILT UP AREA CALCULATION					
4TH FLOOR					
A	10.40	X	27.75	X	1 NO
X	0.025	X	0.75	X	1 NO
Y	0.105	X	0.75	X	1 NO
Z	0.105	X	0.75	X	1 NO
X1	0.05	X	0.23	X	1 NO
-/-	0.10	X	0.08	X	1 NO
TOTAL ADDITION					= 288.72 SQ.MT

DEDUCTIONS					
1	0.55	X	5.45	X	1 NO
2	2.45	X	0.60	X	1 NO
3	0.10	X	21.70	X	1 NO
4	2.45	X	1.05	X	1 NO
5	0.65	X	6.05	X	1 NO
6	0.90	X	3.35	X	1 NO
7	2.80	X	1.30	X	1 NO
8	0.40	X	4.75	X	1 NO
9	1.40	X	2.45	X	1 NO
10	1.50	X	0.90	X	1 NO
TOTAL DEDUCTION					= 26.48 SQ.MT
TOTAL BUILT UP AREA [X - Y1]					= 262.24 SQ.MT

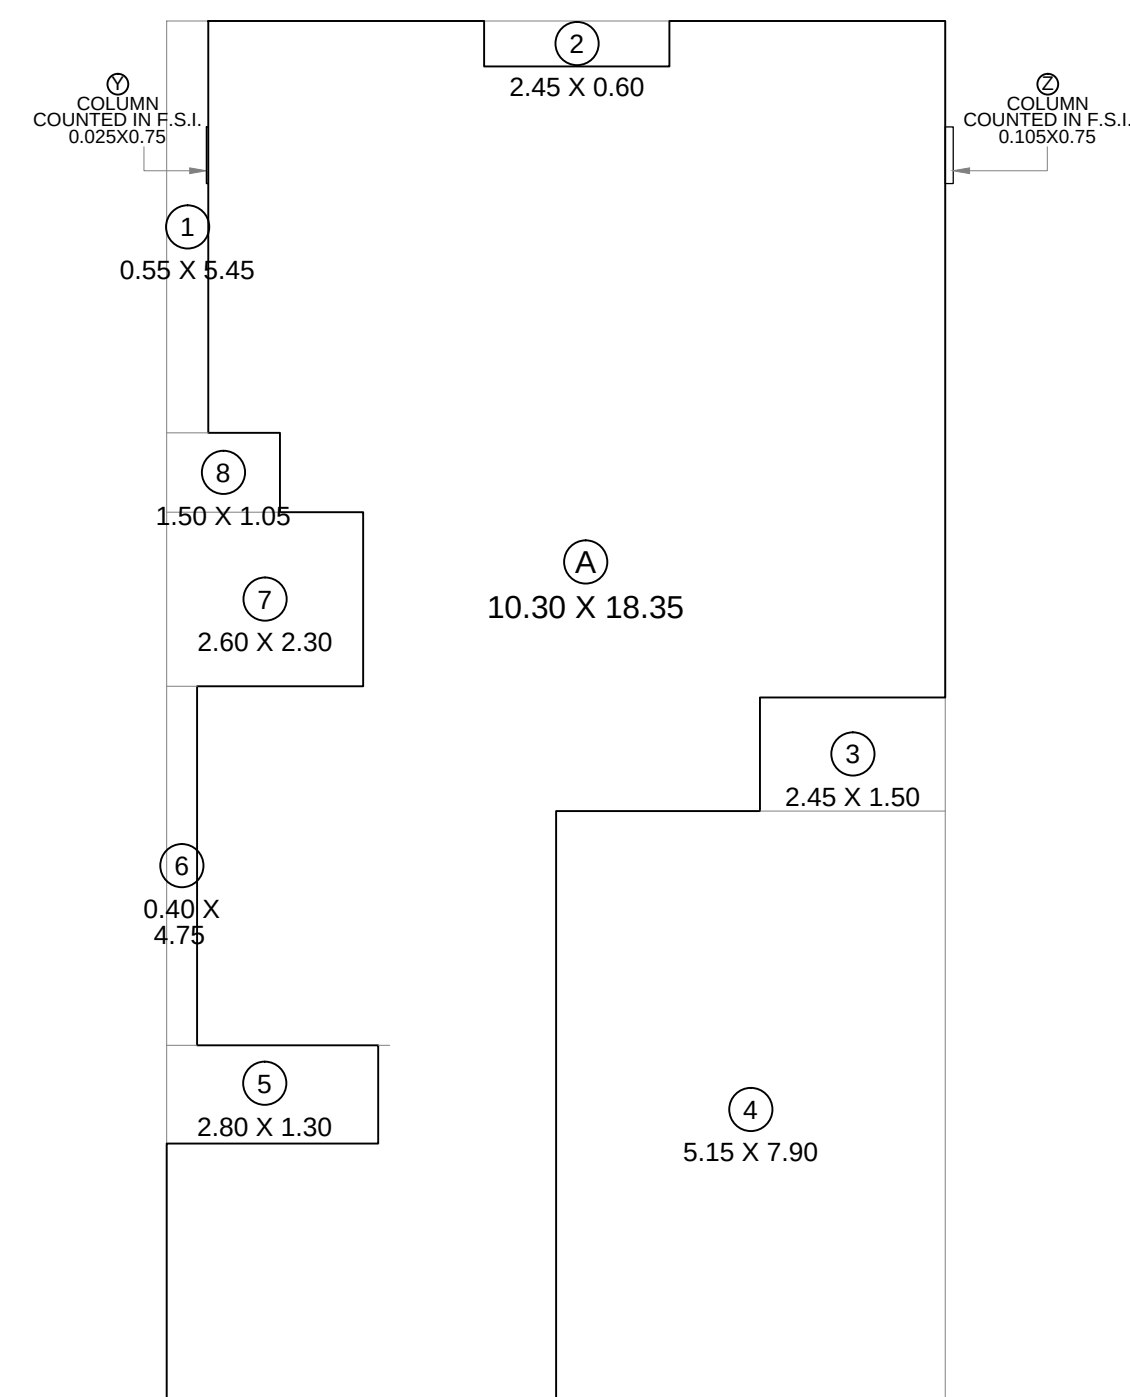

LINE DIAG. OF 5TH FLOOR

SCALE :- 1:100

BUILT UP AREA CALCULATION					
5TH FLOOR					
A	10.30	X	18.35	X	1 NO
X	0.15	X	0.23	X	1 NO
Z	0.07	X	0.75	X	1 NO
TOTAL ADDITION					= 189.09 SQ.MT

DEDUCTIONS					
1	0.55	X	5.45	X	1 NO
2	2.45	X	0.60	X	1 NO
3	2.45	X	1.50	X	1 NO
4	5.15	X	7.90	X	1 NO
5	2.80	X	1.30	X	1 NO
6	0.40	X	4.75	X	1 NO
7	2.60	X	2.30	X	1 NO
8	1.50	X	1.05	X	1 NO
TOTAL DEDUCTION					= 61.94 SQ.MT
TOTAL BUILT UP AREA [X - Y1]					= 127.15 SQ.MT

PROFORMA B

CONTENTS OF SHEET

SECTION - A-A, SECTION - B-B, SECTION - C-C & BUILT UP AREA CALCULATION

AREA CALCULATIONS

NOTES :-

ALL DIMENSIONS ARE IN METERS

APPROVAL OF PLANS

- * THIS DOCUMENT IS DIGITALLY SIGNED AND NO PHYSICAL SIGN IS REQUIRED.
- * APPROVED SUBJECT TO THE CONDITIONS MENTIONED IN THIS OFFICE LETTER UNDER AUTODCR FILE NO. CHE/WS/4458/K/E/337(NEW) DATE: 03/09/2019
- * THIS CANCELS APPROVAL TO THE PREVIOUS PLANS SANTIONED UNDER NO. CHE/WS/4458/K/E/337(NEW) DATED - 16/03/2019

PLANS FOR APPROVAL

Balwant Sukdeo Pawar
S.E. (B.P.) KW S1

SAWANT RAMCHANDRA SAMPATRAO
A.E. (B.P) WS K/E

Prakash Rajaram Rasal
E.E. (B.P) WS (K) WARD

DESCRIPTION OF THE PROPOSAL & PROPERTY

PROPOSED PLANS FOR RESIDENTIAL BUILDING ON PROPERTY BEARING C.T.S. NO. 1021, 1021/1 TO 4 OF VILLAGE VILE PARLE (EAST), F. P. NO. 96 OF TPS II, VILE PARLE (EAST), AT MALVIYA ROAD, VILE PARLE (EAST), IN K/EAST WARD, MUMBAI - 400 057.

NAME & SIGNATURE OF OWNER / APPLICANT

SHRI. KAVINDRA R. SHAH & SHRI. JIGNESH J. SHAH
PARTNERS OF SIDDHI SUNDER R.R. LLP
C.A. TO SUNDER NIWAS CHSL.

KAVINDRA A RATILAL SHAH
Digitally signed by KAVINDRA RATILAL SHAH
Date: 2019.08.12 17:32:27 +05'30'

JIGNESH JAYENDRA SHAH
Digitally signed by JIGNESH JAYENDRA SHAH
Date: 2019.08.12 17:32:27 +05'30'


ADDRESS:-

FLAT NO. 7, 2ND FLOOR, MANI BHAVAN SHRADDHANAND ROAD EXTENSION, VILE PARLE (EAST), MUMBAI - 400 057.

NAME, ADD. & SIGNATURE OF ARCHITECT.


H.M. JHAVERI & SONS
ARCHITECTS
3RD FLR, SATYANARAYANPRASAD COMMERCIAL CENTRE, DAYALDAS ROAD, OFF. NEHRU ROAD, VILE PARLE (E). MUMBAI - 400 057.

Saumil Ashwin Jhaveri
Digitally signed by Saumil Ashwin Jhaveri
Date: 2019.08.12 17:34:17 +05'30'

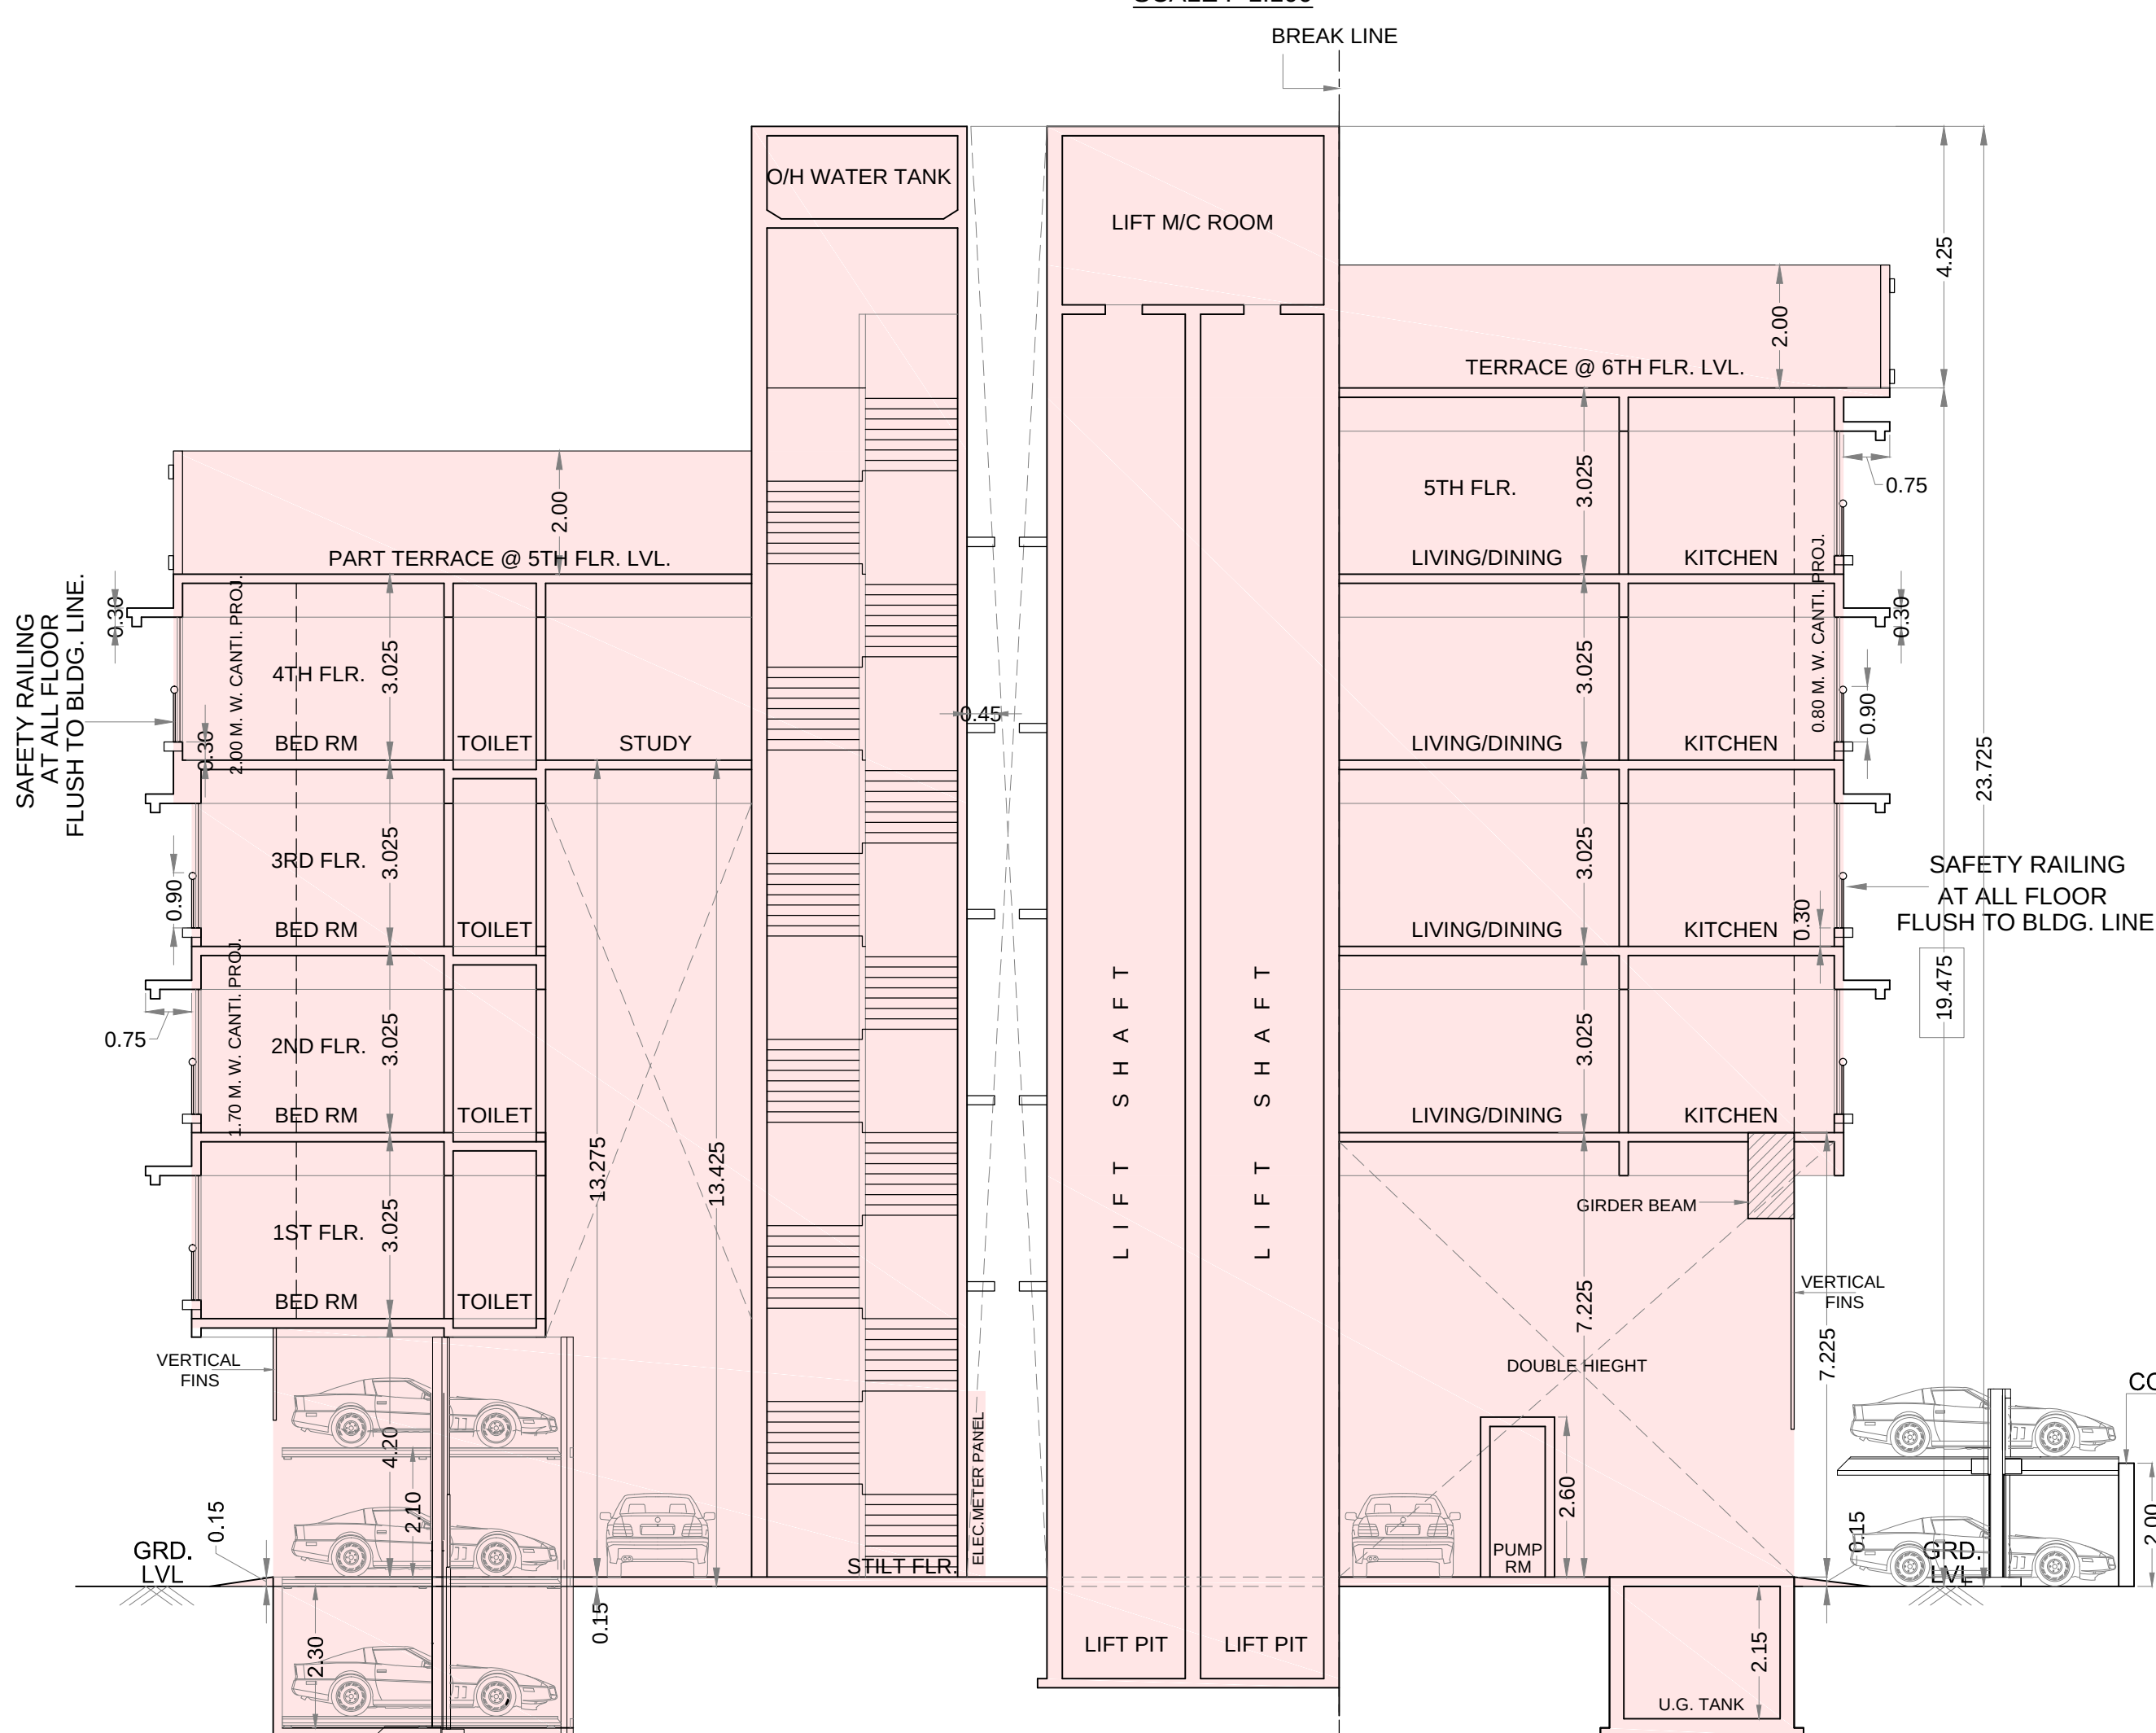


SECTION "A-A"

SCALE:- 1:100

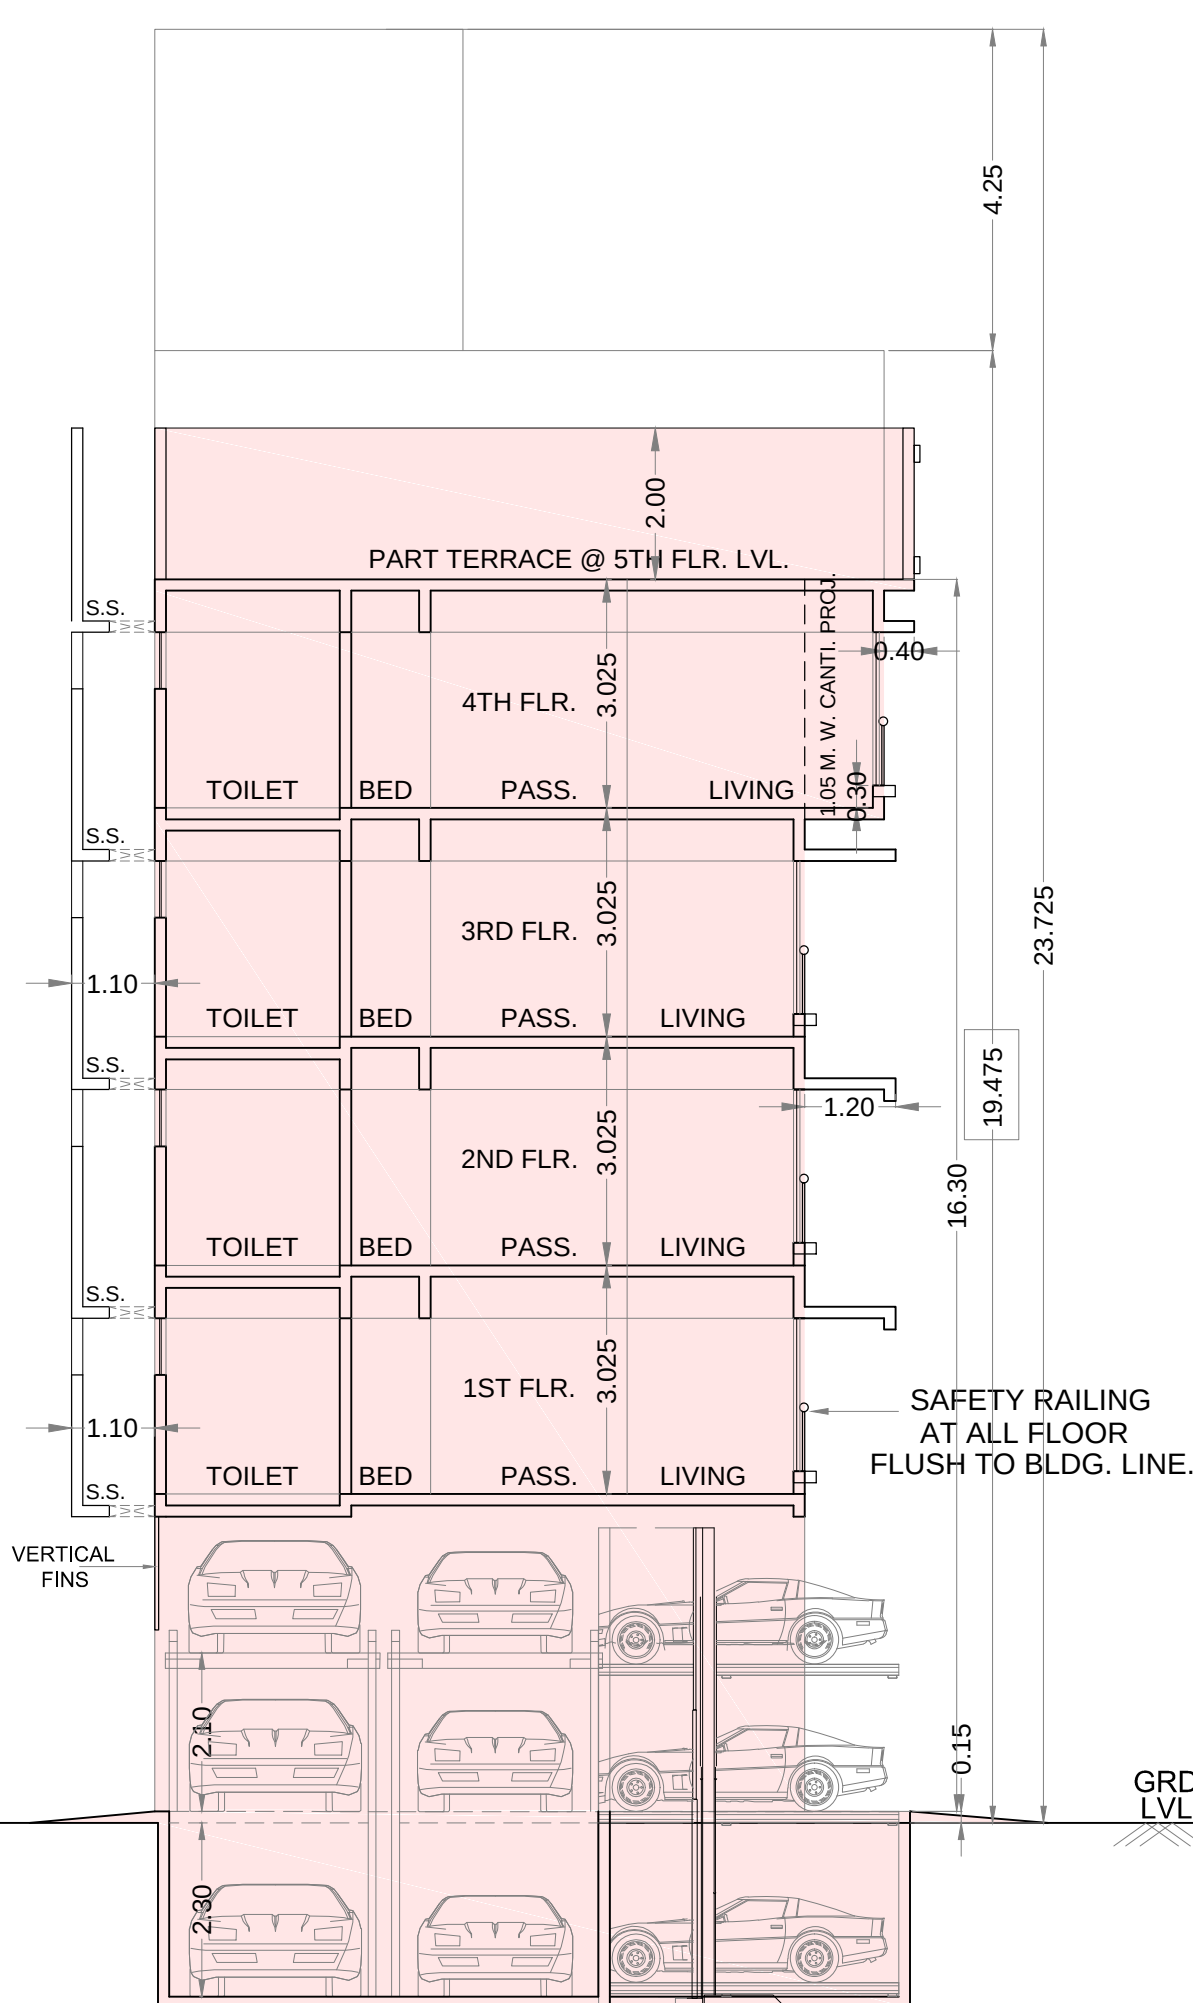

SECTION "B-B"

SCALE:- 1:100

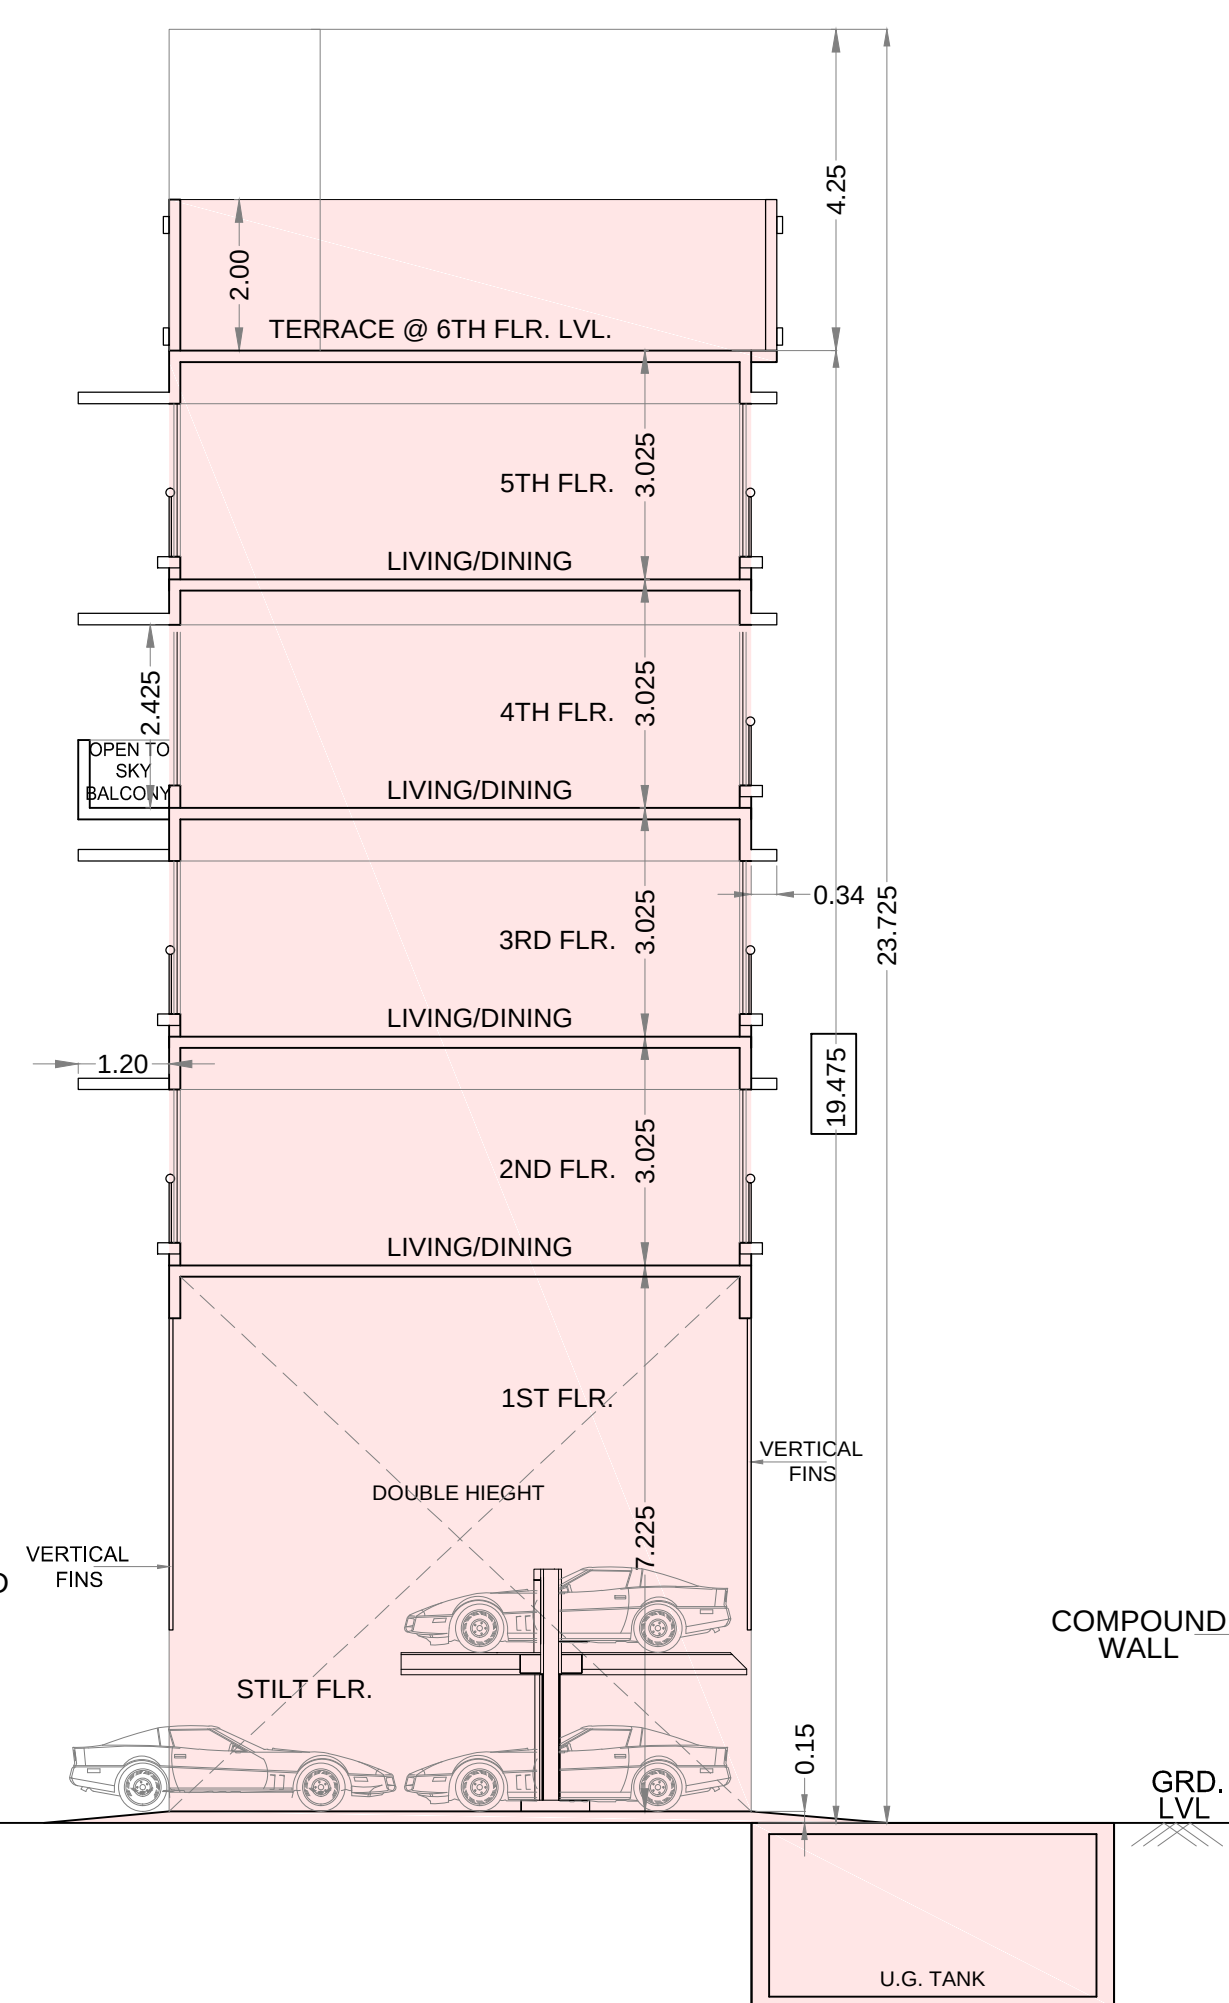

SECTION "C-C"

SCALE:- 1:100