



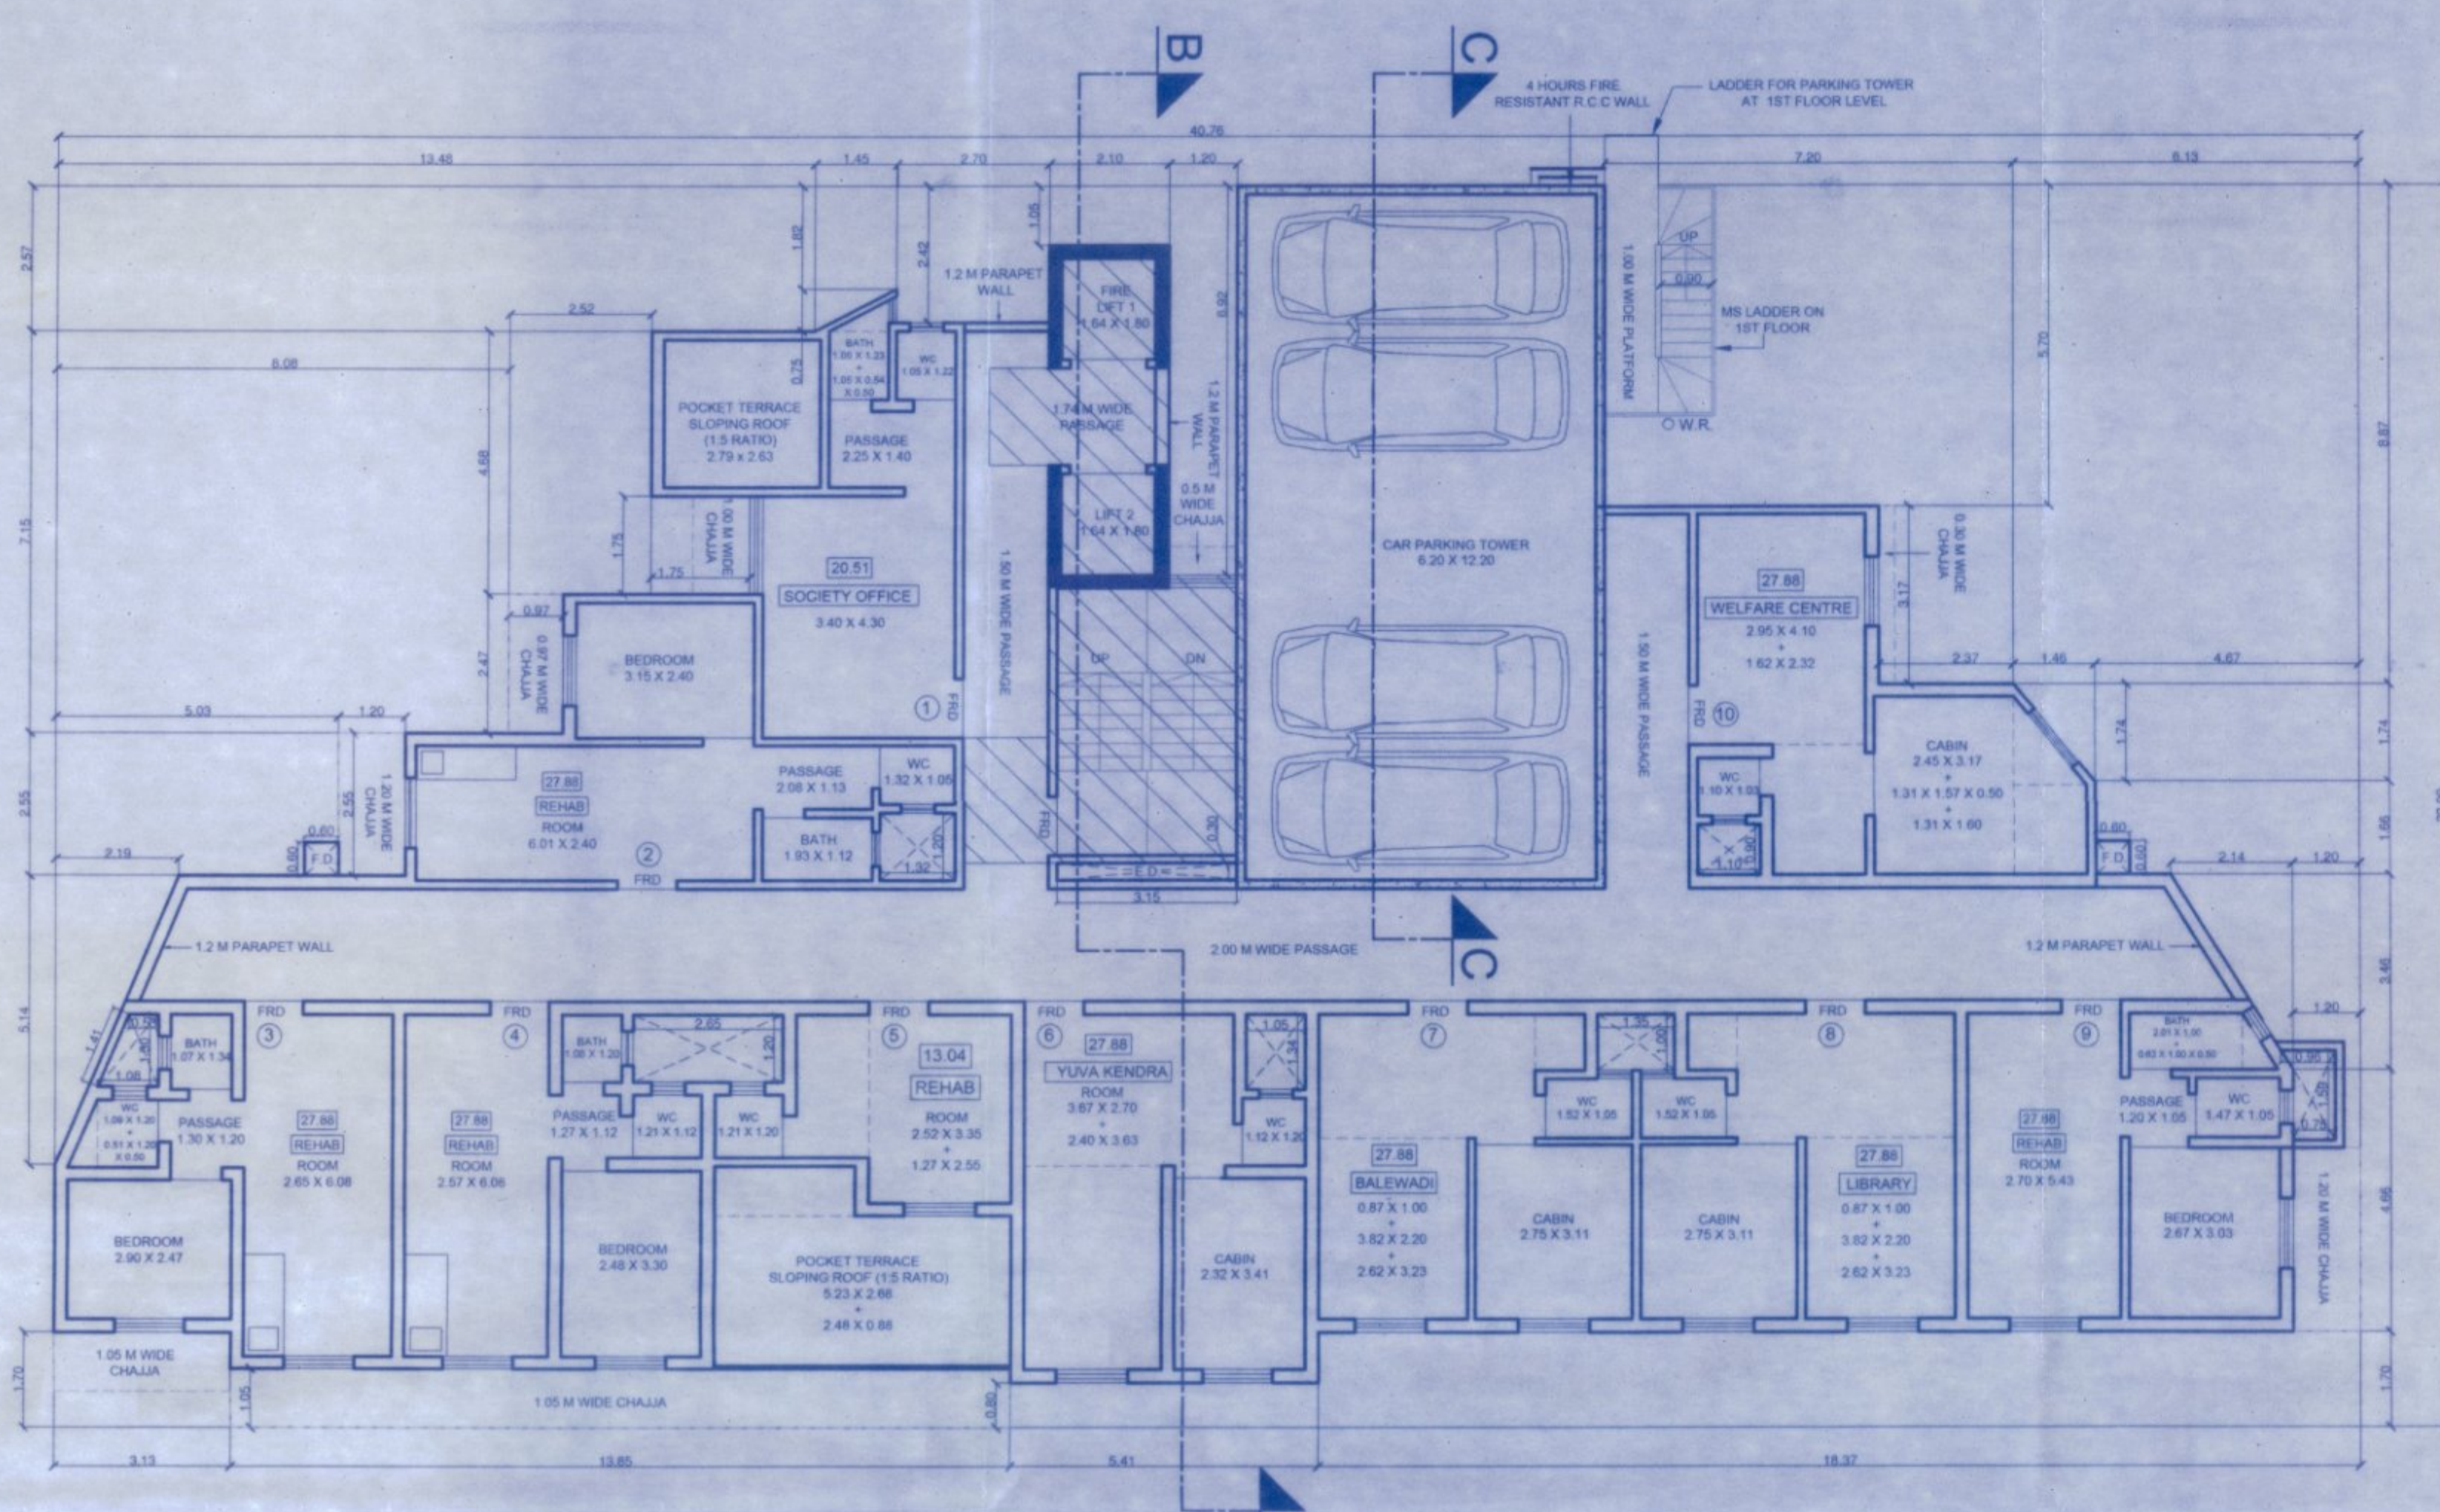


1ST FLOOR PLAN OF COMPOSITE BUILDING WING "C" SCALE :- 1:100


BUILT UP AREA CALCULATION WING "C" GROUND FLOOR PLAN				
A	B	C	D	A+B+C+D
1	1.20	6.92	1.00	9.12
2	2.10	1.05	1.00	4.15
3	1.75	2.42	1.00	5.17
4	3.67	2.57	1.00	7.24
5	12.23	7.23	1.00	20.46
6	2.99	2.47	1.00	6.46
7	6.96	3.22	1.00	11.18
8	4.96	1.80	1.00	7.76
9	3.21	2.23	1.00	6.44
10	1.68	2.96	1.00	5.64
11	3.13	1.61	1.00	5.74
12	2.99	1.25	1.00	5.24
13	5.42	0.90	1.00	7.32
14	5.18	1.70	1.00	7.88
15	5.75	2.30	1.00	9.05
16	11.42	2.50	1.00	15.92
17	3.46	2.14	0.50	6.10
18	3.47	1.65	1.00	6.12
19	1.75	3.47	1.00	6.22
20	1.44	1.75	1.00	4.19
21	7.30	1.05	1.00	9.35
22	12.13	7.85	1.00	20.98
23	3.67	2.78	1.00	7.45
24	0.68	2.12	1.00	3.80
25	1.75	0.81	1.00	3.56
26	1.05	0.54	0.50	2.09
27	1.50	4.45	1.00	6.95
28	1.50	0.50	1.00	3.00
29	1.50	0.50	1.00	3.00
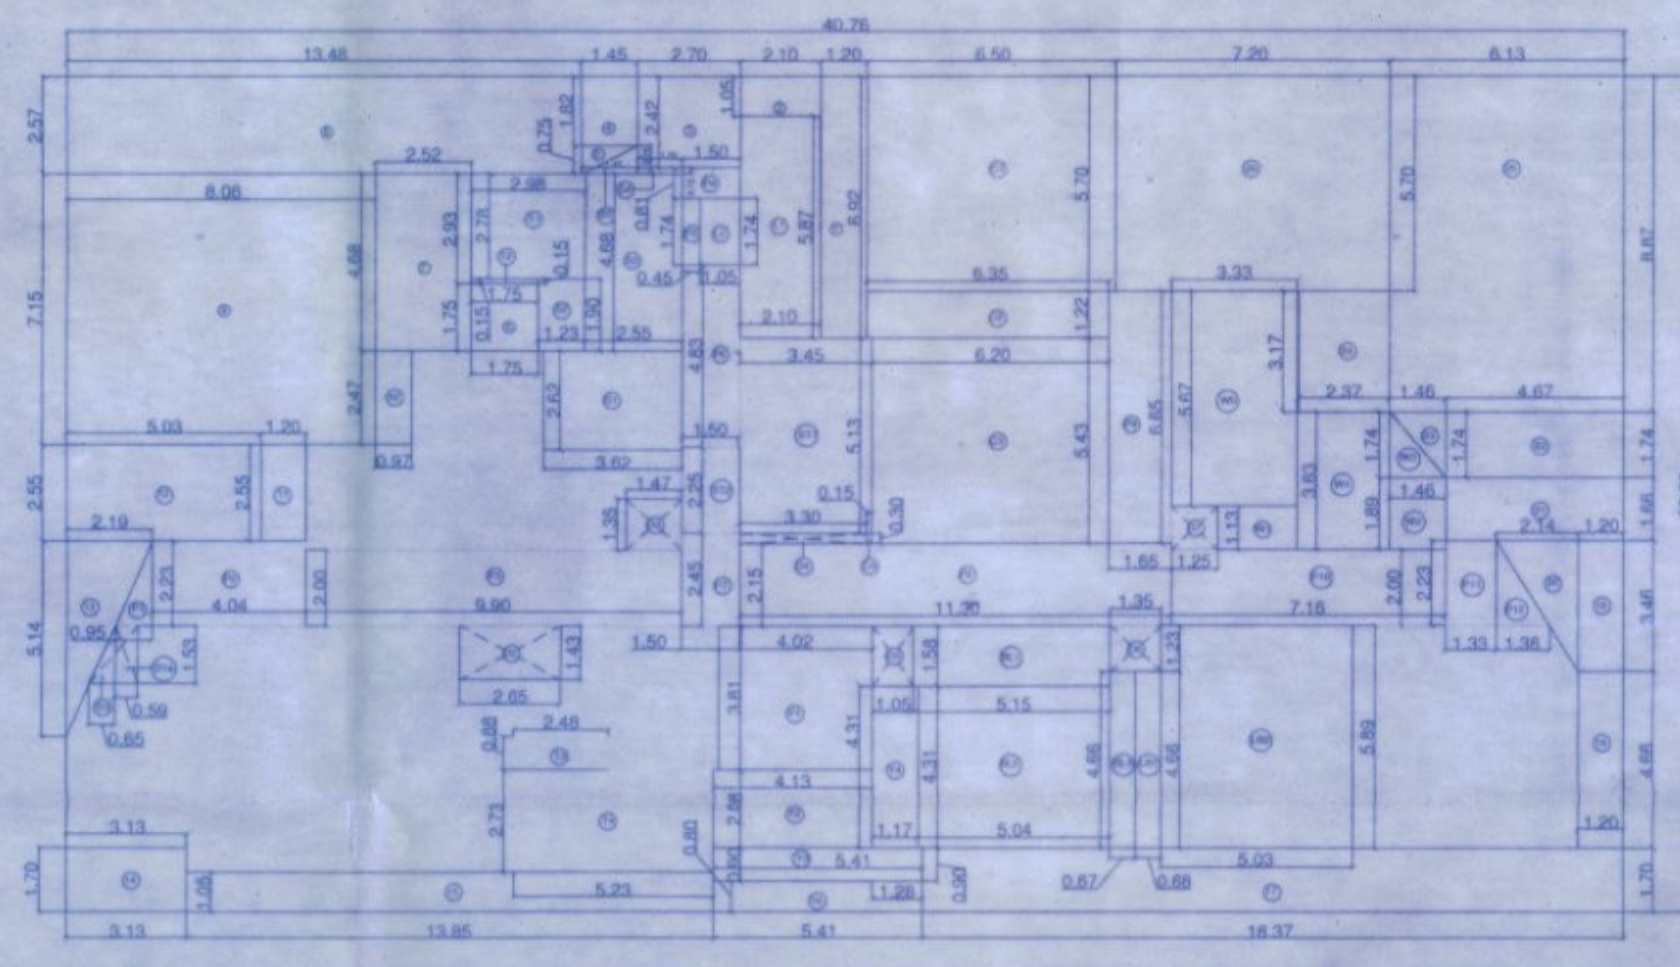

AREA DIAGRAM OF 1ST FLOOR PLAN COMPOSITE BUILDING WING "C" SCALE :- 1:200

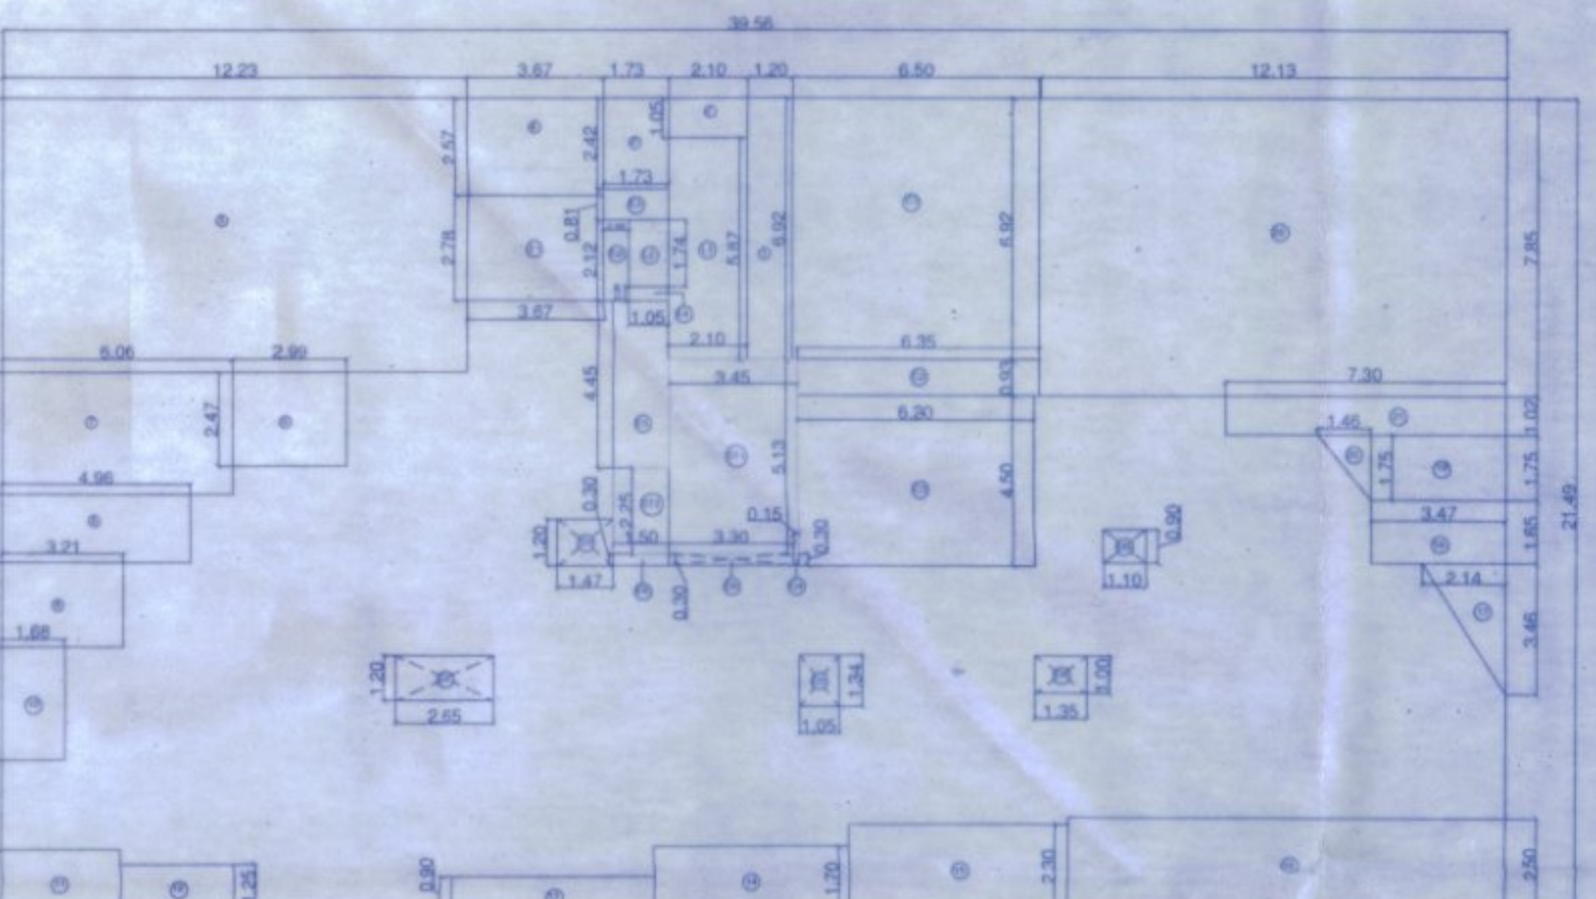

AREA DIAGRAM OF GROUND FLOOR PLAN COMPOSITE BUILDING WING "C" SCALE :- 1:200

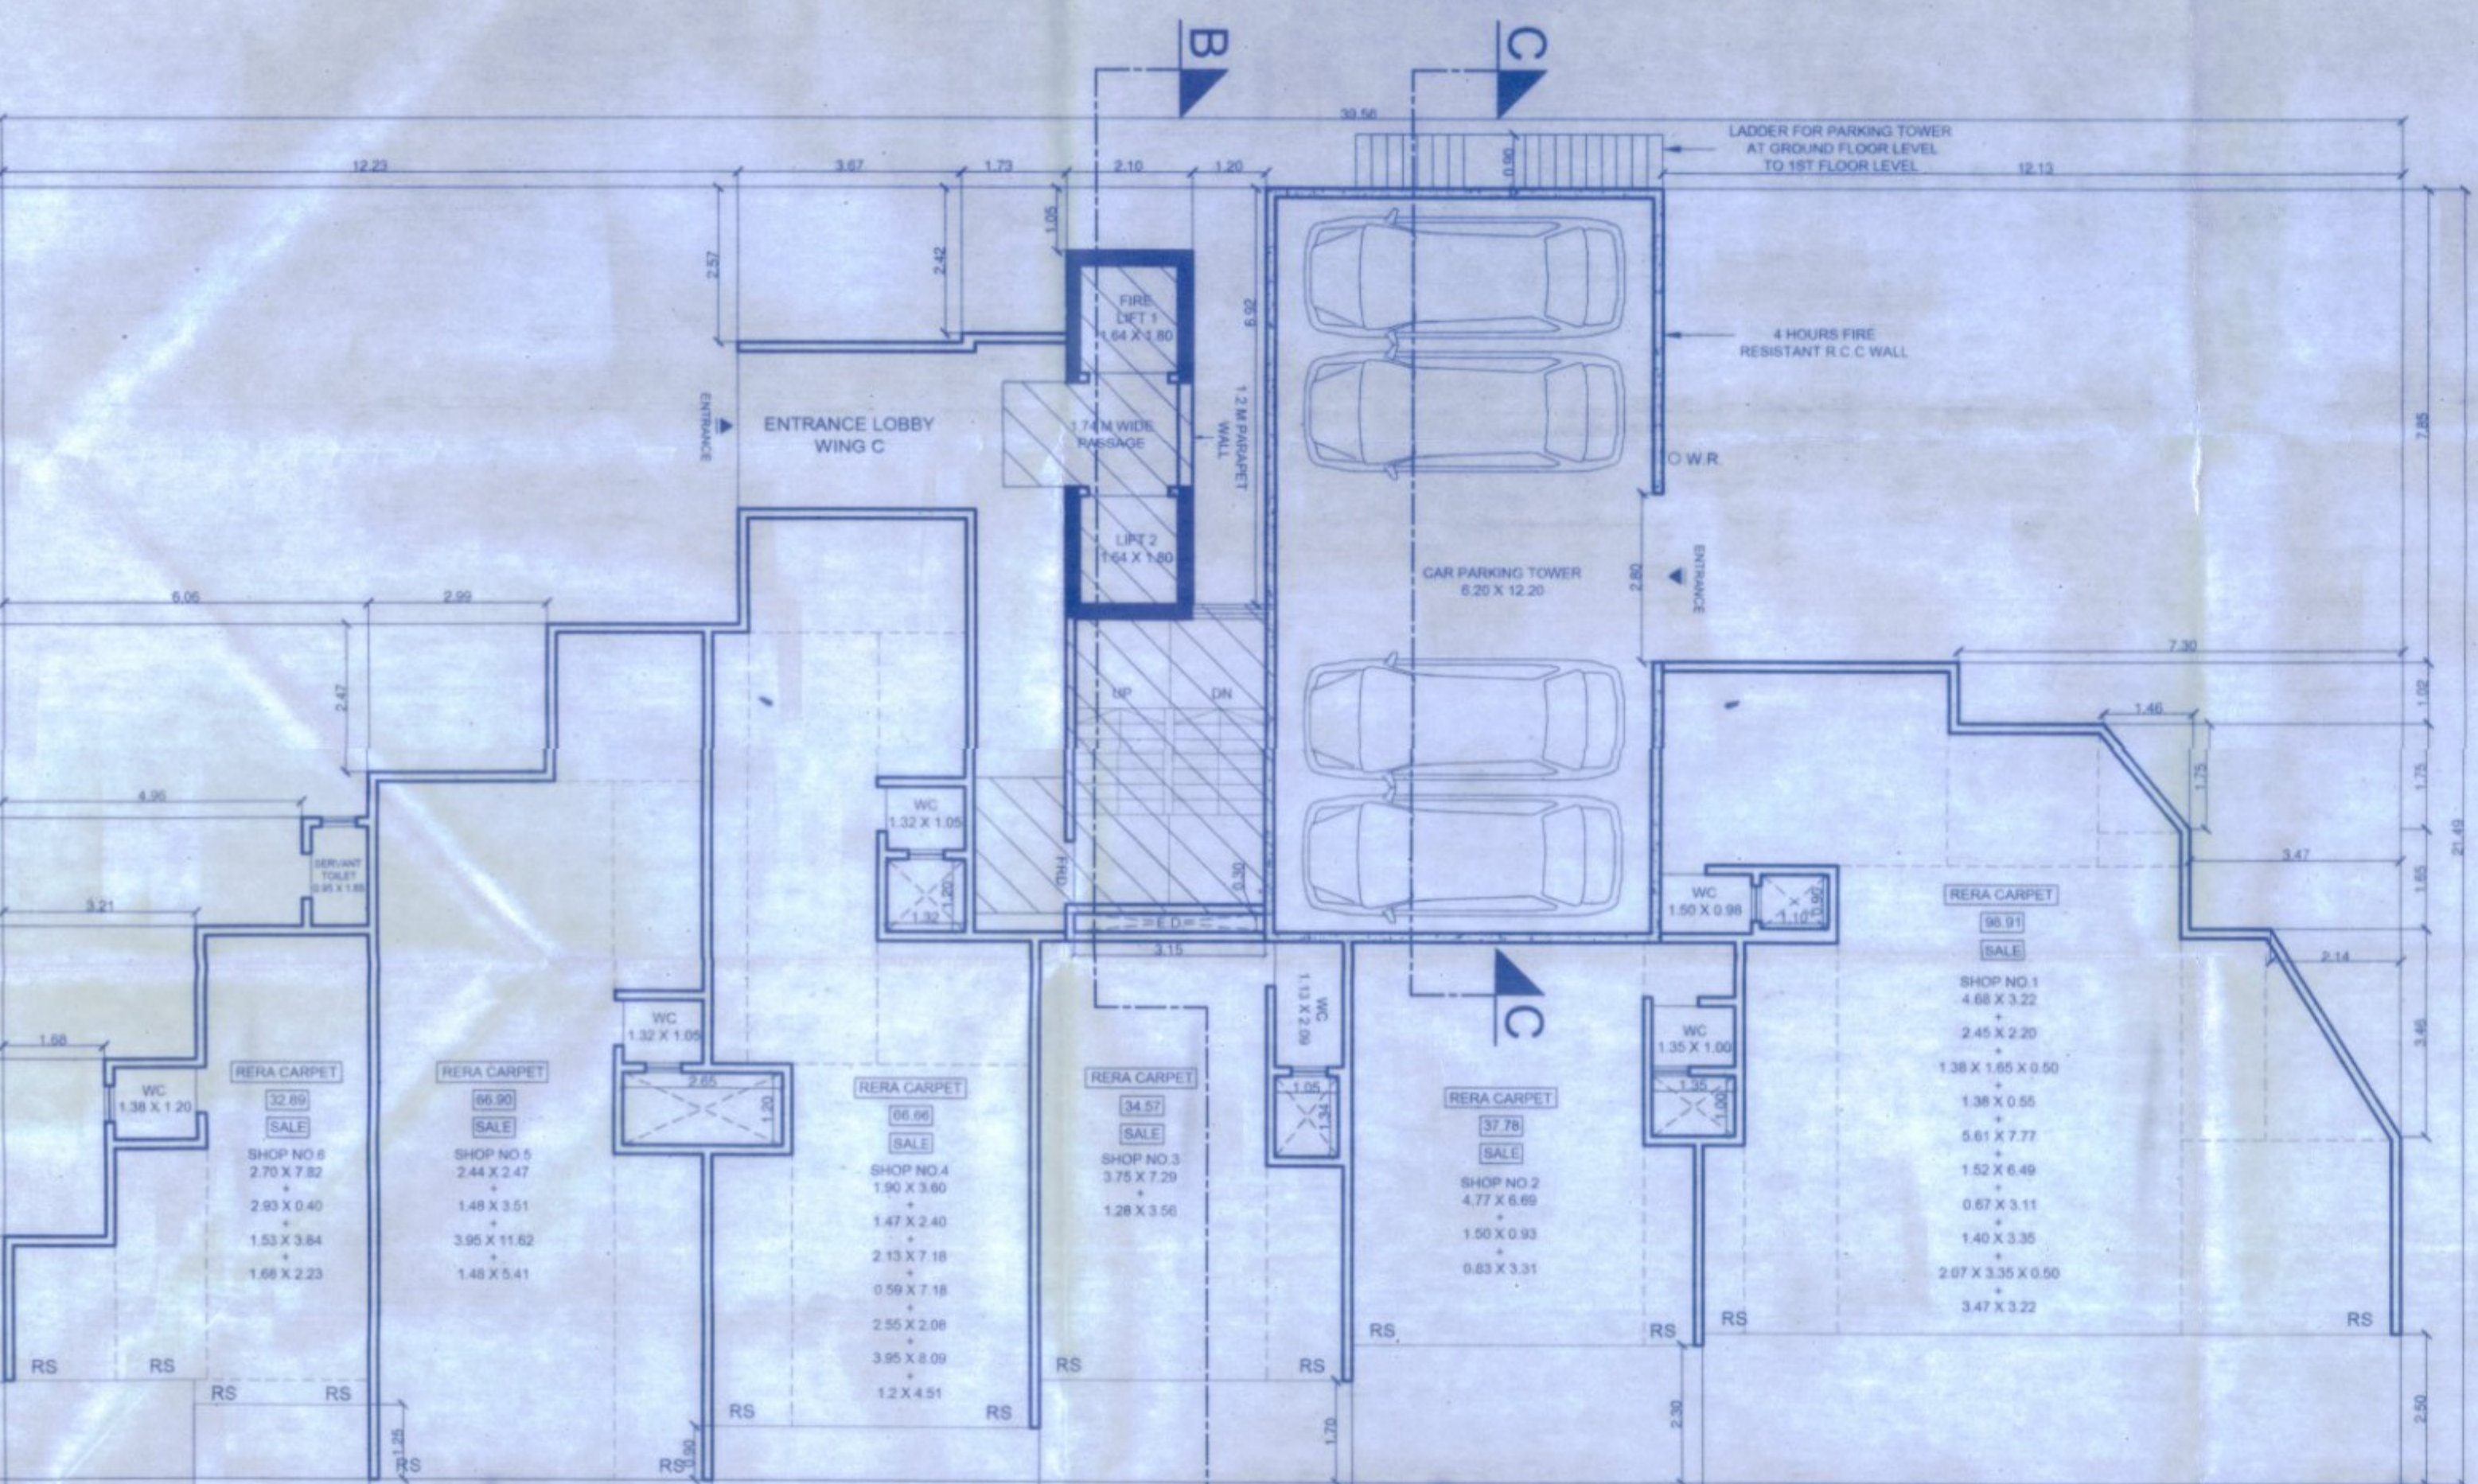

GROUND FLOOR PLAN OF COMPOSITE BUILDING WING "C" SCALE :- 1:100

BUILT UP AREA CALCULATION WING "C" FIRST FLOOR PLAN				
A	B	C	D	A+B+C+D
1	1.20	6.92	1.00	9.12
2	2.10	1.05	1.00	4.15
3	2.70	2.42	1.00	6.12
4	1.45	1.82	1.00	4.27
5	1.45	0.75	0.50	2.70
6	1.75	2.42	1.00	5.17
7	2.52	4.68	1.00	8.20
8	13.48	2.57	1.00	17.05
9	8.08	7.15	1.00	16.23
10	0.97	2.47	1.00	4.44
11	1.20	2.57	1.00	4.77
12	5.03	2.53	1.00	8.56
13	2.10	5.14	0.50	7.74
14	3.13	1.70	1.00	5.83
15	13.85	1.05	1.00	15.90
16	5.41	0.80	1.00	7.21
17	18.37	1.70	1.00	21.07
18	1.20	4.66	1.00	6.86
19	1.20	3.46	1.00	5.66
20	2.14	3.46	1.00	6.60
21	4.67	1.66	1.00	7.33
22	4.67	1.74	1.00	7.41
23	1.40	1.74	0.50	3.64
24	2.37	3.17	1.00	6.54
25	6.13	8.87	1.00	16.00
26	7.20	5.70	1.00	13.90
27	1.50	0.50	1.00	3.00
28	1.50	0.50	1.00	3.00
LENS CAR PARKING TOWER				
C1	6.50	5.70	1.00	37.67
C2	6.25	1.22	1.00	7.75
C3	6.20	4.35	1.00	21.67
C4	0.15	0.30	1.00	0.07
TOTAL CAR PARKING AREA				78.51
C - T + O				
560.03 - 12.90 - 78.51				468.63
POCKET TERRACE AREA				
T1	2.95	2.75	1.00	6.28
T2	1.75	0.15	1.00	0.26
T3	2.48	0.68	1.00	2.18
T4	5.25	2.75	1.00	4.28
TOTAL TERRACE AREA				25.01
SOCIETY OFFICE AREA CALCULATION				
S1	3.62	2.62	1.00	9.48
S2	1.25	1.90	1.00	2.34
S3	2.55	4.68	1.00	11.93
S4	1.20	0.15	1.00	0.18
S5	1.45	0.75	0.50	0.84
TOTAL SOCIETY OFFICE AREA				24.48
YUVAKENNIA AREA CALCULATION				
Y1	4.02	3.81	1.80	15.30
Y2	4.32	2.08	1.80	8.59
Y3	4.41	0.90	1.00	4.87
Y4	1.17	4.31	1.80	5.78
TOTAL YUVAKENNIA AREA				34.57
BALEWADI AREA CALCULATION				
BL1	5.15	1.58	1.00	4.14
BL2	5.04	4.31	1.00	21.72
BL3	0.67	4.66	1.00	3.12
TOTAL BALEWADI AREA				32.80
LIBRARY AREA CALCULATION				
LB1	0.68	4.66	1.00	3.13
LB2	5.09	5.89	1.00	29.67
TOTAL LIBRARY AREA				32.80
WOLFIRE CENTRE AREA CALCULATION				
W1	2.08	1.13	1.00	2.35
W2	1.59	1.90	1.00	2.76
W3	1.46	1.74	0.50	1.27
W4	2.37	3.63	1.00	8.60
W5	0.33	5.67	1.00	18.88
TOTAL WOLFIRE CENTRE AREA				33.86
FEHAB BAY FOR FIRE PURPOSE				
C - D - E - F - G - I - J - K - L - M - N				O
560.03 - 32.10 - 96.88 - 12.90 - 78.51 - 25.01 - 24.48				353.15
- 30.79 - 32.98 - 33.90 - 33.66				