
This cancels Approval of the Previous Plans Sanctioned under no. ..... Dated .....

Approved Subject to the condition Mentioned in this office permission Letter no. SRA/ENG/ 5171/PVT/ 13 8/2019 DS31/AP Dt. 10 JAN 2020

09.07.20
Executive Engineer
Slum Rehabilitation Authority

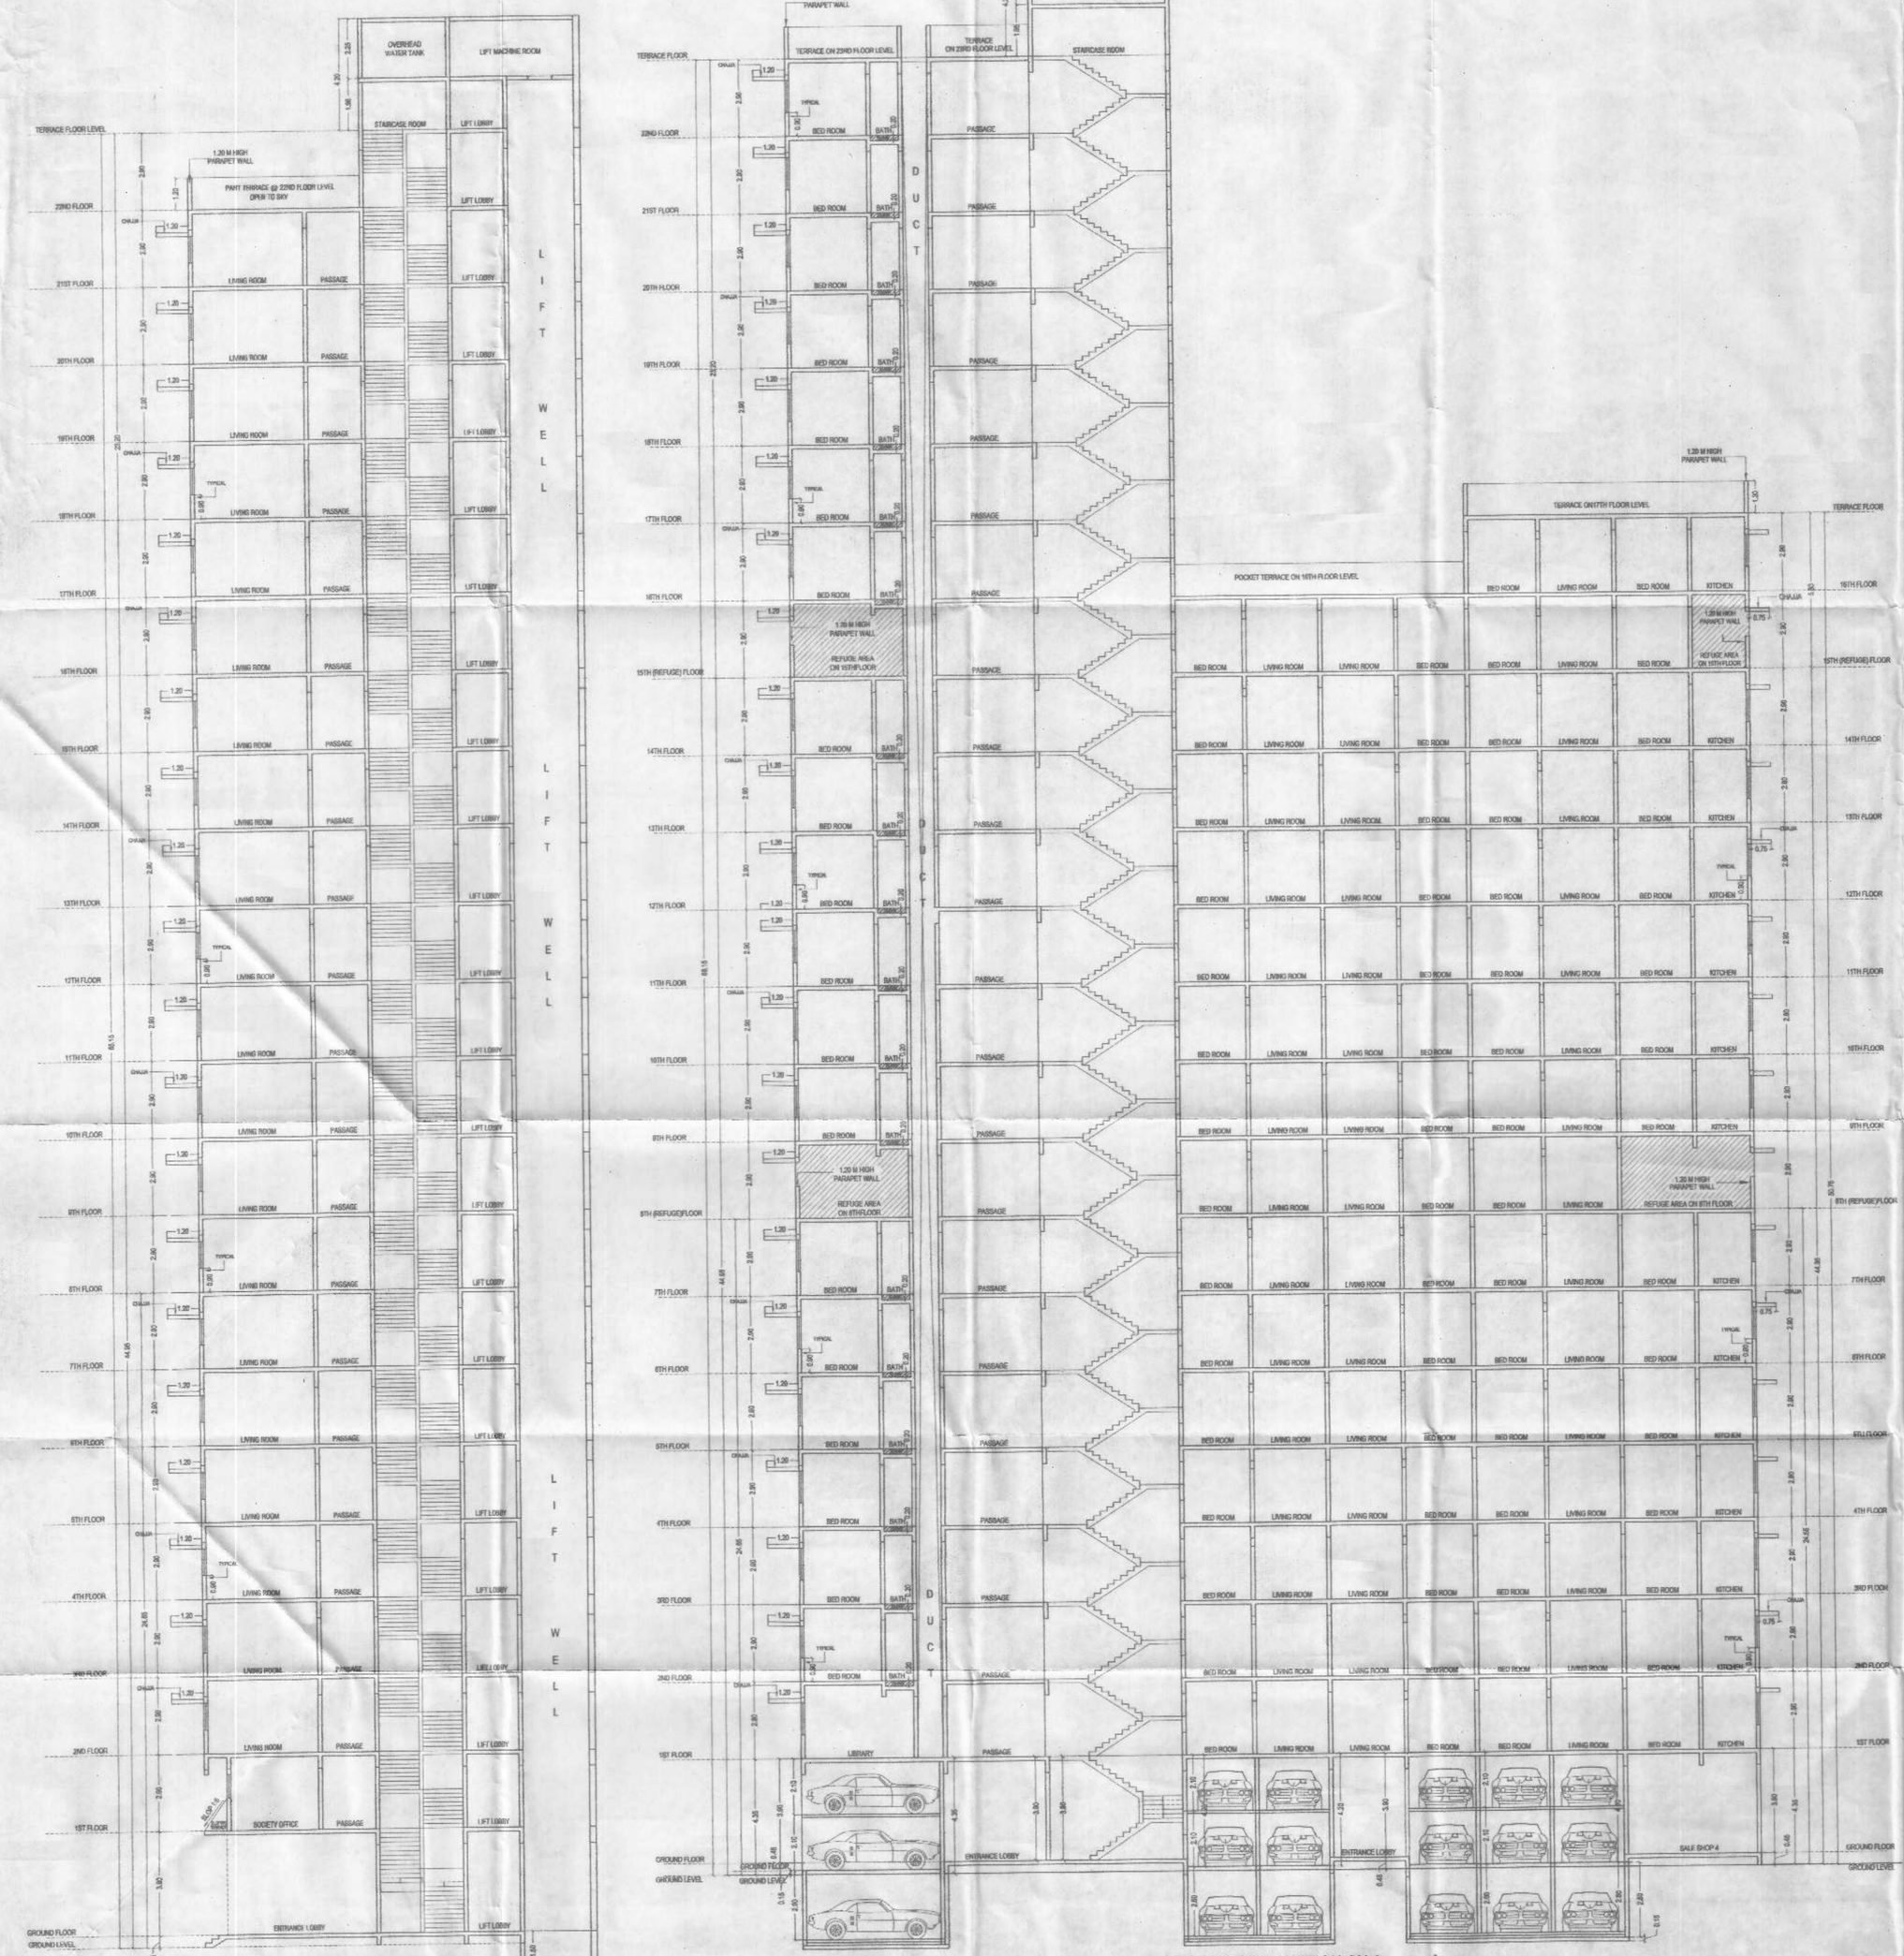

REHAB BUILDING SECTION ON B - - - B
SCALE 1:100

SALE & BUILDING SECTION ON A - - - -A
SCALE 1:100

FORM - II

CONTENT OF SHEET

* BUILDING SECTION ON A' - - - - A' & BUILDING SECTION ON B' - - - - B'

STAMP OF DATE OF RECEIPT OF PLANS

STAMP OF APPROVAL OF PLANS

REVISION	DATE	DESCRIPTION	SIGNATURE

CERTIFICATE OF AREA

CERTIFIED THAT I HAVE SURVEYED THE PLOT UNDER REFERENCE ON AND THAT THE DIMENSIONS OF SIDES, ETC. OF PLOT STATED ON THE PLAN ARE AS MEASURED ON SITE AND THE AREA SO WORKED OUT IS .....SQUAREMETERS AND TALLIES WITH THE AREA STATED IN THE DOCUMENT OF OWNERSHIP/TOWN PLANNING SCHEME RECORDS.

SIGNATURE OF LICENSED SURVEYOR/ARCHITECT/ ENGINEER/ STRUCTURAL ENGINEER/ SUPERVISOR

ARCHITECT DESCRIPTION OF PROPOSAL & PROPERTY

PROPOSED SLUM REHABILITAION SCHEME ON PLOT BEARING CTS NO. 231 A (PART), 234, 234(1 TO 14), 235, 235 (1 TO 6), 236, 236(1 TO 7), OF VILLAGE KANJUR, TALUKA KURLA, MSD (ES)
For SHREE GANPAT MALI SRA CHS

NAME & SIGN. OF OWNER

M/s ADHIKARI ENGINEERING PVT LTD
For Adhikari Engineering Private Limited
Authorised Signatory

श्री गणपत माळी एस आर ए सहकारी गृहनिर्माण संस्था मर्यादित

DRG.NO.	
DRN.BY	
CHK.BY	
SCALE	AS SHOWN
NORTH	N

S.S. ASSOCIATES
ARCHITECT AND INT. DESIGNER
202, ODYSSEY IT PARK, ROAD NO. 9
NEAR OLD PASSPORT OFFICE LANE
WAGLE ESTATE, THANE (W)