

CONTENTS OF SHEET

COMPOSITE BLDG NO. - 1 (WING - A, B & C)	SECTION :- D - D & SECTION :- E - E

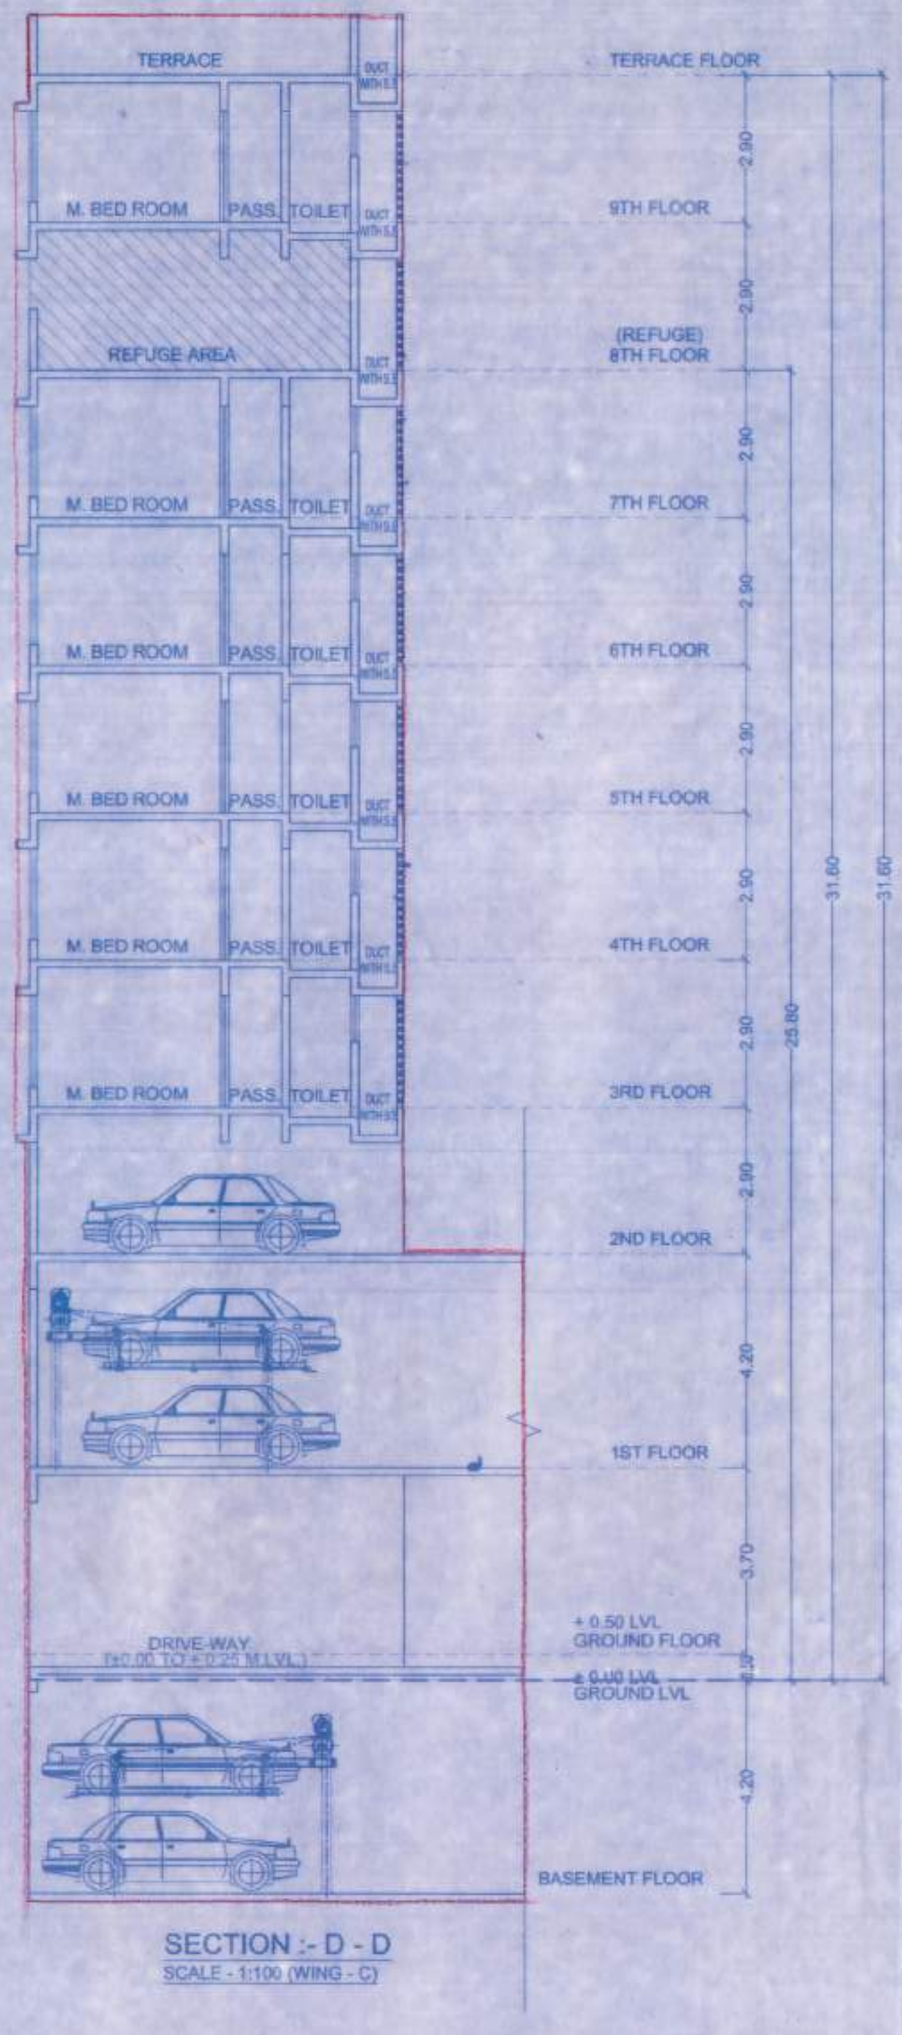

SECTION :- D - D
SCALE - 1:100 (WING - C)

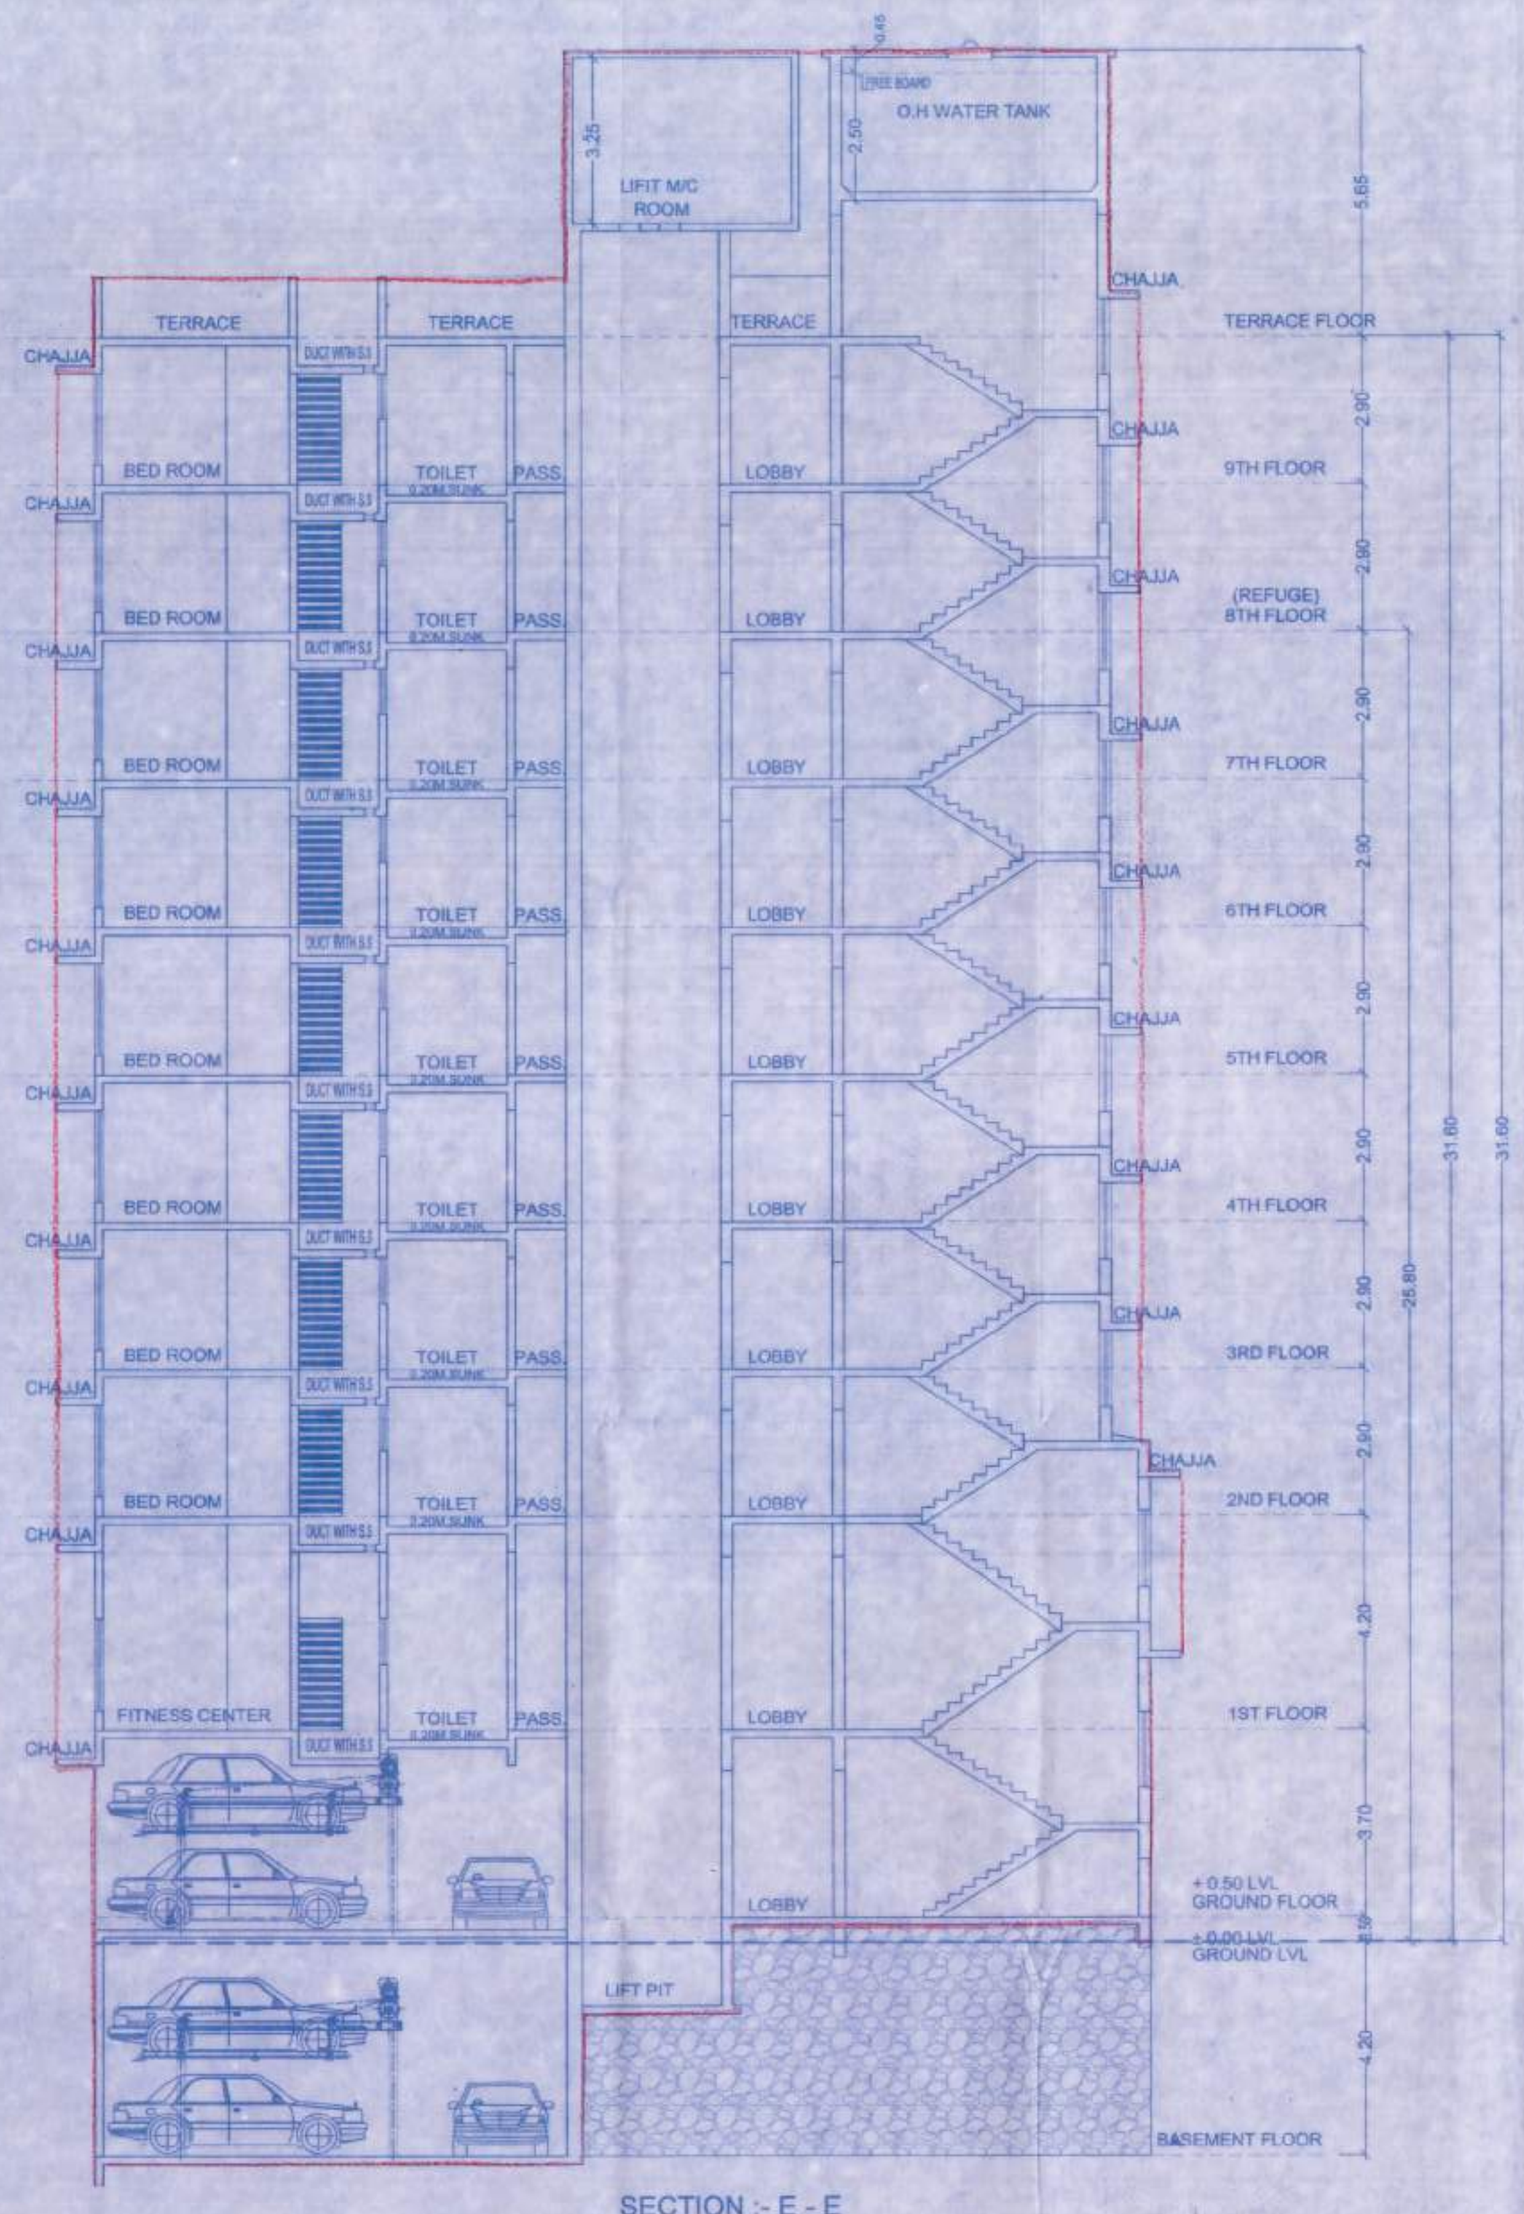

SECTION :- E - E
SCALE - 1:100 (WING - C)

PN/ST/CONT/No.35/AP/C-1
Dated 26/07/2019

Approved Subject to the condition
Mentioned in this office permission
Letter No. PN/ST/CONT/No.35/AP/C-1
Dt. 17 SEP 2020

Executive Engineer 17.09.2020
Slum Rehabilitation Authority

FORM II

DESCRIPTION OF PROPOSAL & PROPERTY

PROPOSED S.R SCHEME ON PLOT BEARING C.T.S. NO. 581A/3B/1(PT), & 581/A/3B/1/1TO 9 OF VILLAGE MALAD (EAST) , TALUKA - BORIVALI, M.S.D AT RANI SATI MARG, MALAD (EAST), MUMBAI

FOR "EKTA CHS (PROP.)"

NAME OF THE OWNER AND SIGNATURE

For Poonam Housecon Pvt. Ltd.

M/S. POONAM HOUSECON PVT. LTD.

Director

REVISION	DATE	SCALE	DRN BY	CHK BY
		1:100		SHEETAL

STAMP AND DATE OF APPROVAL OF PLANS

NAME & SIGNATURE OF ARCHITECTS

VISHWAS SATODIA
ARCHITECT * INTERIOR DESIGNER * VALUER
01/A WING, UPPER GROUND FLOOR, SHAH ARCADE-II,
RANI SATI MARG, MALAD (E), MUMBAI -400 097
TELE. : 2881 2480, 2881 1705