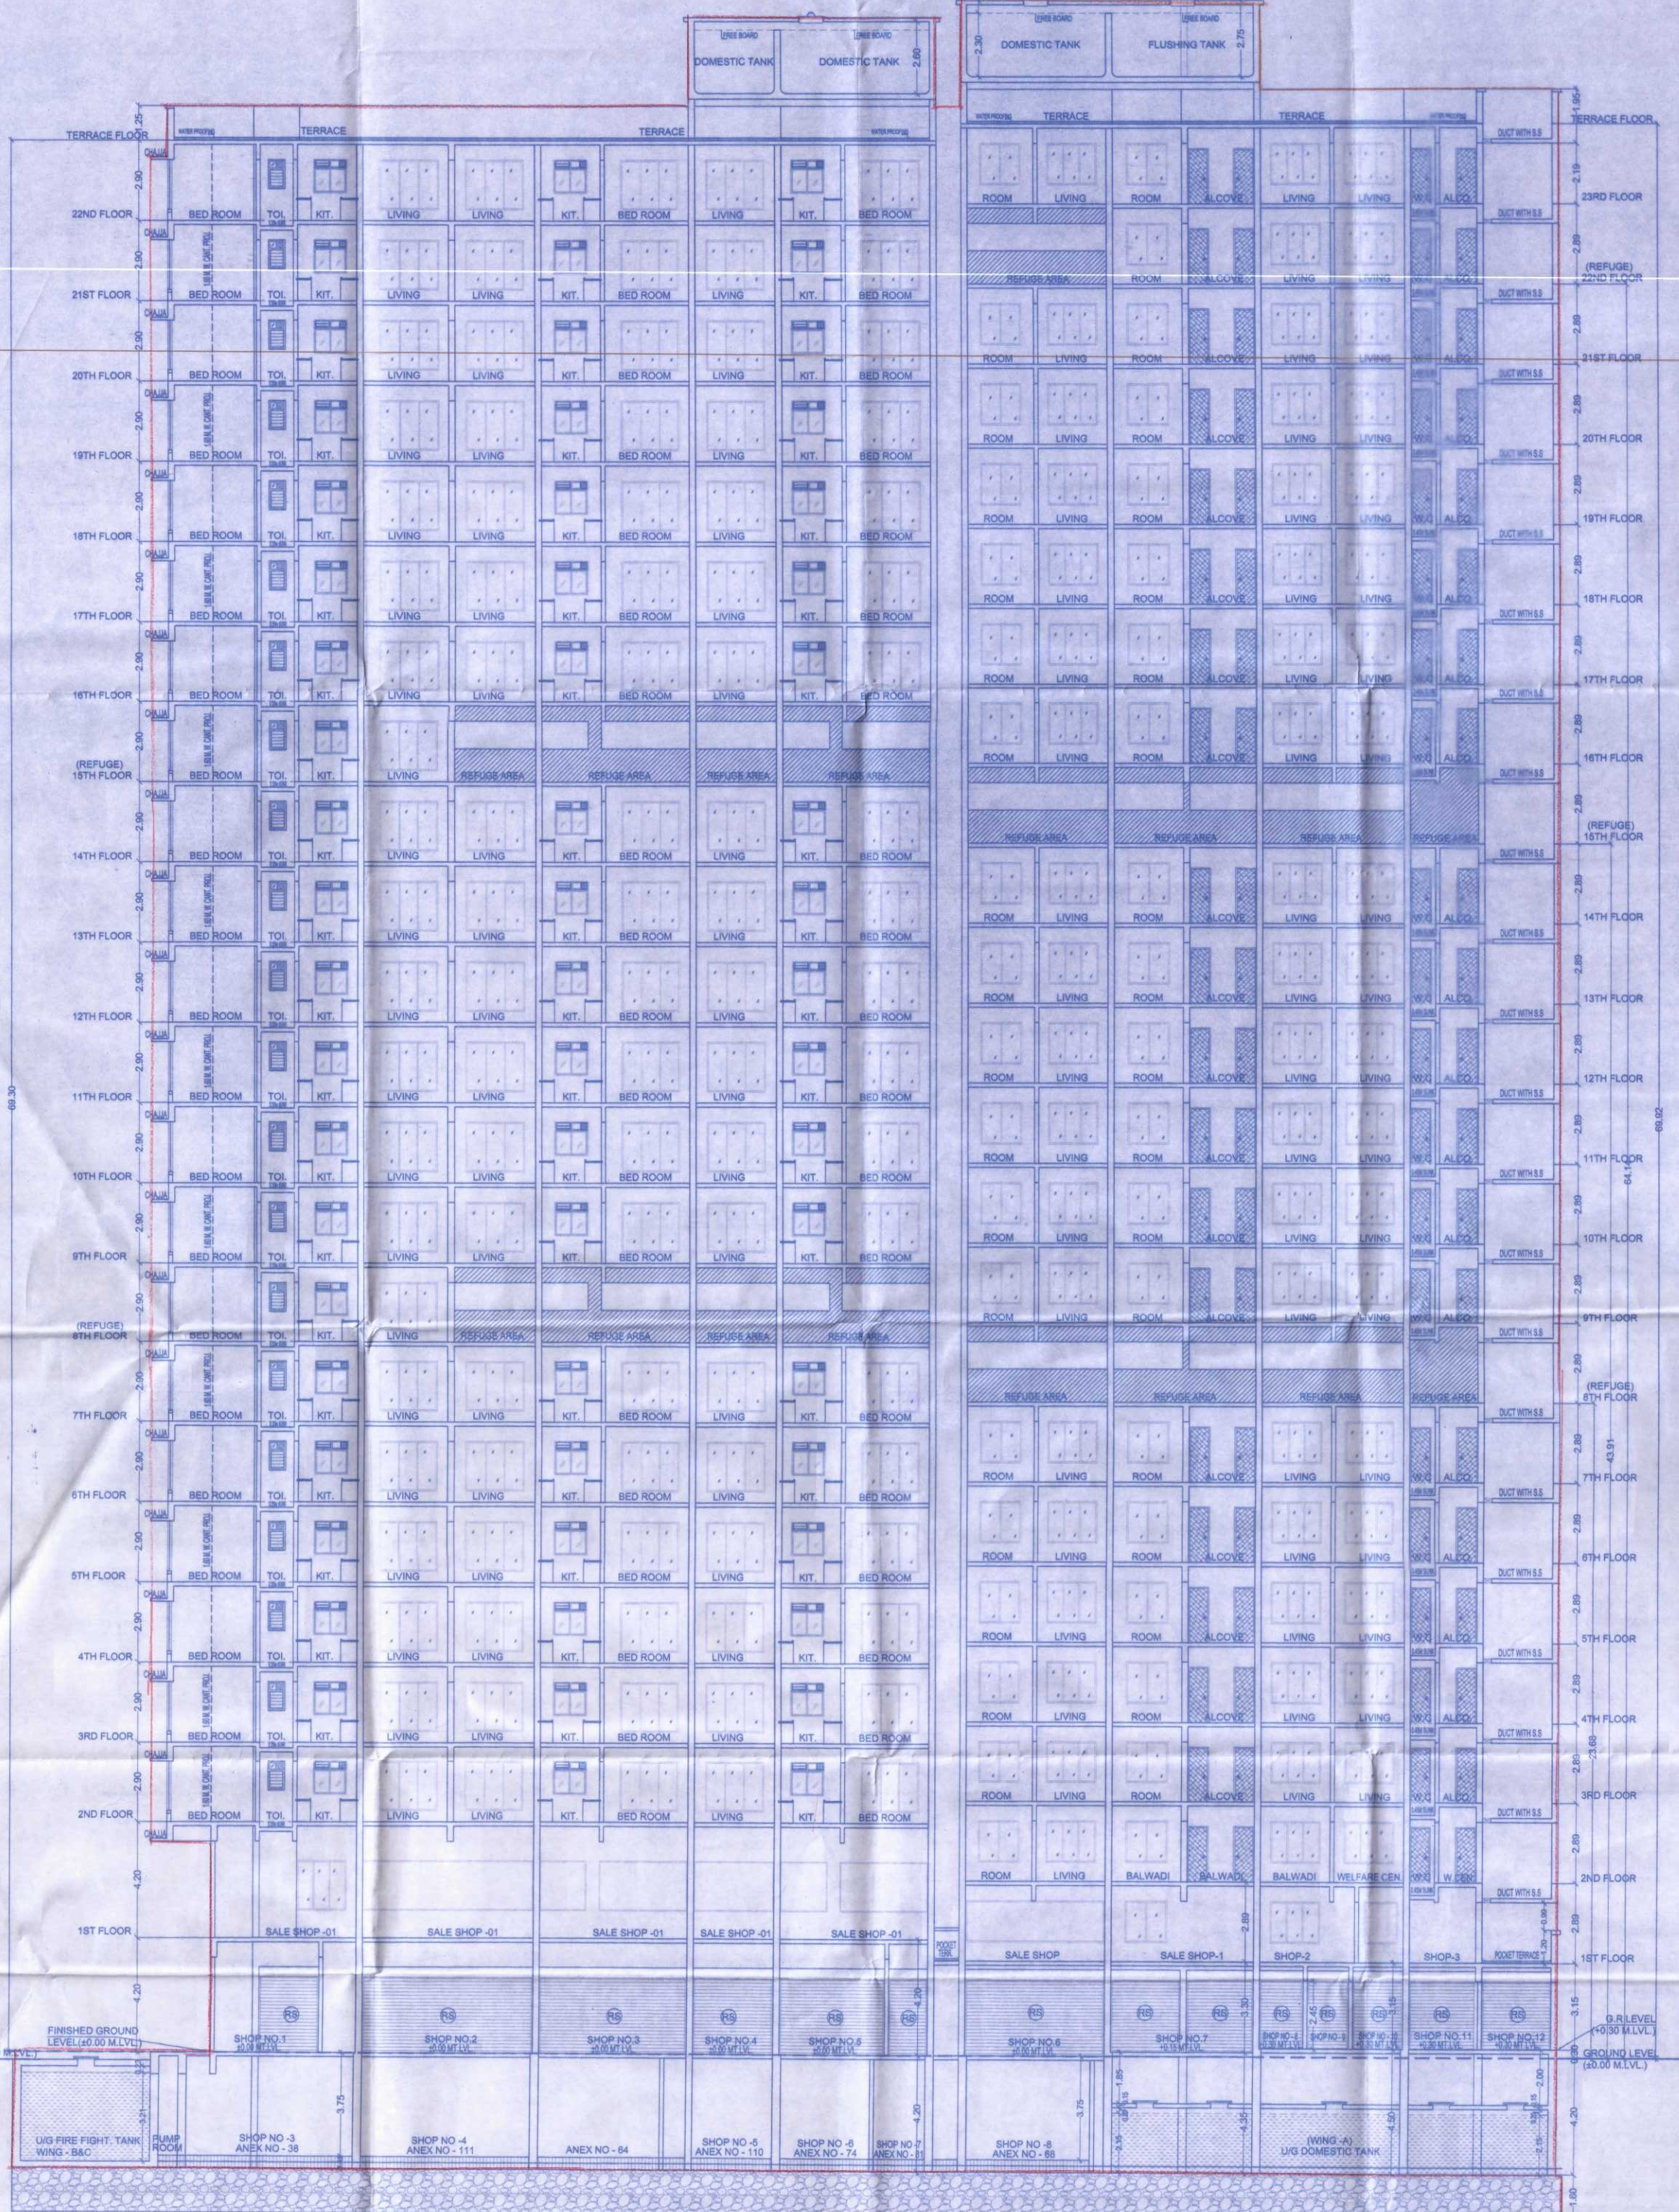

SECTION :- A - A
SCALE - 1:100 (WING - B & A)

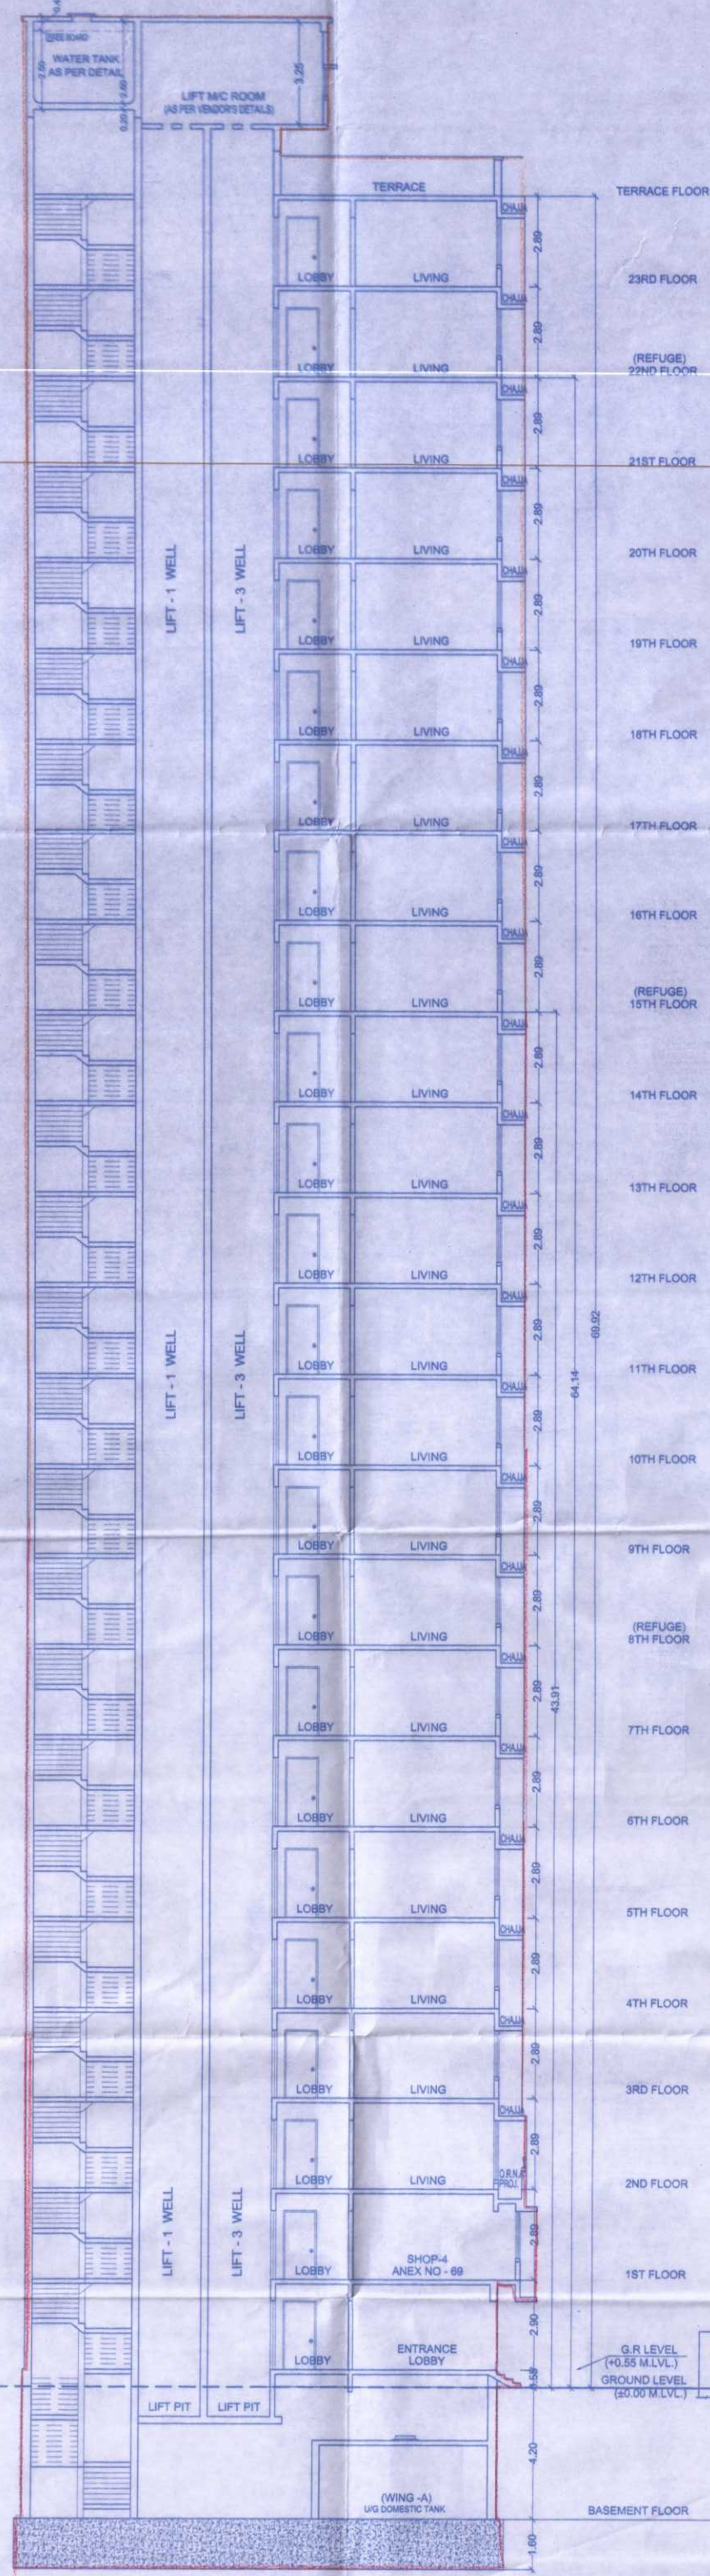

SECTION :- F - F
SCALE - 1:100 (WING - A)

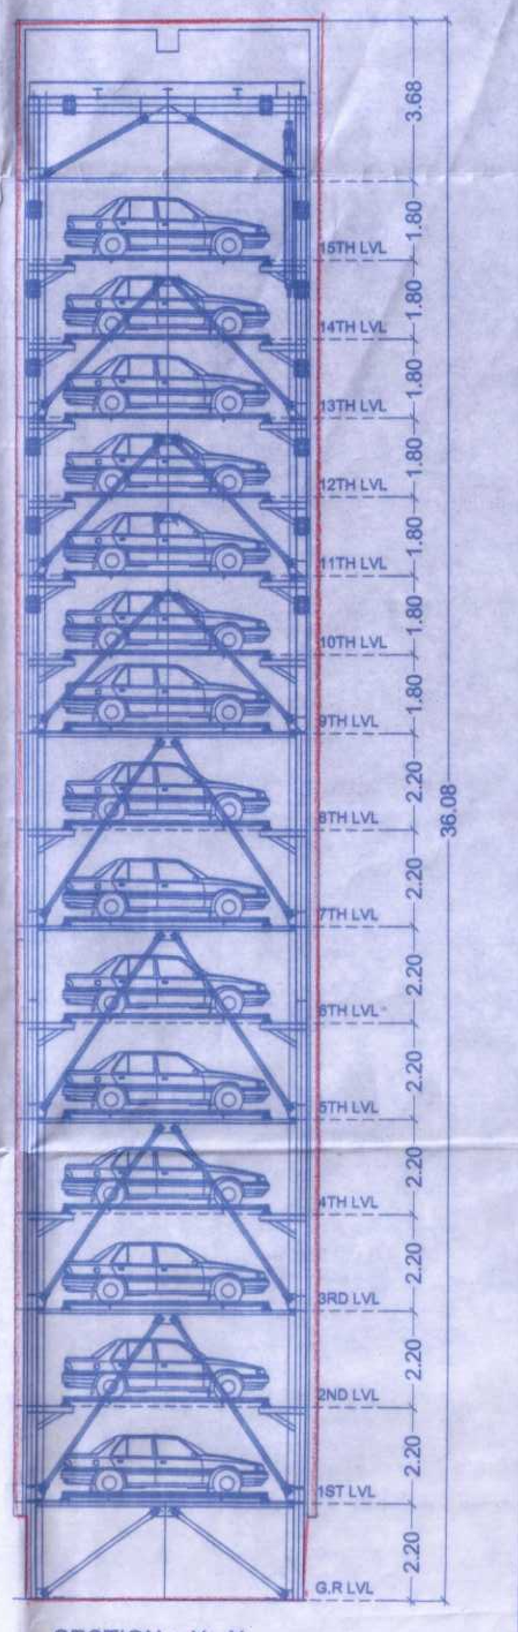

SECTION :- X - X
SCALE - 1:100

12/15

CONTENTS OF SHEET

COMPOSITE BLDG NO. : 1 (WING - A, B & C)	SECTION :- A - A & X - X

FORM II

DESCRIPTION OF PROPOSAL & PROPERTY

PROPOSED S.R SCHEME ON PLOT BEARING C.T.S. NO. 581A/3B/1(PT), & 581/A/3B/1/1TO 9 OF VILLAGE MALAD (EAST), TALUKA - BORIVALI, M.S.D AT RANI SATI MARG, MALAD (EAST), MUMBAI

FOR "EKTA CHS (PROP.)"

NAME OF THE OWNER AND SIGNATURE

M/S. POONAM HOUSECON PVT. LTD.

REVISION	DATE	SCALE	DRN BY	CHK BY
		1:100		SHEETAL

STAMP AND DATE OF APPROVAL OF PLANS

This cancels Approval to the Previous Plans sanctioned under no. P-N/STGOVT/0035/20150310/AP

Dated 17/09/2020

Approved Subject to the condition Mentioned in this office permission Letter no. P-N/STGOVT/0035/20150310/AP

Dt. 18 AUG 2021

18.08

Executive Engineer
Slum Rehabilitation Authority

NAME & SIGNATURE OF ARCHITECTS

VISHWAS SATODIA
ARCHITECT * INTERIOR DESIGNER * VALUER
1102 / B - WING , 11TH FLOOR , SHAH ARCADE - II,
RANI SATI MARG, MALAD (E), MUMBAI - 400 097
TEL / FAX - 7715951475