CONTENTS OF SHEET

COMPOSITE BLDG NO. : 1 (WING - A , B & C)	SECTION :- B - B & SECTION :- C - C

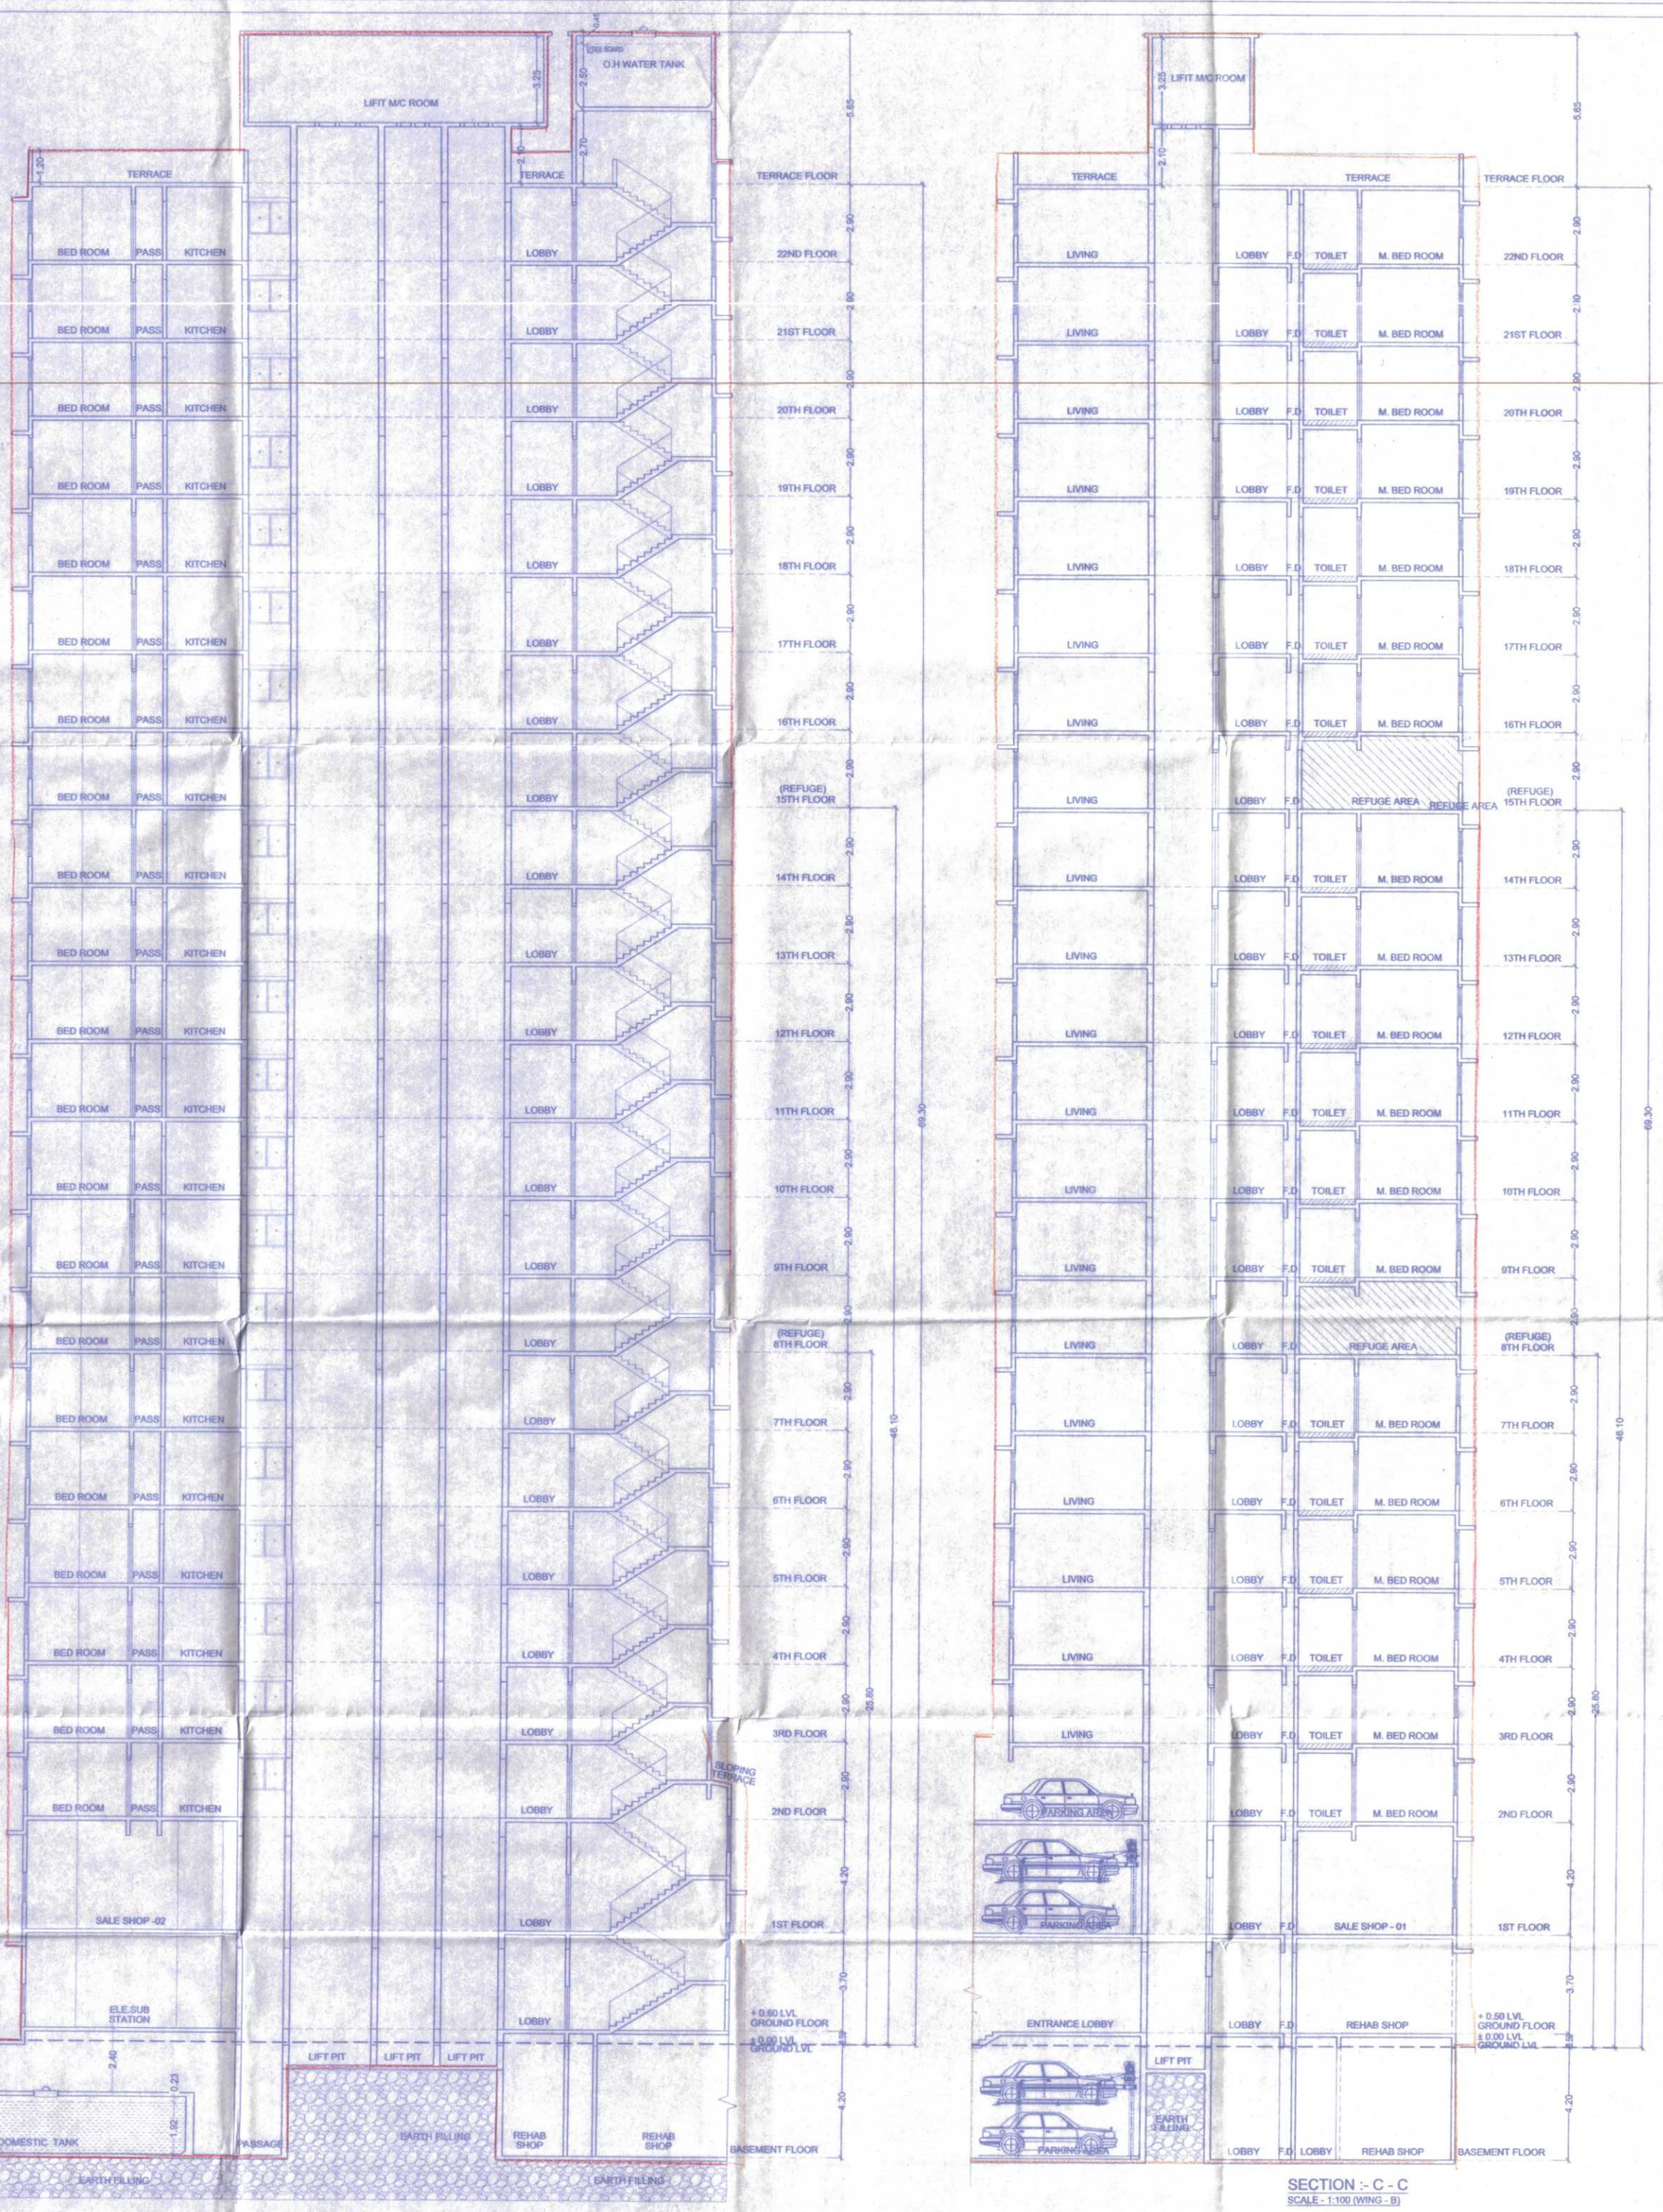

SECTION :- B - B
SCALE - 1:100 (WING - B)

SECTION :- C - C
SCALE - 1:100 (WING - B)

This cancels Approval to the Previous Plans endorsed under no. P-N/ST/GM/T/0035/2019/0310/AP Dated 17/09/2020

Approved Subject to the condition Mentioned in our above mention Letter no. P-N/ST/GM/T/0035/2019/0310/AP Dt. 18 AUG 2020

Executive Engineer
Slum Rehabilitation Authority

FORM II

DESCRIPTION OF PROPOSAL & PROPERTY

PROPOSED S.R SCHEME ON PLOT BEARING C.T.S. NO. 581A/3B/1(PT), & 581/A/3B/1/1TO 9 OF VILLAGE MALAD (EAST) , TALUKA - BORIVALI, M.S.D AT. RANI SATI MARG, MALAD (EAST), MUMBAI

FOR "EKTA CHS (PROP.)"

NAME OF THE OWNER AND SIGNATURE

M/S. POONAM HOUSECON PVT. LTD.

REVISION	DATE	SCALE	DRN BY	CHK BY
		1:100		SHEETAL

STAMP AND DATE OF APPROVAL OF PLANS

NAME & SIGNATURE OF ARCHITECTS

VISHWAS SATODIA
ARCHITECT * INTERIOR DESIGNER * VALUER
1102 / B - WING , 11TH FLOOR , SHAH ARCADE - II,
RANI SATI MARG, MALAD (E), MUMBAI - 400 097
TEL / FAX - 7715951475