CONTENTS OF SHEET

COMPOSITE BLDG NO. : 1 (WING - A, B & C)	SECTION :- D - D & SECTION :- E - E

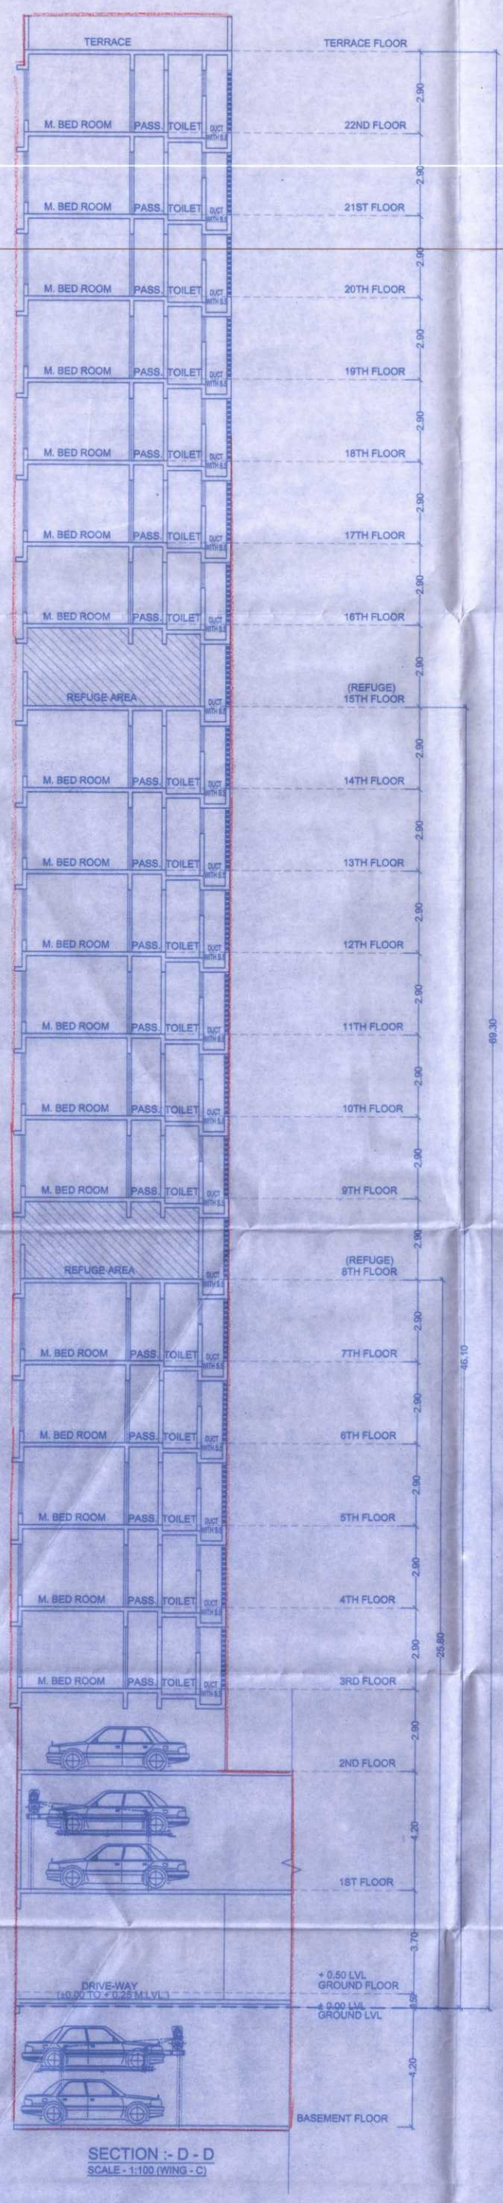

SECTION :- D - D
SCALE - 1:100 (WING - C)

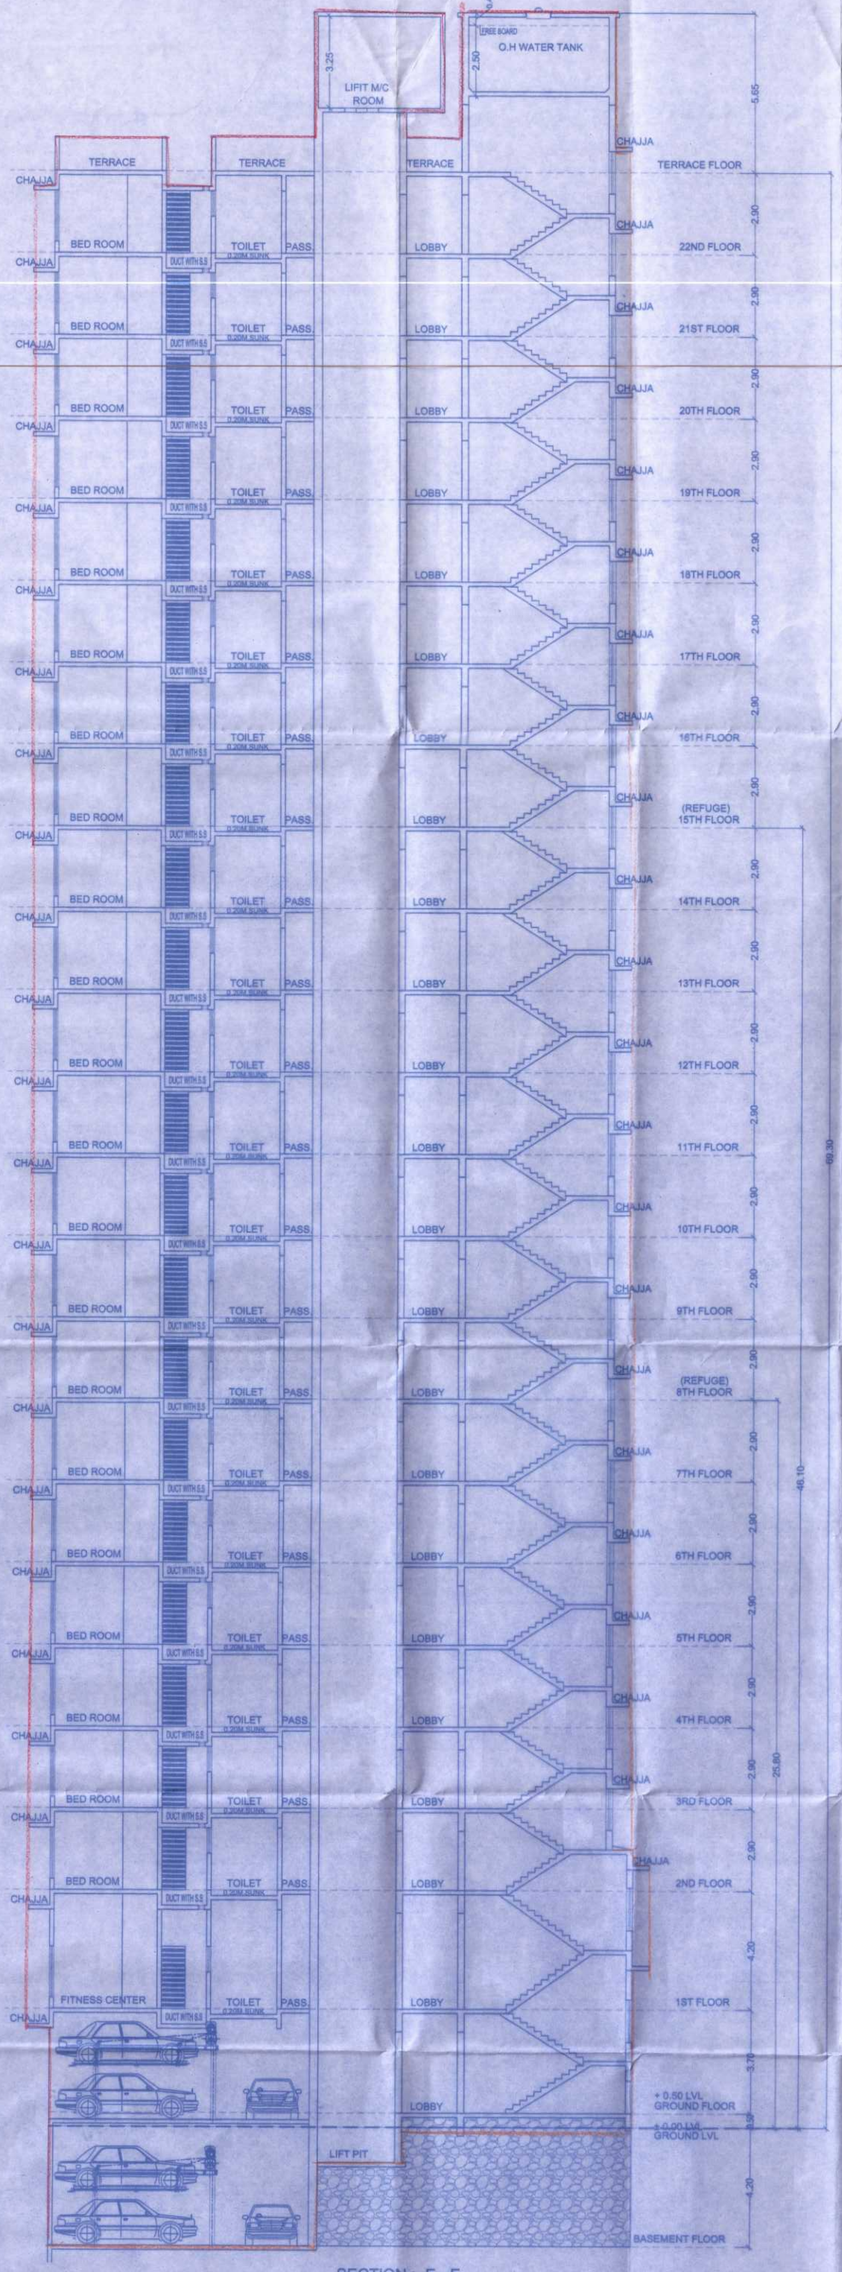

SECTION :- E - E
SCALE - 1:100 (WING - C)

This cancels Approval to the Previous Plans sanctioned under no. CHE/ST/0057/0535/2019030/16/AP Dated 17/09/2020

Approved Subject to the condition Mentioned in the Commencement Letter No. CHE/ST/0057/0535/2019030/16/AP Dt. 18 AUG 2021

Executive Engineer
Slum Rehabilitation Authority

FORM II

DESCRIPTION OF PROPOSAL & PROPERTY

PROPOSED S.R SCHEME ON PLOT BEARING C.T.S. NO. 561A/3B/1(PT), & 561/A/3B/1/1TO 9 OF VILLAGE MALAD (EAST) , TALUKA - BORIVALI, M.S.D AT RANI SATI MARG, MALAD (EAST), MUMBAI

FOR "EKTA CHS (PROP.)"

NAME OF THE OWNER AND SIGNATURE

M/S. POONAM HOUSECON PVT. LTD.

REVISION	DATE	SCALE	DRN BY	CHK BY
		1:100		SHEETAL

STAMP AND DATE OF APPROVAL OF PLANS

NAME & SIGNATURE OF ARCHITECTS

VISHWAS SATODIA
ARCHITECT * INTERIOR DESIGNER * VALUER
1102 / B - WING , 11TH FLOOR , SHAH ARCADE - II,
RANI SATI MARG, MALAD (E), MUMBAI - 400 097
TEL / FAX - 7715951475