SHEET NO. 15

CONTENTS OF SHEET
SECTION 'A'-'A'
& SECTION 'B'-'B'


STAMP OF DATE OF RECEIPT OF PLANS

This cancels Approval to the previous Plans Sanctioned under no.


Approved Subject to the condition Mentioned in the office correspondence Letter no. SRA/ENG/ DDTP/S/DUT/015/ Dt. 4 OCT 2023 - 2018/13/C/108

Executive Engineer
Slum Rehabilitation Authority

STAMP OF DATE OF APPROVAL OF PLANS

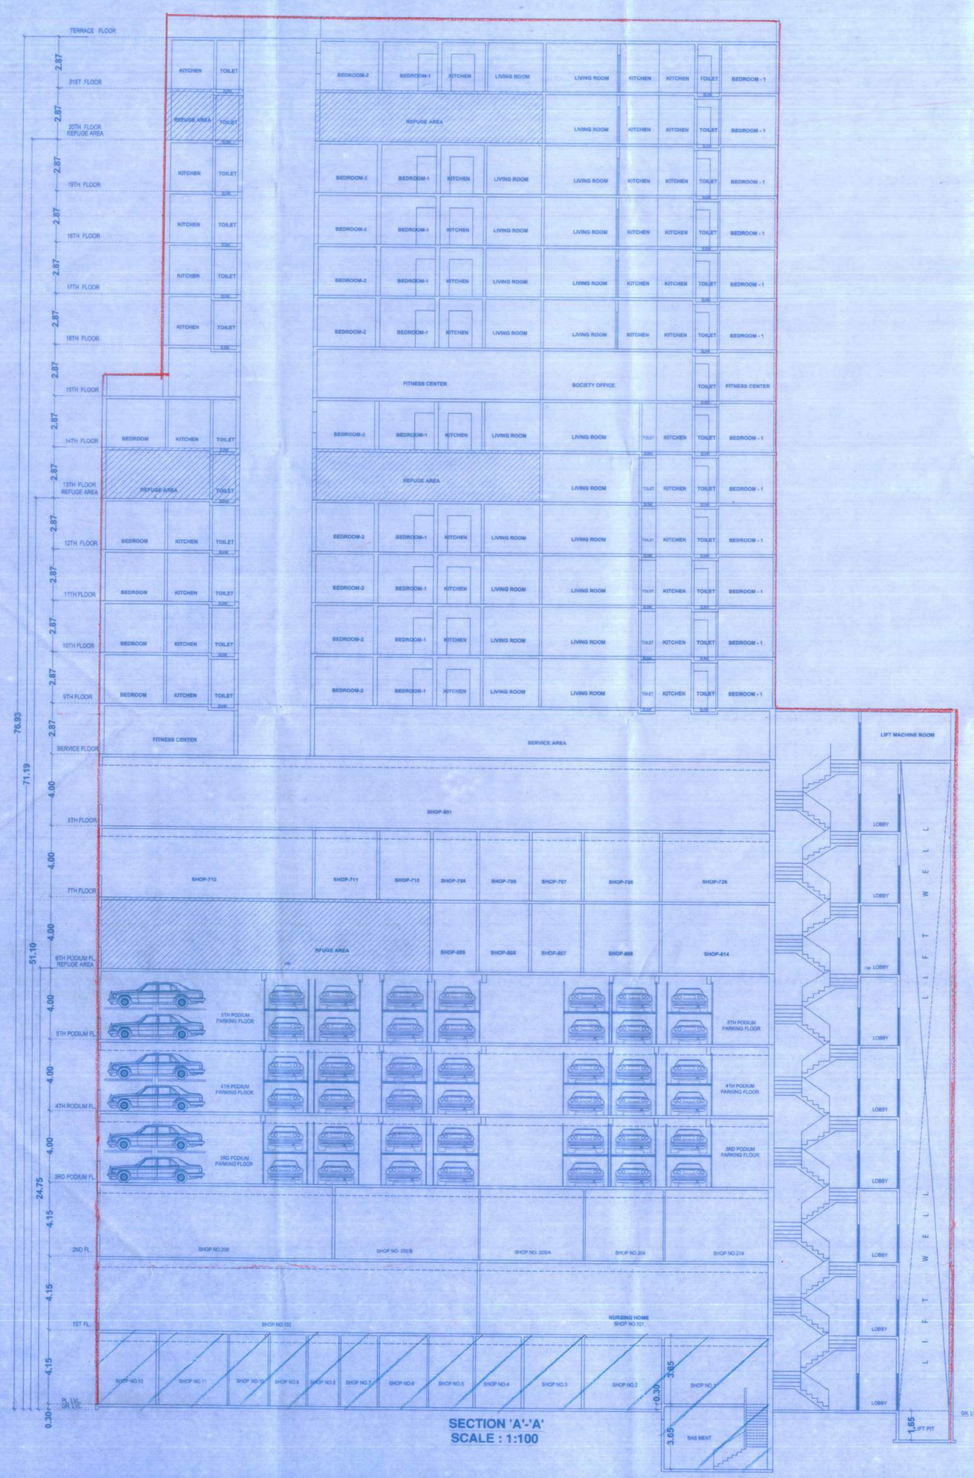

SECTION 'A'-'A'
SCALE : 1:100

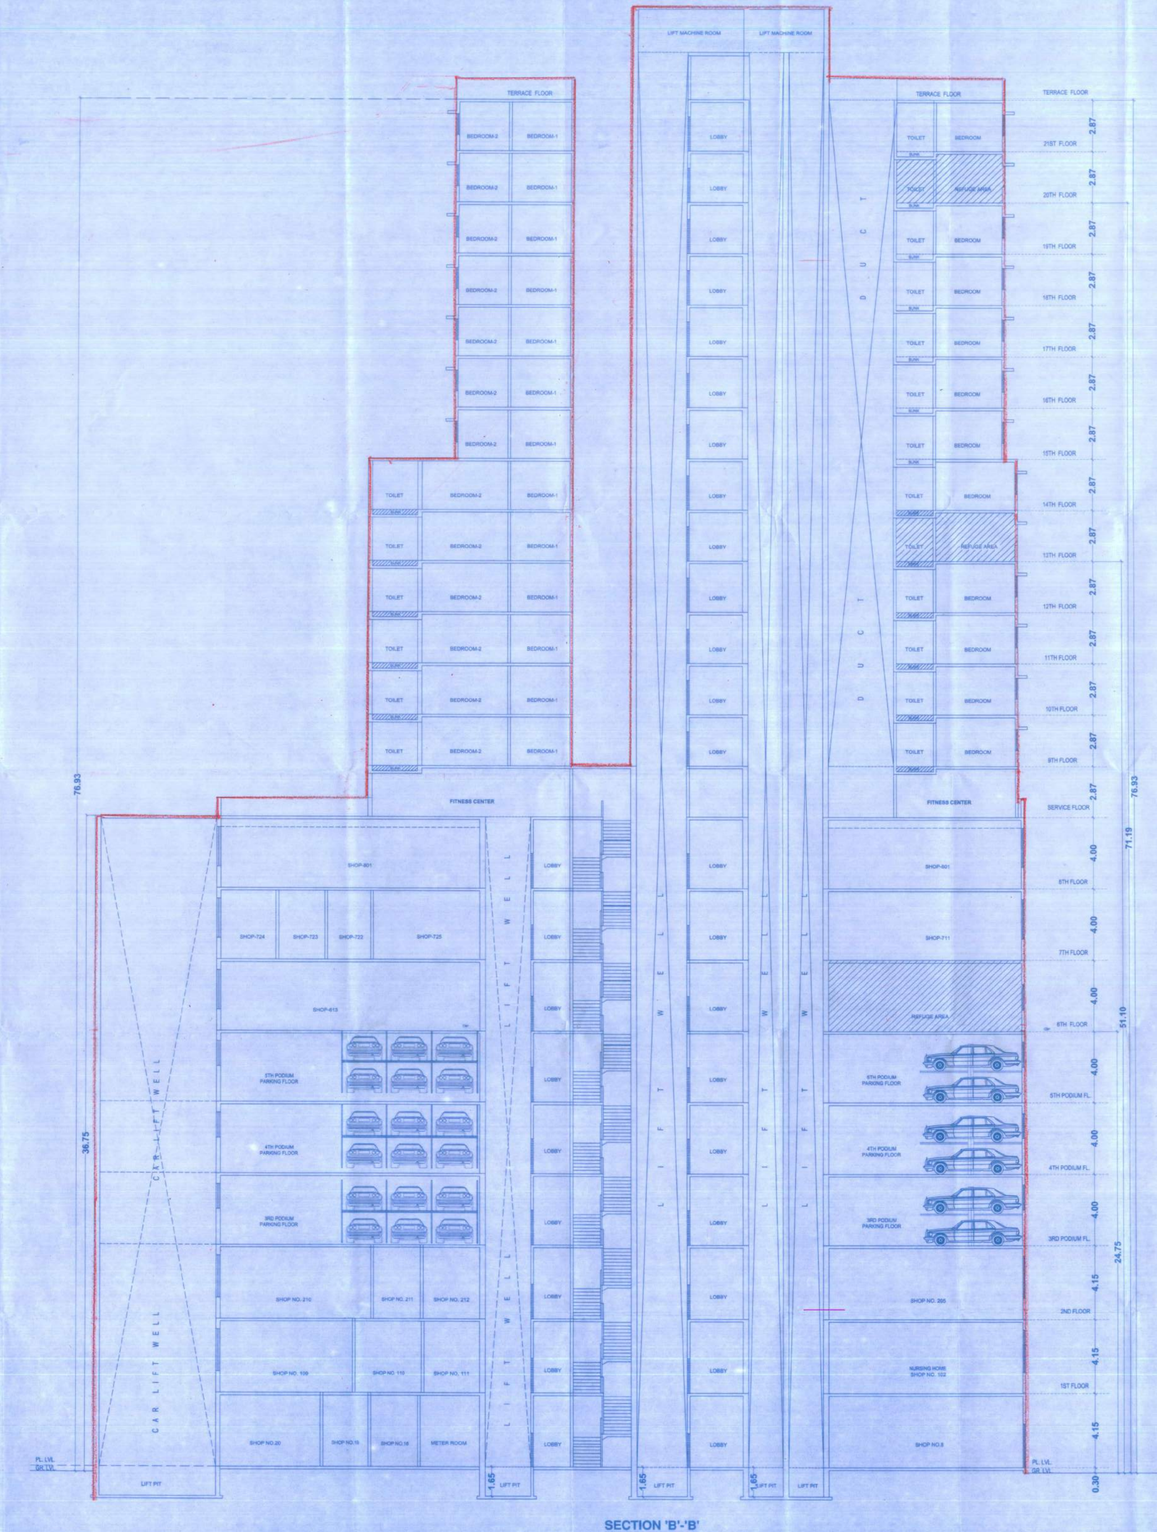

SECTION 'B'-'B'
SCALE : 1:100

For SUDHANSHU INFRASTRUCTURE PVT. LTD.

Director

NAME OF DEVELOPER
SUDHANSHU INFRASTRUCTURE PVT.LTD.

DESCRIPTION OF PROPOSAL AND PROPERTY
PROPOSED, C.T.S. NO. 613, 613/1 TO 36 OF VILLAGE KANJUR BHANDUP (W), L.B.S. MARG, OPP. KAKA PETROL PUMP, MUMBAI 400 078.

PROJ.NO.	DRN.BY	DATE
	A.A.PARAB	30 / 09 / 2023
DRG.NO.	CHKE.D. BY	SCALE
	VINI DESAI	

NAME & ADDRESS OF ARCHITECT:

PRABHAKAR SATAM & ASSOCIATES
ARCHITECTS & ENGINEERS

SHOP NO. 3, KALINE APARTMENT, SANE GURUJI NAGER K.K.F.ROAD, MULUND (EAST), MUMBAI- 400 081, INDIA.
PHONE : 21632195, EMAIL : prabhasatam@gmail.com
SHRI. P. A. SATAM - (M) 9820103885