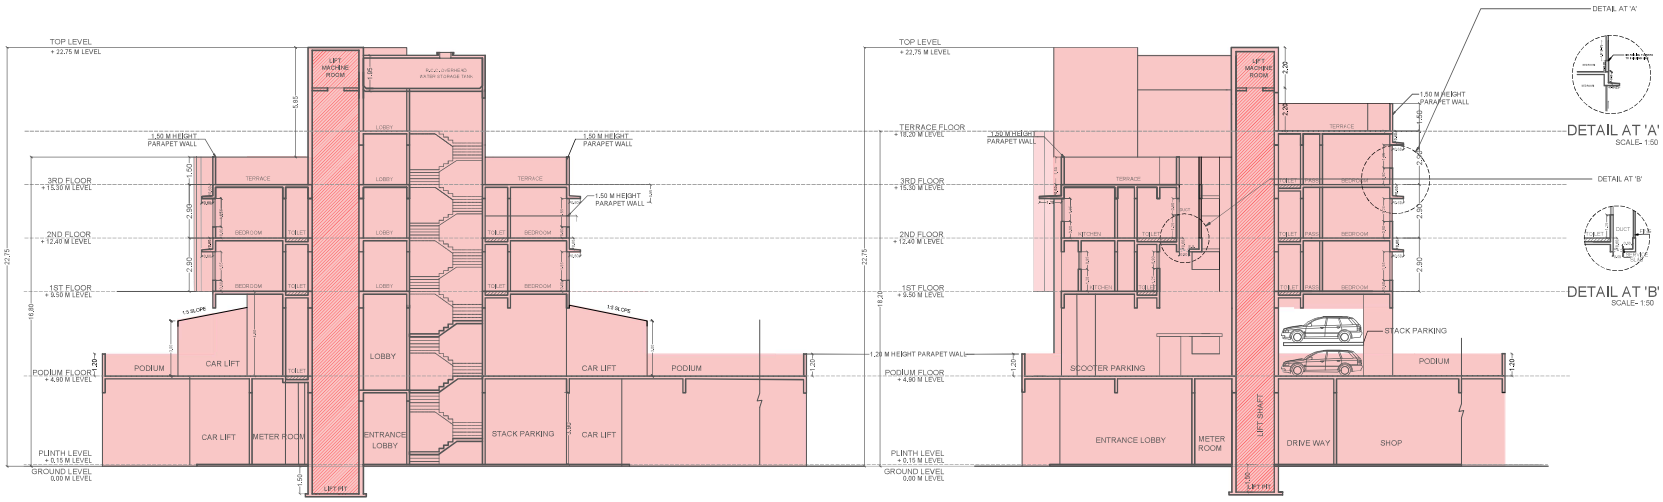


PLANS FOR CONSIDERATION OF WORKS

Notes	INVARMANT SACHAN/RAO BORE Ex Eng. (E.P.) W.S.-cil 'R' Ward
Notes	Swapnil Bhagwat Patil 2023.02.10 15:13:40 +05'30' A.E. (E.P.) 'R/C' Ward
Notes	[illegible] A.E. (E.P.)

PROFORMA - B

CONTENTS OF SHEET

1. [illegible]
2. SECTION PLANE
3. [illegible] SECTION PLANE, STACK PARKING DIAGRAM AND CALCULATION, TERRACE FLOOR PLAN
4. [illegible]
5. [illegible]

DESCRIPTION OF PROPOSAL AND PROPERTY

Proposed Joint Redevelopment of Society known as Kusturgarh Mahanti CHSL on Plot No.19 and Society Known as Shivgarh Gandaripa CHSL on Plot No.19, located at old FP No.224 and New FP No.375 of TPS III at Borivali Kusturpark Shimpoli road, Borivali (W), Mumbai-92.

NOTES

NORTH

NAME OF OWNER

Shri
NeelKanth Developers and Builders
304, First Floor, Neelkar Atlantic Vault Nagar
Road No. 3
Borivali (East), Mumbai-400066.

DIGITAL SIGNATURE

DRG.NO.	SCALE	DATE	DRN.BY.	CHKD.BY.
	AS STATED	09/01/2023		PRATIK B.

NAME AND ADD. OF ARCHITECT

PRATIK RAJESH BHAVE

DIGITAL SIGNATURE