
CONTENTS OF SHEET

SECTION A-A

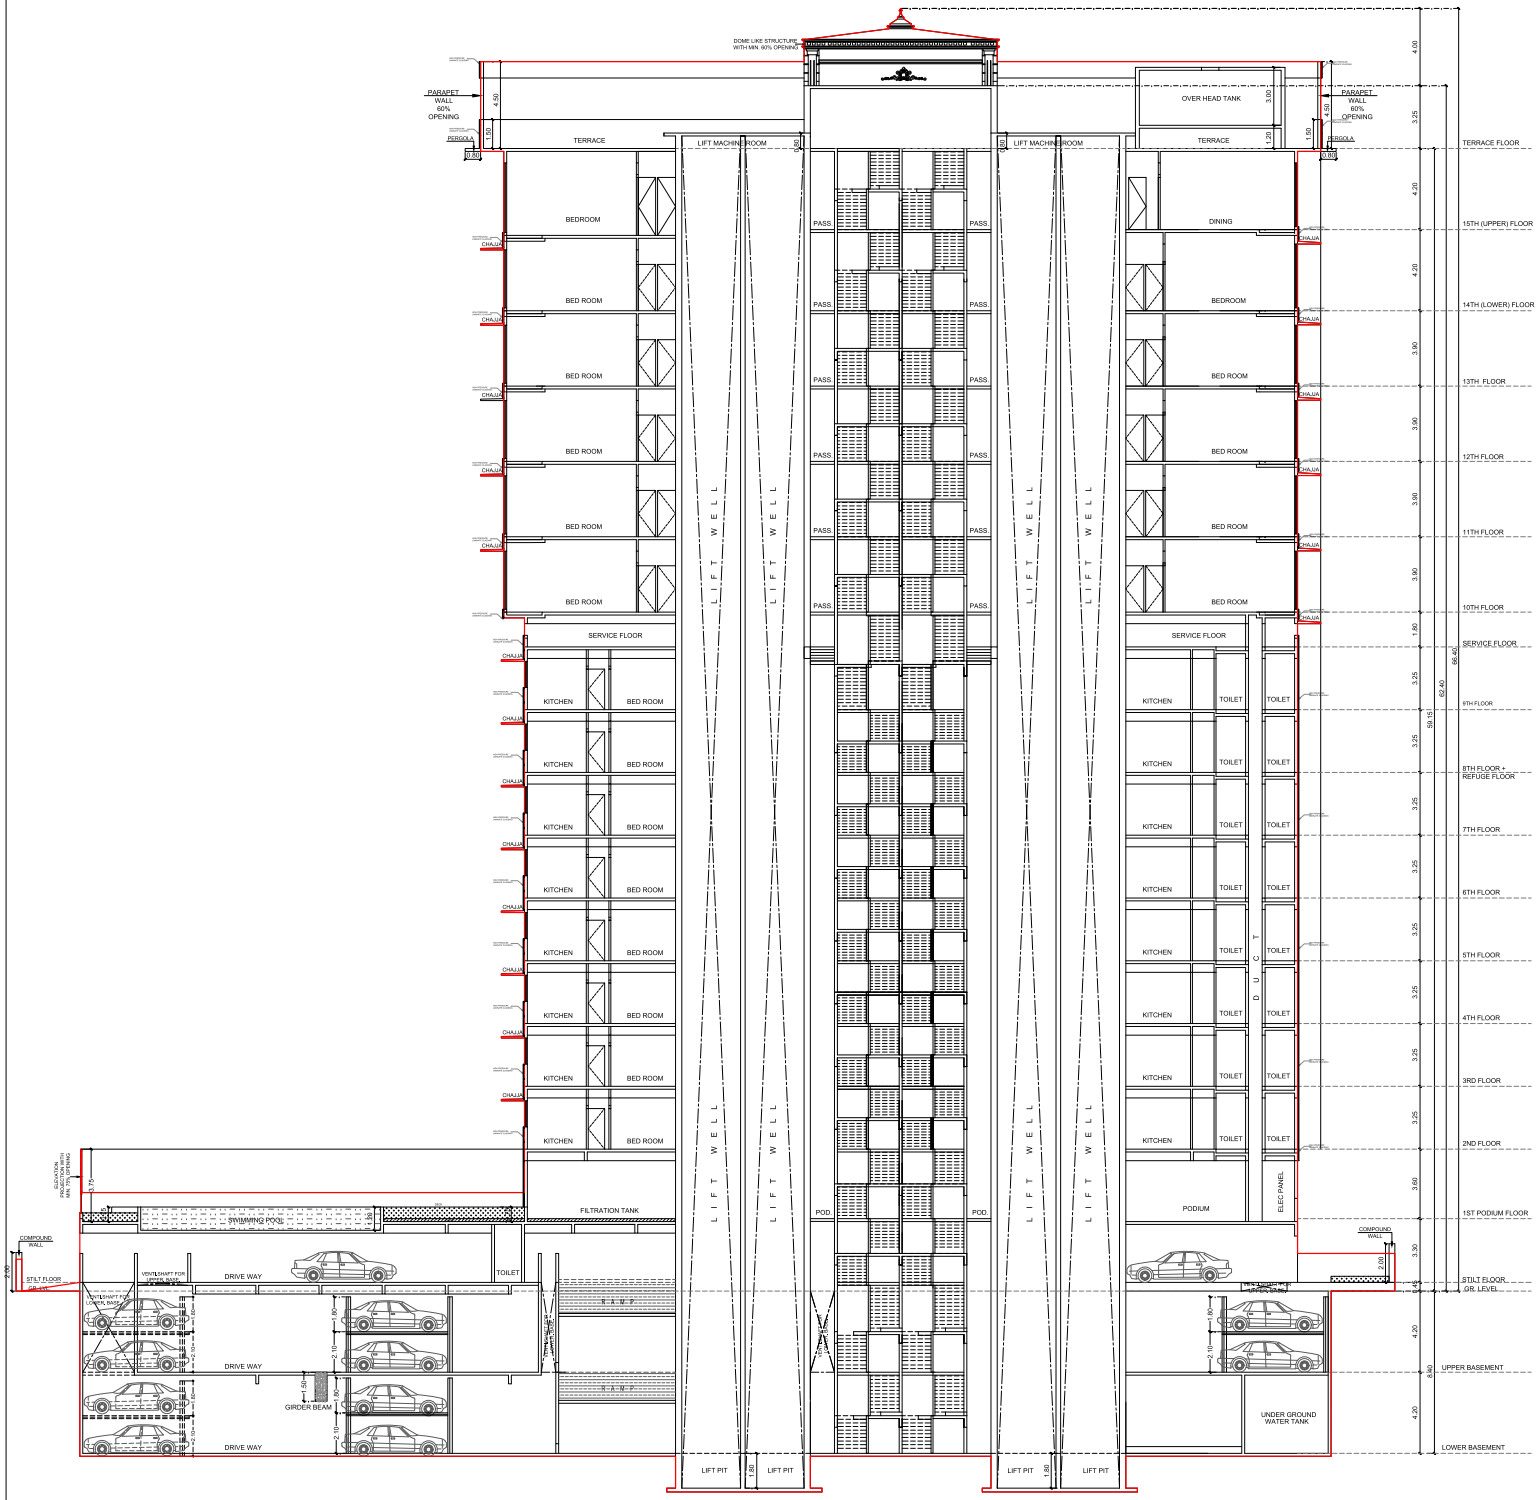

SECTION A-A

SCALE 1:100

INDEX

PROPOSED WORK

R.G

1) THIS IS DIGITALLY SIGNED & ISSUED
2) THIS CANCELS APPROVAL TO THE PREVIOUS PLANS SANCTIONED UNDER AUTO DCR FILE NO. P-5816/2020/(411 And Other)/H/W Ward/BANDRA-G/337/New DATED : 01/03/2021
3) APPROVAL SUBJECT TO CONDITIONS MENTIONED IN THIS OFFICE LETTER UNDER AUTO DCR FILE NO. P-5816/2020/(411 And Other)/H/W Ward/BANDRA-G/337/New DATED: 13.08.2021

SUSHIL KUMAR RAVIND RA SAGARE — S.E.(B.P.) H/WS

Sawant Ramchandra Sampatrao — A.E.(B.P.)H/W WARD

Vijay Shankarrao Tawde — E.E.(B.P.)H WARD

DESCRIPTION OF PROPOSAL & PROPERTY:

PROPOSED REDEVELOPMENT OF RESIDENTIAL BUILDING ON PLOT BEARING CTS NO. 411/A , 411/B & 419 OF VILLAGE BANDRA -G, AT JUNCTION OF NORTH AVENUE ROAD, SAROJINI ROAD & 15TH ROAD SANTACRUZ (W), MUMBAI.

NAME OF OWNER, ADDRESS & SIGNATURE :-

Mr. KALPESH PATEL PARTNER OF M/S. SEASONS AVENUES PROPERTIES C.A TO OWNER TRIMURTI CO.OP.HSG.SOC.LTD.

701, Seasons Avenue, Linking Road Near Ramkrishna Nath, Khar (West) Mumbai-52

KALPESH AMBALAL PATEL

DRAWING No.	SCALE	JOB NO.	DATE	DRAWN BY	CHECK BY
	AS SHOWN		10/08/2021		

L.S. / ARCHITECTS' NAME, ADDRESS & SIGNATURE

CASA ARC

Architects Engineers Project Management Consultants Interior Designers
1st Floor, Aditya Kutir, 4th Road, Khar (West), Mumbai. 400 052

Sheru Abbas Raza

SIGNATURE OF ARCHITECT

ALL DIMENSION IN METERS.