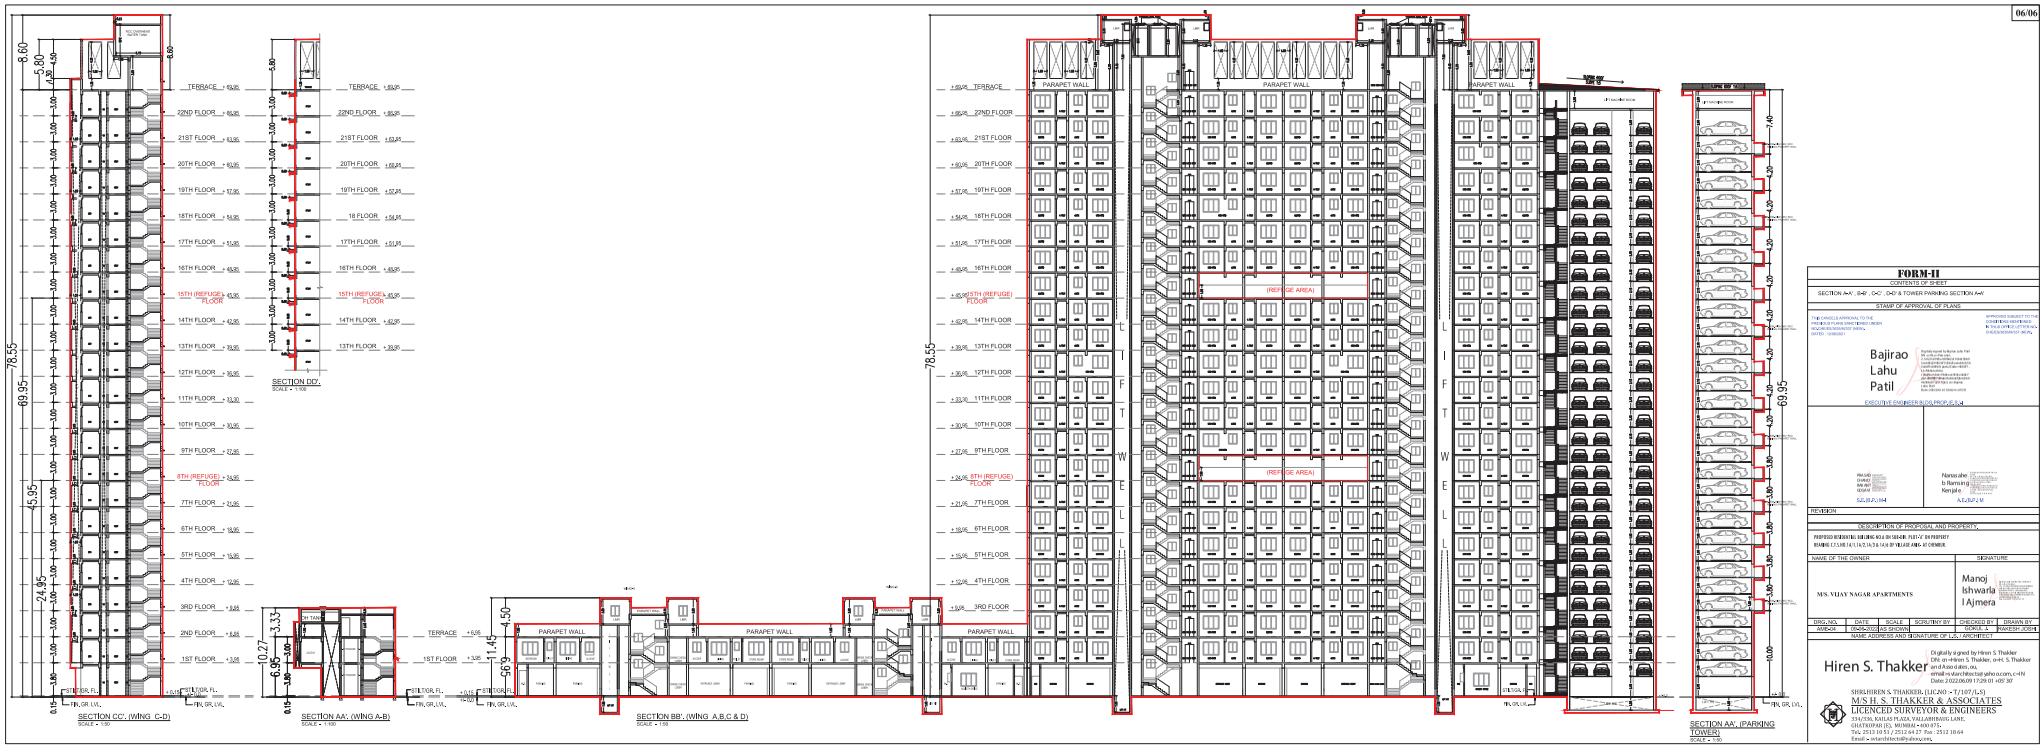


FORM-II

CONTENTS OF SHEET

SECTION A-A', B-B', C-C', D-D' & TOWER PARKING SECTION A-A'

STAMP OF APPROVAL OF PLANS

Bajirao Lahu Patil

EXECUTIVE ENGINEER (B.P.) PROP. S.S.K.

S/L/B/Z/1184

Nanasaheb Ramsing Kenjale

A/E/B/Z/-/-

REVISION

DESCRIPTION OF PROPOSAL AND PROPERTY:

PROPOSED RESIDENTIAL BUILDING NO.A ON BHAGH. PLOT NO.7 BY PROPERTY BEARING C.T.S.NO.1/A/1/A/2,1/A/3,1/A/4,1/A/5 BY VILLAGE AMBI. AT CHEMBUR.

NAME OF THE OWNER	SIGNATURE
M/S. VIJAY NAGAR APARTMENTS	Manoj Ishwarlal Ajmera

DRG. NO.	DATE	SCALE	SCRUTINY BY	CHECKED BY	DRAWN BY
AMB-04	09-06-2022	AS SHOWN		DORIS A.	RAKESH JOSHI

NAME ADDRESS AND SIGNATURE OF LIC. ARCHITECT

Hiren S. Thakker

Digitally signed by Hiren S. Thakker
DN: cn=Hiren S. Thakker, o=H. S. Thakker and Associates, ou, email=stanchitects@yahoo.co.com, c=IN
Date: 2022.06.09 17:29:01 +05'30'

SHRI.HIREN S. THAKKER, (LIC.NO - T/107/L-5)
M/S H. S. THAKKER & ASSOCIATES
LICENCED SURVEYOR & ENGINEERS
704/706, KAILAS PLAZA, VALLABHBAUG LANE,
GHATKOPAR (E), MUMBAI - 400 075.
TEL: 2513 10 53 / 2512 64 27 Fax : 2512 18 64
Email :- stanchitects@yahoo.com