
SALE BLDG. WING - A & D 05/14

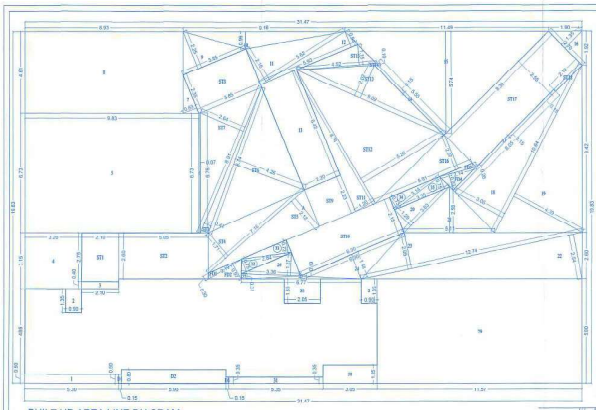

BUILT UP AREA LINE DIAGRAM
7TH FLOOR
SCALE:- 1:100 "A" WING

BUILT UP AREA CALCULATION ("A" WING)

7TH FLOOR (FITNESS CENTER)

A	31.47	X	19.83	X 1 NO	=	624.05 SQ.MT.
				TOTAL ADDITION	=	624.05 SQ.MT. A

DEDUCTIONS

1	3.20	X	0.29	X 1 NO	=	0.93 SQ.MT.
2	0.80	X	1.15	X 2 NOS	=	1.84 SQ.MT.
3	3.20	X	0.46	X 1 NO	=	0.84 SQ.MT.
4	3.20	X	3.05	X 1 NO	=	10.05 SQ.MT.
5	9.83	X	6.71	X 1 NO	=	65.95 SQ.MT.
6	(6.73 + 4.78) / 2	X	9.97	X 1 NO	=	0.47 SQ.MT.
7	1.0	X	3.35	X 0.23 X 1 NO	=	0.99 SQ.MT.
8	0.95	X	4.41	X 1 NO	=	41.17 SQ.MT.
9	1.0	X	3.85	X 2.25 X 1 NO	=	4.33 SQ.MT.
10	1.7	V	0.14	V 0.06 V 1 NO	=	4.46 SQ.MT.
11	1.0	X	5.62	X 2.16 X 1 NO	=	6.07 SQ.MT.
12	1.0	X	9.99	X 0.94 X 1 NO	=	2.79 SQ.MT.
13	4.41	X	2.29	X 1 NO	=	10.12 SQ.MT.
14	8.15	X	0.55	X 1 NO	=	0.83 SQ.MT.
15	1.0	X	11.49	X 2.74 X 1 NO	=	31.91 SQ.MT.
16	1.0	X	2.78	X 1.35 X 1 NO	=	1.82 SQ.MT.
17	0.95	X	0.13	X 1 NO	=	1.21 SQ.MT.
18	1.0	X	16.69	X 2.65 X 1 NO	=	10.20 SQ.MT.
19	1.0	X	16.64	X 4.39 X 1 NO	=	23.35 SQ.MT.
20	1.0	X	3.63	X 1.29 X 1 NO	=	2.34 SQ.MT.
21	1.0	X	3.11	X 2.35 X 1 NO	=	6.39 SQ.MT.
22	1.0	X	12.74	X 2.54 X 1 NO	=	16.16 SQ.MT.
23	1.0	X	12.74	X 2.05 X 1 NO	=	13.86 SQ.MT.
24	1.0	X	6.39	X 1.48 X 1 NO	=	4.66 SQ.MT.
25	1.0	X	4.77	X 0.19 X 1 NO	=	0.64 SQ.MT.
26	1.0	X	3.35	X 1.27 X 1 NO	=	2.21 SQ.MT.
27	1.0	X	3.35	X 0.31 X 1 NO	=	0.52 SQ.MT.
28	2.65	X	1.23	X 1 NO	=	2.77 SQ.MT.
29	11.27	A	2.09	A 1 NO	=	99.26 SQ.MT.
30	2.65	X	1.81	X 1 NO	=	3.20 SQ.MT.
31	3.35	X	0.25	X 1 NO	=	1.87 SQ.MT.
32	1.0	X	2.65	X 0.75 X 1 NO	=	1.14 SQ.MT.
33	1.0	X	2.84	X 0.72 X 1 NO	=	1.82 SQ.MT.
34	1.0	X	3.14	X 0.73 X 1 NO	=	1.15 SQ.MT.
35	1.0	X	3.97	X 0.78 X 1 NO	=	1.54 SQ.MT.
				TOTAL DEDUCTION	=	339.75 SQ.MT. T1
				TOTAL BUILT UP AREA (A - T1)	=	284.30 SQ.MT. T2

STAIRCASE AREA CALCULATION

7TH FLOOR

ST1	3.10	X	2.75	X 1 NO	=	8.53 SQ.MT.
ST2	3.60	X	2.60	X 1 NO	=	13.13 SQ.MT.
ST3	0.5	X	0.85	X 0.45 X 1 NO	=	1.91 SQ.MT.
ST4	1.0	X	7.34	X 1.75 X 1 NO	=	6.42 SQ.MT.
ST5	1.0	X	7.34	X 2.12 X 1 NO	=	7.77 SQ.MT.
ST6	1.0	X	0.75	X 0.35 X 1 NO	=	13.62 SQ.MT.
ST7	1.0	X	8.95	X 2.64 X 1 NO	=	11.76 SQ.MT.
ST8	2.75	X	3.65	X 1 NO	=	9.65 SQ.MT.
ST9	2.75	X	2.25	X 1 NO	=	4.91 SQ.MT.
ST10	4.35	X	2.15	X 1 NO	=	15.53 SQ.MT.
ST11	1.0	X	0.75	X 1.35 X 1 NO	=	3.24 SQ.MT.
ST12	1.0	X	8.74	X 2.35 X 1 NO	=	23.07 SQ.MT.
ST13	1.0	X	9.09	X 2.61 X 1 NO	=	8.31 SQ.MT.
ST14	1.0	X	4.75	X 0.95 X 1 NO	=	4.79 SQ.MT.
ST15	1.0	X	4.52	X 1.15 X 1 NO	=	2.60 SQ.MT.
ST16	1.0	X	3.91	X 2.97 X 1 NO	=	4.12 SQ.MT.
ST17	2.15	X	5.39	X 1 NO	=	21.17 SQ.MT.
ST18	0.15	X	2.39	X 1 NO	=	0.52 SQ.MT.
				TOTAL STAIRCASE AREA PER FL. (7TH FLOOR)	=	166.17 SQ.MT. T2

BALCONY AREA CALCULATION (COUNT IN SALE FSI)

7TH FLOOR

B6	0.15	X	6.09	X 1 NO	=	0.91 SQ.MT.
B5	1.90	X	0.60	X 1 NO	=	4.72 SQ.MT.
B4	0.15	X	6.20	X 1 NO	=	0.93 SQ.MT.
				TOTAL BALCONY AREA PER FL. (7TH FLOOR)	=	4.65 SQ.MT. T7


FIRE DUCT AREA CALCULATION (COUNT IN SALE FSI)

7TH FLOOR

FD1	1.0	X	2.39	X 0.36 X 1 NO	=	0.31 SQ.MT.
FD2	1.0	X	2.39	X 0.87 X 1 NO	=	1.66 SQ.MT.
FD3	1.0	X	2.14	X 0.35 X 1 NO	=	0.30 SQ.MT.
FD4	0.2	A	4.04	A 0.34 A 1 NO	=	1.80 SQ.MT.
				TOTAL FIRE DUCT AREA PER FL. (7TH FLOOR)	=	2.69 SQ.MT. T6

NET BUILT UP AREA (T2 - T3 - T4 - T5)	=	90.49 SQ.MT.	

AREA LINE DIAGRAM
FITNESS CENTER (7TH FLOOR)

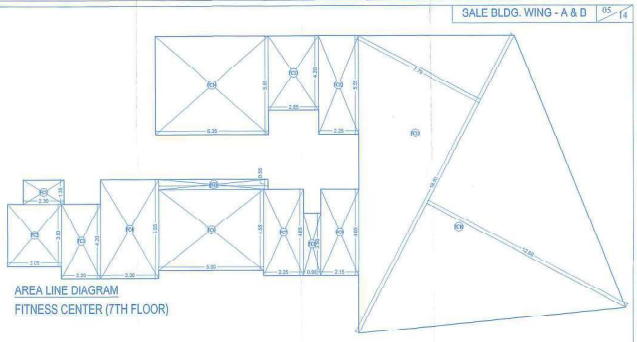



SOCIETY OFFICE SALE BUILDING.


CARPET AREA STATEMENT
(SOCIETY OFFICE) (SALE BLDG.)

PARTICULARS	SIZES	CARPET AREA
SOCIETY OFFICE	5.60 X 3.50	19.59 SQ.MT.
TOTAL CARPET AREA		19.59 SQ.MT.

FITNESS CENTER AREA CALCULATION

7TH FLOOR ("A" & "B" WING)

FC1	2.30	X	1.52	X 1 NO	=	3.51 SQ.MT.
FC2	2.65	A	2.39	A 1 NO	=	10.00 SQ.MT.
FC3	2.30	X	4.26	X 1 NO	=	9.84 SQ.MT.
FC4	3.30	X	3.57	X 1 NO	=	16.52 SQ.MT.
FC5	4.51	X	0.85	X 1 NO	=	3.89 SQ.MT.
FC6	5.90	X	4.59	X 1 NO	=	26.85 SQ.MT.
FC7	2.25	X	4.62	X 1 NO	=	10.04 SQ.MT.
FC8	4.66	X	3.90	X 1 NO	=	3.41 SQ.MT.
FC9	2.11	X	4.62	X 1 NO	=	10.40 SQ.MT.
FC10	12	X	10.93	X 12.66 X 1 NO	=	29.67 SQ.MT.
FC11	1.0	X	16.95	X 7.79 X 1 NO	=	13.73 SQ.MT.
FC12	2.15	X	5.55	X 1 NO	=	12.49 SQ.MT.
FC13	2.65	X	4.28	X 1 NO	=	11.97 SQ.MT.
FC14	4.35	X	5.55	X 1 NO	=	15.24 SQ.MT.
TOTAL FITNESS CENTER AREA PER FL. (7TH FLOOR)					=	240.66 SQ.MT.

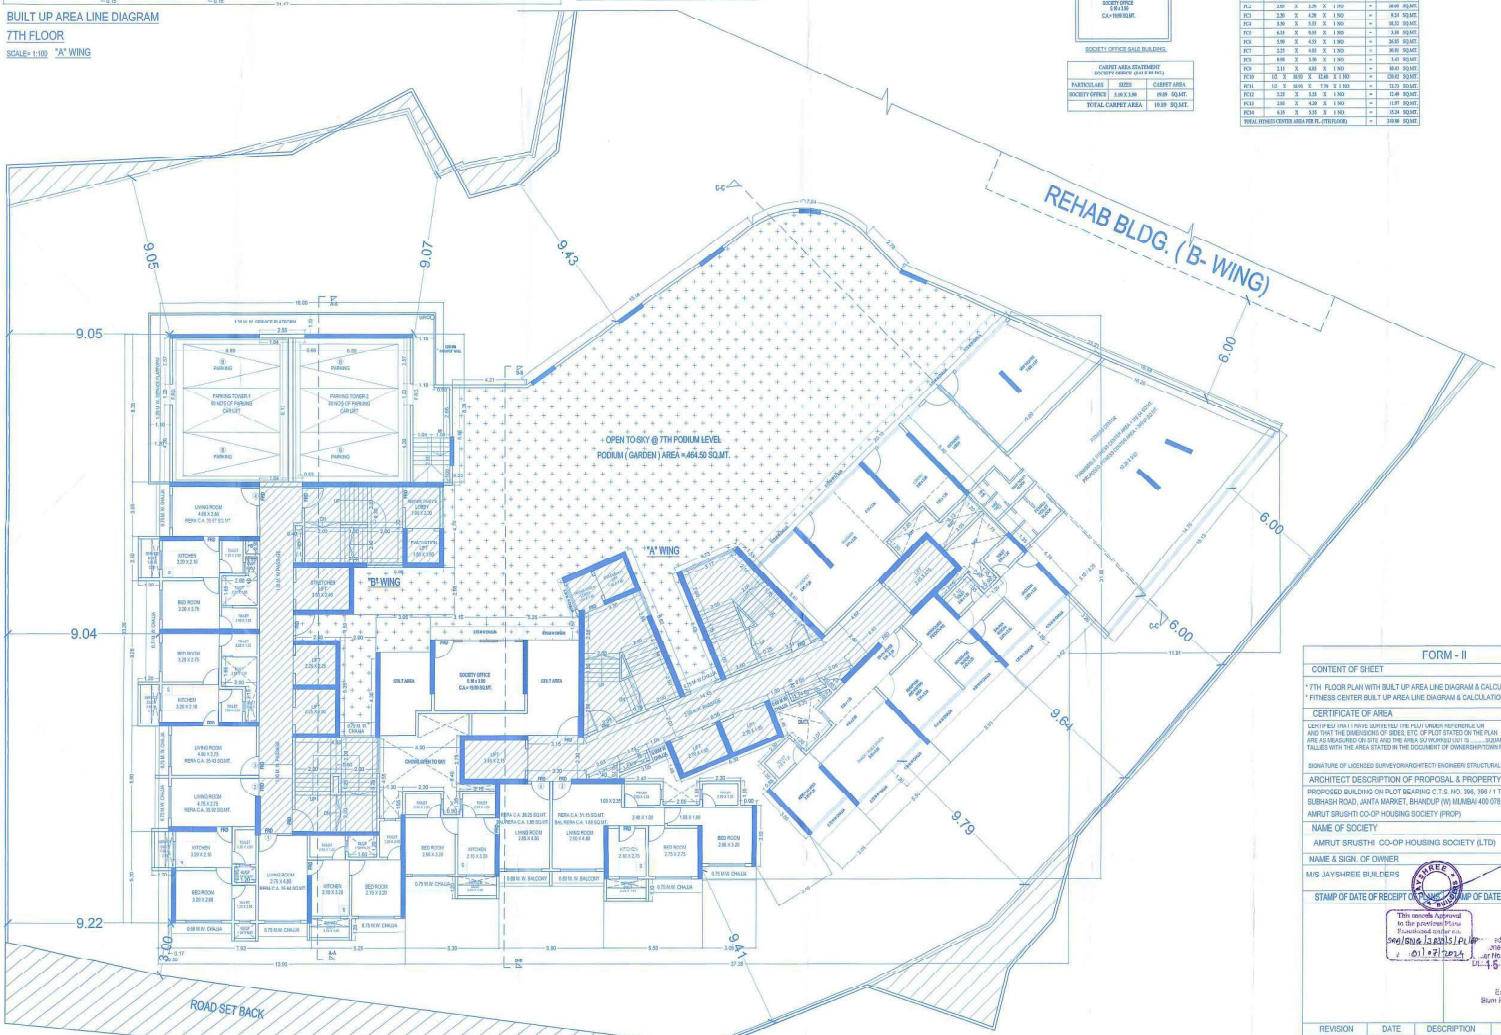

7TH FLOOR PLAN (PART RESIDENTIAL / PART AMENITY)
SCALE:- 1:100

FORM - II

CONTENT OF SHEET

* 7TH FLOOR PLAN WITH BUILT UP AREA LINE DIAGRAM & CALCULATION .
* FITNESS CENTER BUILT UP AREA LINE DIAGRAM & CALCULATION .

CERTIFICATE OF AREA

I,DEEPTI BELWALKAR I HAVE SURVEYED THE PLOT UNDER REFERENCE OR AND THAT THE DIMENSIONS OF SIDES, ETC. OF PLOT STATED ON THE PLAN ARE AS MEASURED ON SITE AND THE AREA SO WORKED OUT IS ..... SQUARMETERS AND TALLIES WITH THE AREA STATED IN THE DOCUMENT OF OWNERSHIP/TOWN PLANNING SCHEME RECORDS.

SIGNATURE OF LICENSED SURVEYOR/ARCHITECT/ ENGINEER/ STRUCTURAL ENGINEER/ SUPERVISOR

ARCHITECT DESCRIPTION OF PROPOSAL & PROPERTY

PROPOSED BUILDING ON PLOT BEARING C.T.S. NO. 396, 396 / 1 TO 93, PANJABI CHAWAL, SUBHASH ROAD, JANTA MARKET, BHANDUP (W) MUMBAI 400 078.
AMRUT SRUSHTI CO-OP HOUSING SOCIETY (PROP)

NAME OF SOCIETY

AMRUT SRUSHTI CO-OP HOUSING SOCIETY (LTD)

NAME & SIGN. OF OWNER

M/S JAYSHREE BUILDERS

STAMP OF DATE OF RECEIPT OF PLANS

STAMP OF DATE OF APPROVAL OF PLANS

This records Approval to the provisional Plans Sanctioned under no. Sen/Sus/3335/2014 dated 21/2/2014 Subject to the condition mentioned in this office letter No. SE/Sus/3335/2014 DT. 15 OCT 2023

Executive Engineer
Slum Rehabilitation Authority
Brihanmumbai

REVISION	DATE	DESCRIPTION	SIGNATURE

JOB NO.	68
DRG.BY	
CHK.BY	
SCALE	AS SHOWN
NORTH	

SUVARNA ASSOCIATES
ARCHITECT AND INT. DESIGNER
1103, 11TH FLOOR, OPAL SQUARE,
NEAR MIDC, WAGLE ESTATE,
THANE (W). 022 2581 0262