


This contract approved  
to the previous Plans  
Sanctioned under no.  
640168, 138315, 141  
Date: 01/07/2024

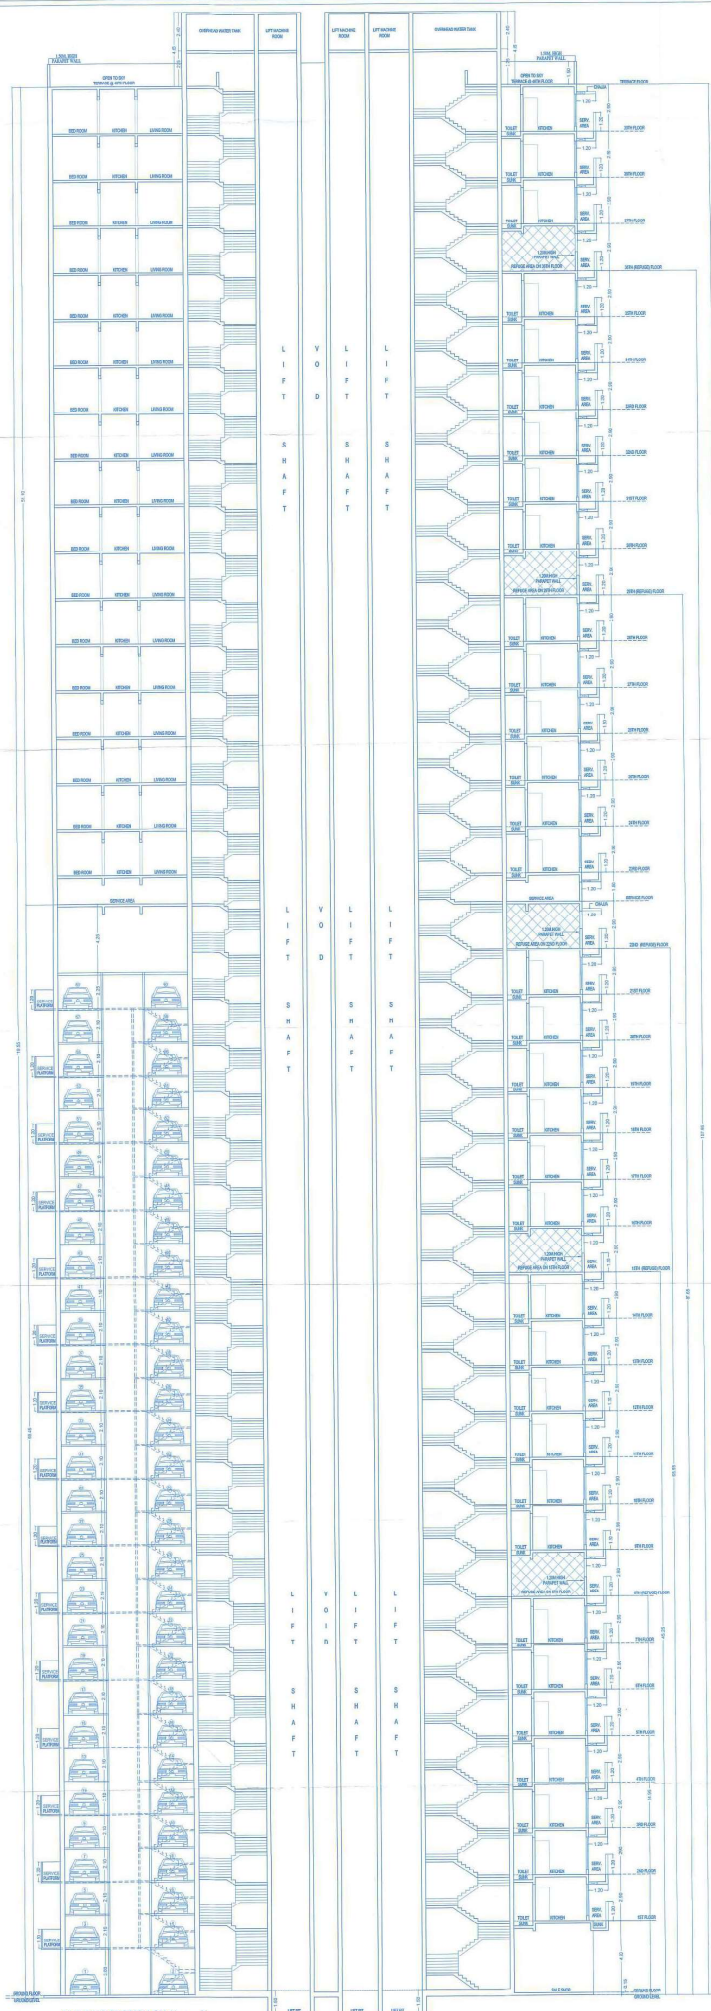

**BUILDING SECTION ON A' - - - A'**  
SCALE= 1:100 "B" WING

[illegible]



FORM - II

\*BUILDING SECTION ON B' --- B'.

CERTIFIED THAT I HAVE SURVEYED  
AND THAT THE DIMENSIONS OF SIDE

SIGNATURE OF LICENSED SURVEYOR

SUBHASH ROAD, JANTA MARKET, BHANDUP (W) MUMBAI 400 078.  
AMRUT SPRUJITI CO-OP HOUSING SOCIETY (PHM)

AMRUT SRUSTHI CO-OP HOUSING SOCIETY (LTD)

|   |  |                                       |  |
|---|--|---------------------------------------|--|
| STAND. OF DATE OF RECEIPT OF A/R<br> |  | STAND. OF DATE OF APPROVAL OF B/L<br> |  |
|---|--|---------------------------------------|--|

...and the level of the position

1-5 OCT 2025

Shan Dharma Society, Ltd. - 4  
Tehran, Iran.

| REVISION | DATE | DESCRIPTION | SIGNATURE |
|----------|------|-------------|-----------|
|          |      |             |           |

DATE BY  
DATE BY

|          |  |                                                                                       |                         |
|----------|--|---------------------------------------------------------------------------------------|-------------------------|
| 09/20/15 |  |  | THANE (IV) 022 20812300 |
|----------|--|---------------------------------------------------------------------------------------|-------------------------|

**A. S. ASSOCIATES**  
ARCHITECT AND INT. DESIGNER  
1183, 11TH FLOOR, OPAL SQUARE  
NEAR MOC, WAGLE ESTATE,  
THANE (W), 401 7083 1980