




BUILT UP AREA LINE DIAGRAM

TYPICAL (1ST TO 7TH, 9TH TO 14TH & 16TH TO 21ST) FLOOR

SCALE= 1:100 "B" WING

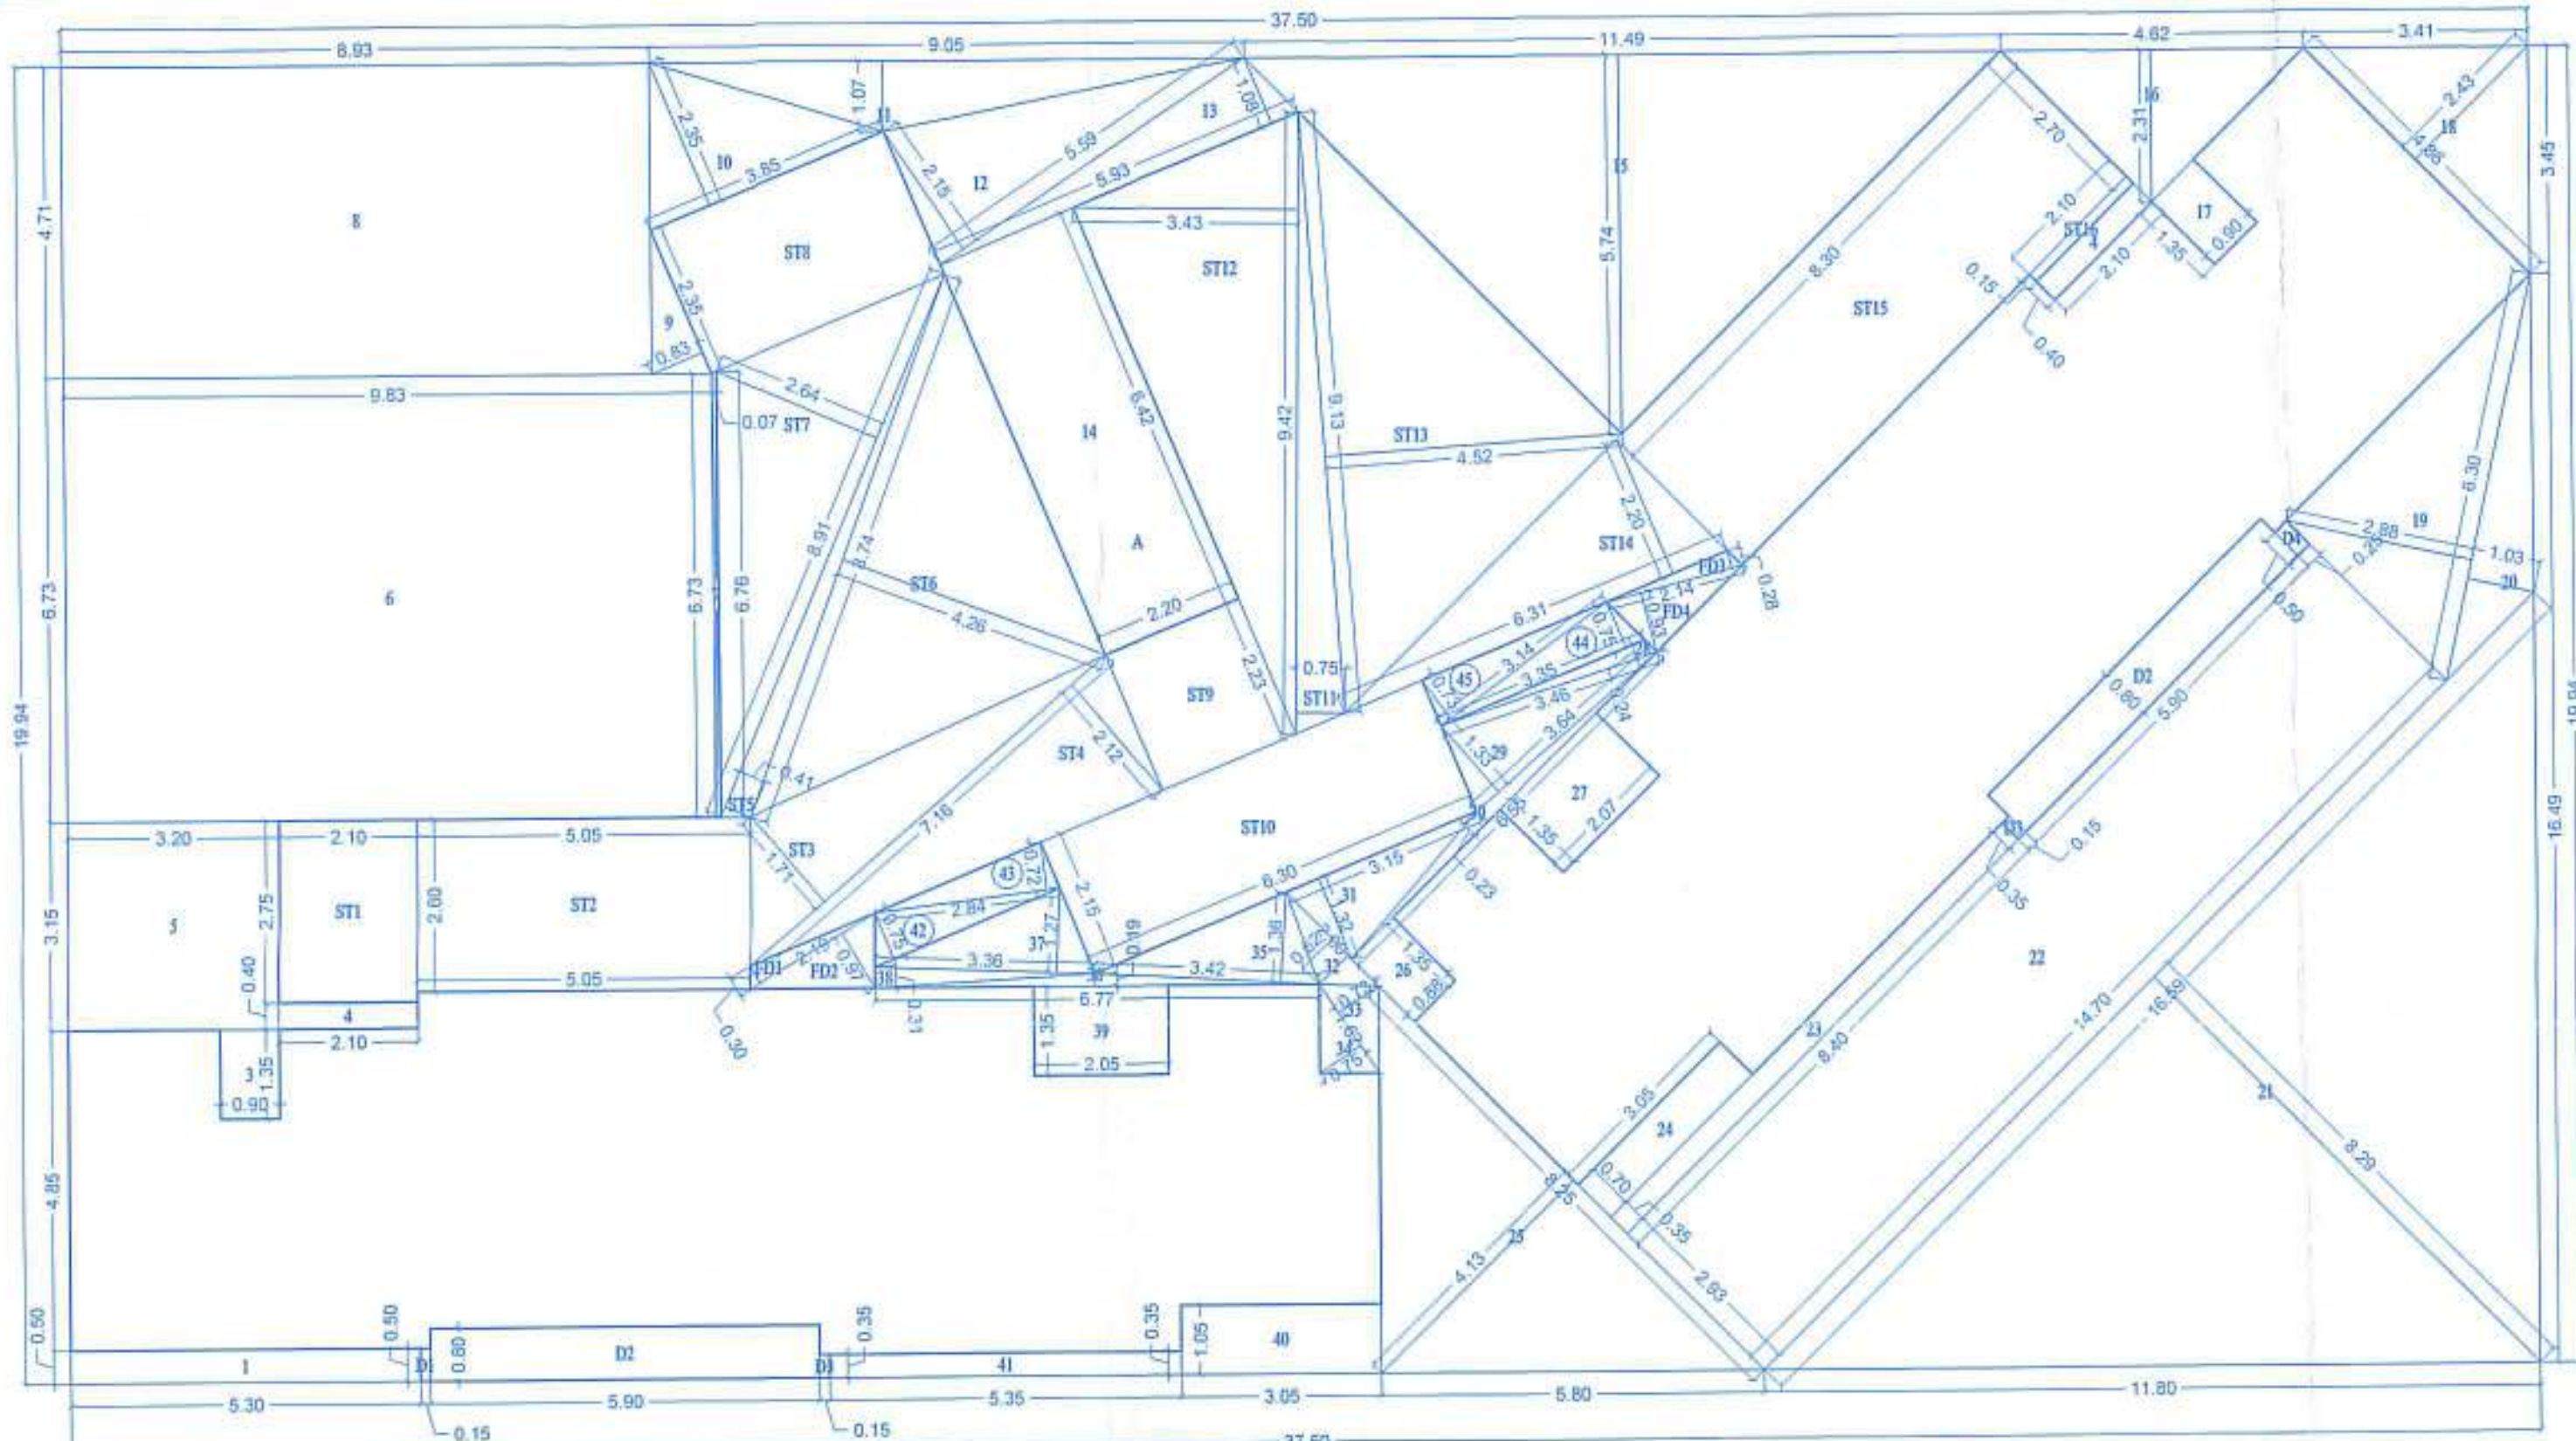

BUILT UP AREA LINE DIAGRAM

TYPICAL FLOOR (1ST TO 6TH)

SCALE= 1:100 "A" WING

BALCONY AREA CALCULATION (COUNT IN SALE FSI)

TYPICAL PODIUM FLOOR								
D1	0.15	X	0.50	X	1 NO	=	0.08	SQ.MT.
D2	5.90	X	0.80	X	2 NOS	=	9.44	SQ.MT.
D3	0.15	X	0.35	X	2 NOS	=	0.11	SQ.MT.
D4	0.25	X	0.50	X	1 NO	=	0.13	SQ.MT.
TOTAL BALCONY AREA PER FL. (TYPICAL FLOOR)						=	9.76	SQ.MT.

FIRE DUCT AREA CALCULATION (COUNT IN SALE FSI)

TYPICAL PODIUM FLOOR											
FD1	1/2	X	2.19	X	0.30	X	1	NO	=	0.33 SQ.MT.	
FD2	1/2	X	2.19	X	0.97	X	1	NO	=	1.06 SQ.MT.	
FD3	1/2	X	2.14	X	0.28	X	1	NO	=	0.30 SQ.MT.	
FD4	1/2	X	2.14	X	0.93	X	1	NO	=	1.00 SQ.MT.	
TOTAL FIRE DUCT AREA PER FL. (TYPICAL FLOOR)										=	2.69 SQ.MT.

NET BUILT UP AREA (X1 - (Y2+Y3+Y4))

NET BUILT UP AREA (X1 - (Y2+Y3+Y4))	=	193.77	SQ.MT.
-------------------------------------	---	--------	--------

BUILT UP AREA CALCULATION ("A" WING)

TYPICAL PODIUM FLOOR (1ST TO 6TH)						
A	37.50	X	19.94	X	1.10	= 747.75 SQ.MT.
TOTAL ADDITION						= 747.75 SQ.MT.

DEDUCTIONS

1	5.30	X	6.50	X	1.10	=	2.65	SQ.MT.		
2	0.80	X	1.35	X	1.10	=	1.22	SQ.MT.		
3	2.10	X	0.40	X	2.10	=	1.68	SQ.MT.		
4	3.20	X	3.15	X	1.10	=	10.08	SQ.MT.		
5	9.83	X	6.75	X	1.10	=	66.16	SQ.MT.		
6	6.73	X	6.75	X	0.87	X	1.10	=	0.67	SQ.MT.
7	6.93	X	4.71	X	1.10	=	42.66	SQ.MT.		
8	12	X	2.31	X	6.83	X	1.10	=	0.89	SQ.MT.
9	12	X	3.35	X	2.33	X	1.10	=	4.52	SQ.MT.
11	12	X	6.95	X	1.87	X	1.10	=	5.48	SQ.MT.
12	12	X	5.90	X	2.15	X	1.10	=	6.80	SQ.MT.
13	12	X	5.93	X	1.86	X	1.10	=	5.39	SQ.MT.
14	2.20	X	6.43	X	1.10	=	14.12	SQ.MT.		
15	12	X	11.49	X	5.74	X	1.10	=	32.88	SQ.MT.
16	12	X	4.62	X	2.31	X	1.10	=	5.34	SQ.MT.
17	1.35	X	0.90	X	1.10	=	1.21	SQ.MT.		
18	12	X	4.86	X	2.43	X	1.10	=	5.89	SQ.MT.
19	12	X	6.30	X	2.18	X	1.10	=	6.24	SQ.MT.
20	12	X	6.06	X	1.85	X	1.10	=	5.24	SQ.MT.
21	12	X	5.65	X	4.29	X	1.10	=	6.87	SQ.MT.
22	14.70	X	3.25	X	1.10	=	43.67	SQ.MT.		
23	0.33	X	8.40	X	1.10	=	2.64	SQ.MT.		
24	3.65	X	0.70	X	1.10	=	2.18	SQ.MT.		
25	12	X	8.25	X	4.13	X	1.10	=	17.68	SQ.MT.
26	0.88	X	1.35	X	1.10	=	1.19	SQ.MT.		
27	2.67	X	1.35	X	1.10	=	2.37	SQ.MT.		
28	12	X	3.46	X	6.54	X	1.10	=	0.79	SQ.MT.
29	12	X	3.64	X	6.53	X	1.10	=	0.84	SQ.MT.
30	12	X	6.53	X	6.23	X	1.10	=	0.75	SQ.MT.
31	12	X	3.15	X	1.32	X	1.10	=	2.08	SQ.MT.
32	12	X	2.00	X	0.62	X	1.10	=	0.63	SQ.MT.
33	12	X	1.62	X	0.73	X	1.10	=	0.59	SQ.MT.
34	12	X	1.62	X	0.75	X	1.10	=	0.61	SQ.MT.
35	12	X	3.42	X	1.36	X	1.10	=	2.33	SQ.MT.
36	12	X	6.67	X	0.69	X	1.10	=	1.05	SQ.MT.
37	12	X	3.36	X	1.27	X	1.10	=	2.13	SQ.MT.
38	12	X	3.36	X	0.91	X	1.10	=	0.52	SQ.MT.
39	2.65	X	1.35	X	1.10	=	2.77	SQ.MT.		
40	3.85	X	1.05	X	1.10	=	3.20	SQ.MT.		
41	5.35	X	0.35	X	1.10	=	1.67	SQ.MT.		
42	12	X	3.05	X	0.75	X	1.10	=	1.14	SQ.MT.
43	12	X	2.84	X	0.72	X	1.10	=	1.05	SQ.MT.
44	12	X	3.35	X	0.75	X	1.10	=	1.28	SQ.MT.
45	12	X	3.35	X	0.75	X	1.10	=	1.15	SQ.MT.
46	12	X	3.14	X	0.73	X	1.10	=	1.15	SQ.MT.
TOTAL REDUCTION							=	379.20	SQ.MT.	
TOTAL BUILDUP AREA (X-1)							=	368.55	SQ.MT.	