



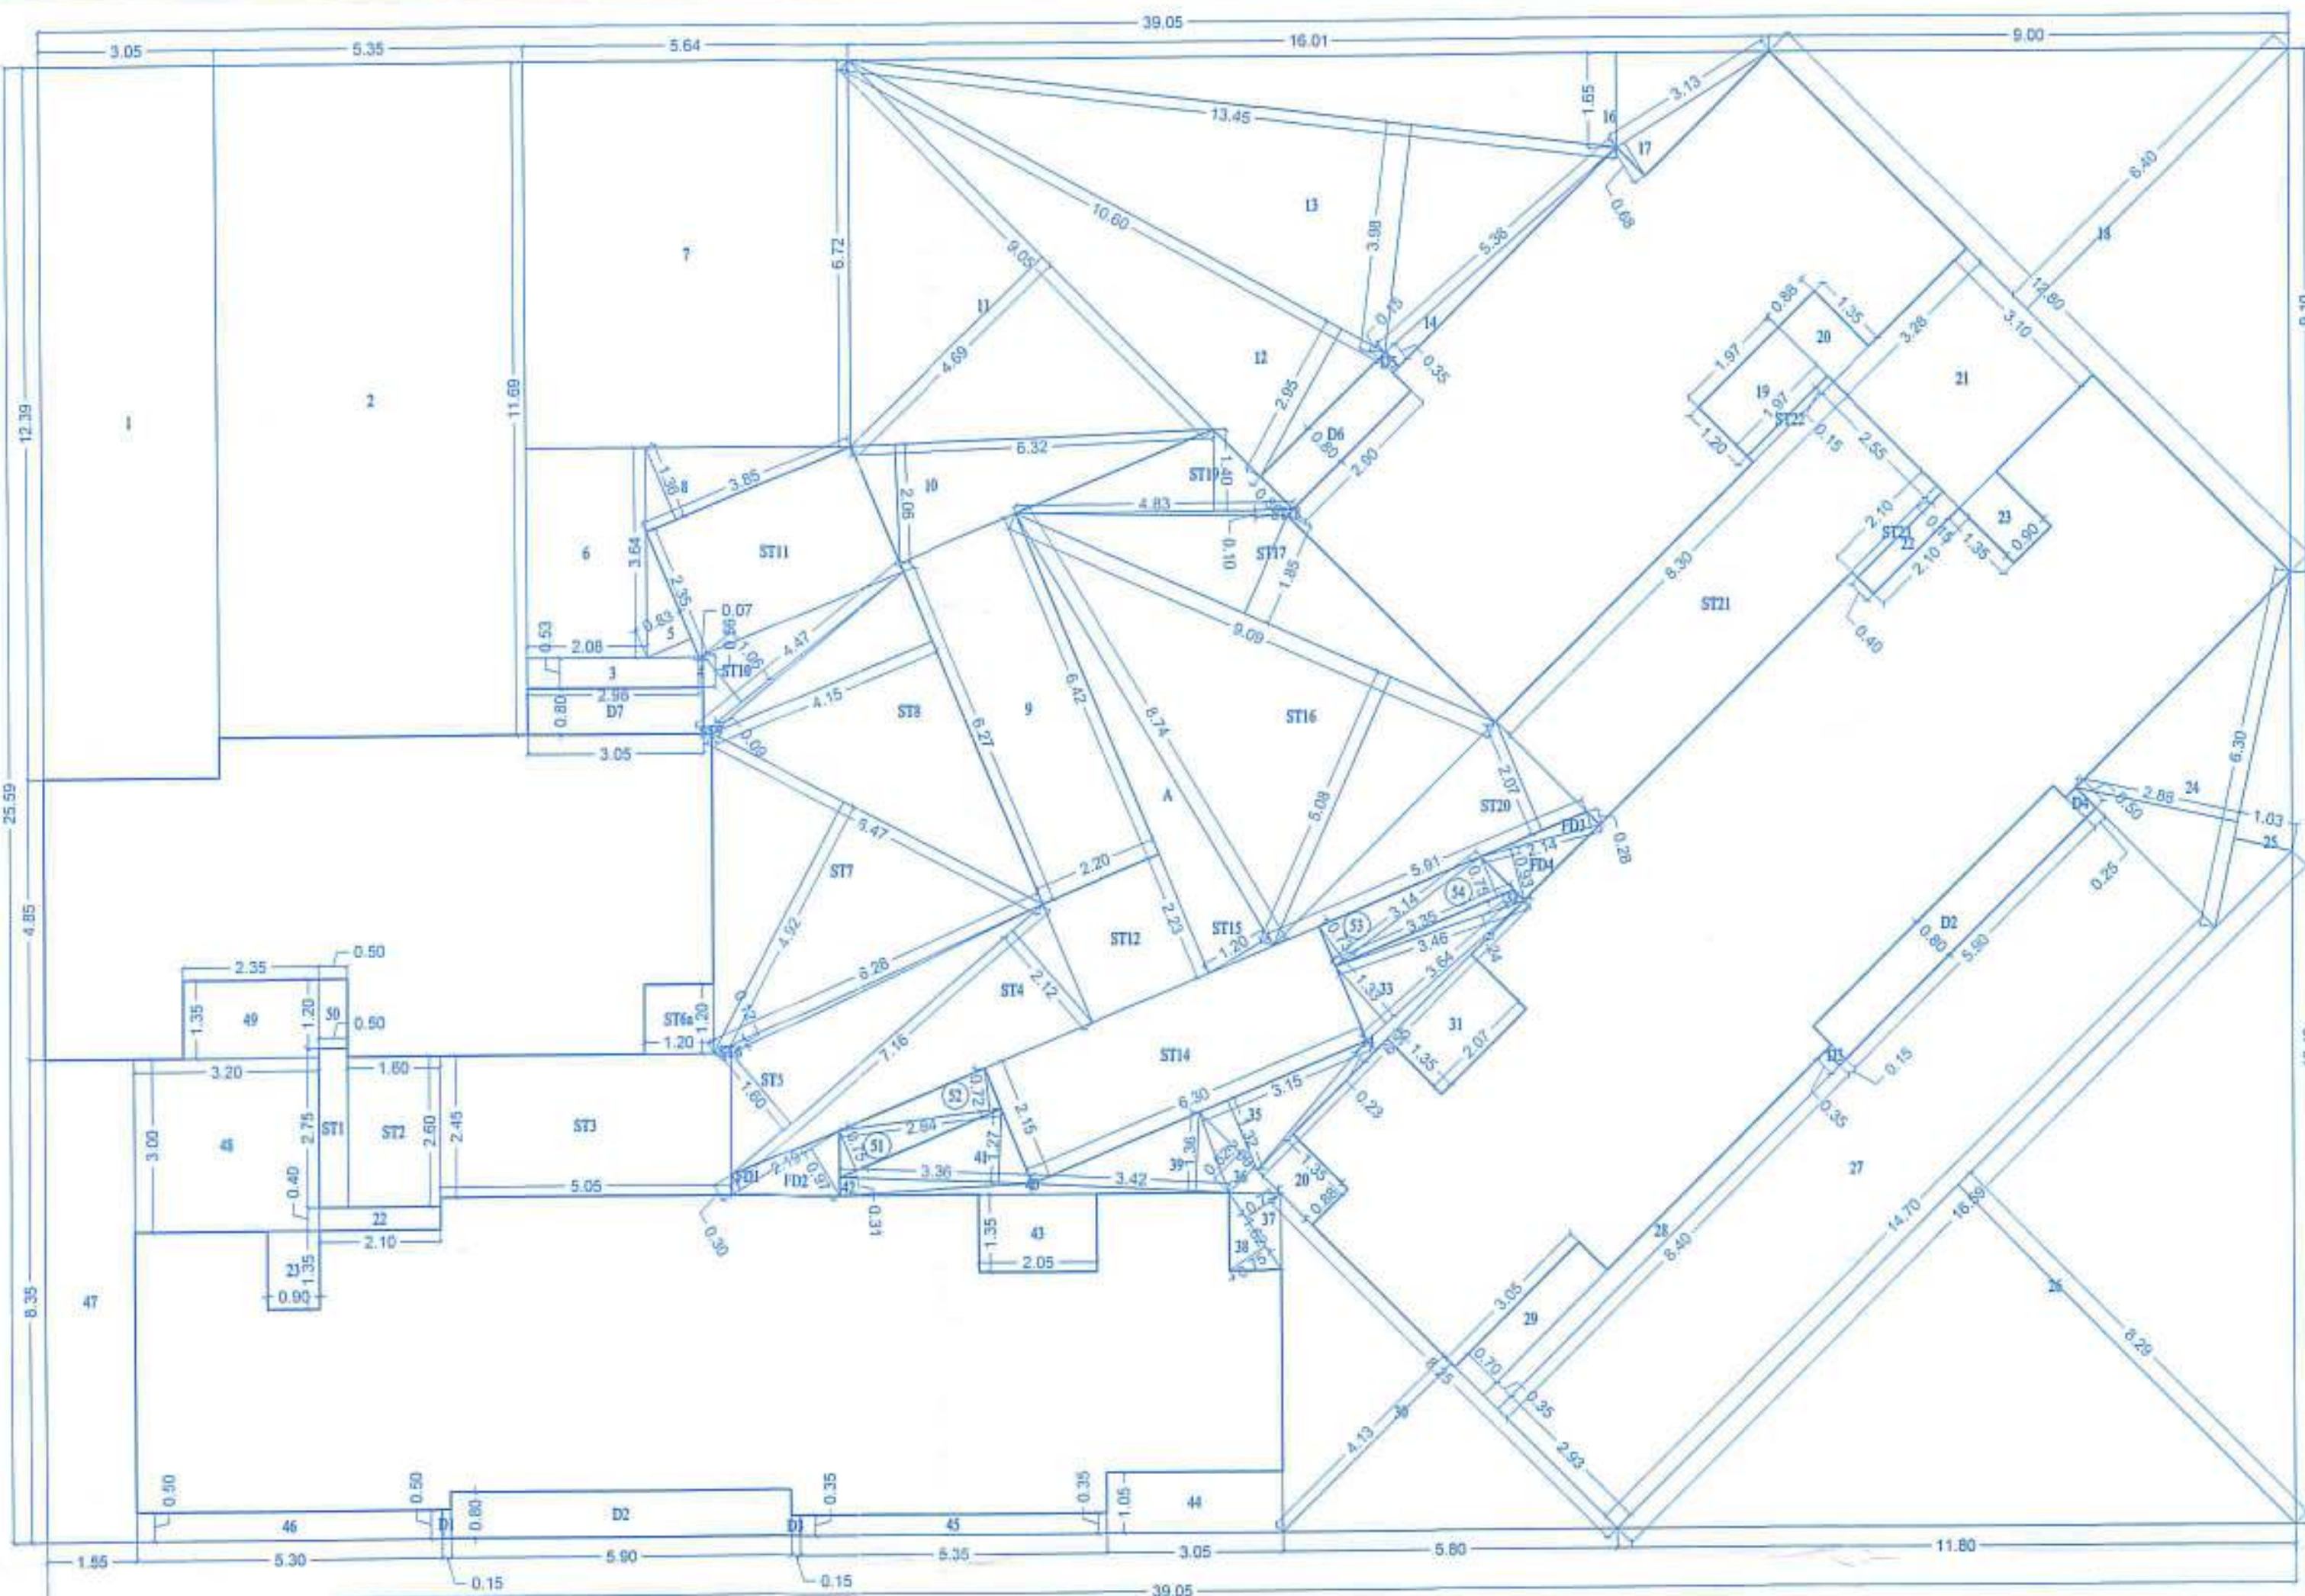

BUILT UP AREA LINE DIAGRAM

TYPICAL FLOOR (23RD TO 28TH, 30TH TO 35TH & 37TH TO 39TH)

SCALE= 1:100 "A" WING

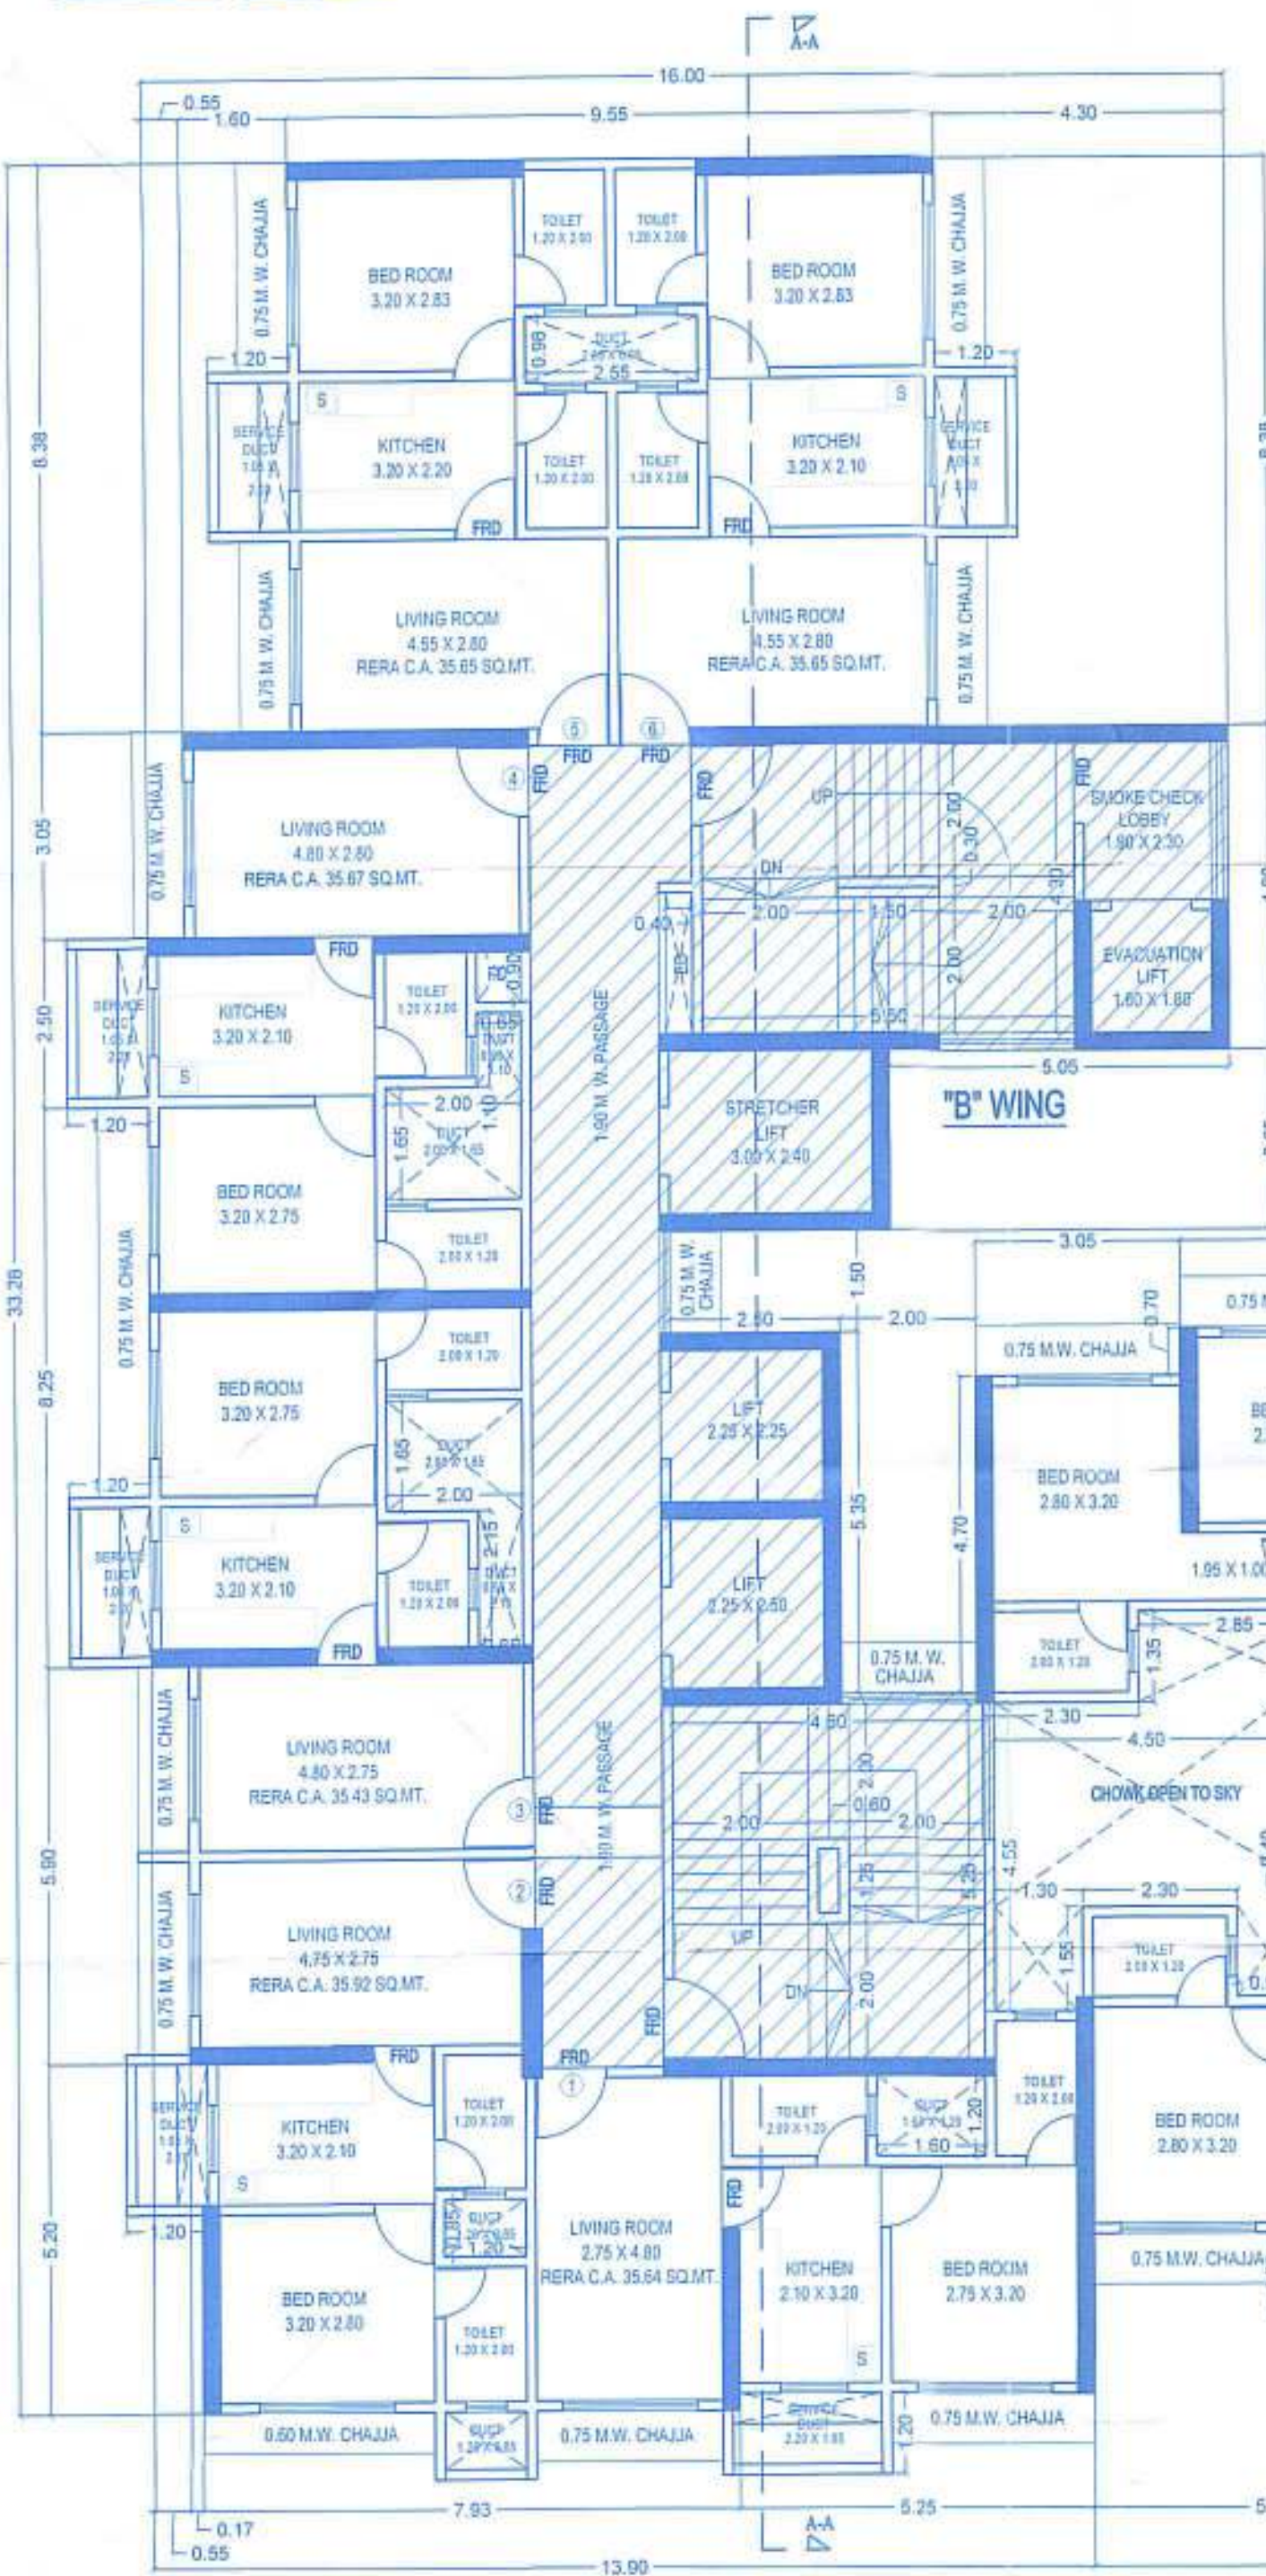

TYPICAL (23RD TO 28TH, 30TH TO 35TH & 37TH TO 39TH) FLOOR PLAN

SCALE= 1:100

BUILT UP AREA CALCULATION ("A" WING)						
TYPICAL FLOOR (23RD TO 28TH, 30TH TO 35TH & 37TH TO 39TH)						
A	39.85	X	25.59	=	999.29 SQ.MT.	
TOTAL ADDITION				=	999.29 SQ.MT.	
DEDUCTIONS						
1	3.65 <td>X</td> <td>12.39<td>1 NO</td><td>=</td><td>37.79 SQ.MT.</td></td>	X	12.39 <td>1 NO</td> <td>=</td> <td>37.79 SQ.MT.</td>	1 NO	=	37.79 SQ.MT.
2	5.35 <td>X</td> <td>11.69<td>1 NO</td><td>=</td><td>62.54 SQ.MT.</td></td>	X	11.69 <td>1 NO</td> <td>=</td> <td>62.54 SQ.MT.</td>	1 NO	=	62.54 SQ.MT.
3	2.91 <td>X</td> <td>0.51<td>1 NO</td><td>=</td><td>1.58 SQ.MT.</td></td>	X	0.51 <td>1 NO</td> <td>=</td> <td>1.58 SQ.MT.</td>	1 NO	=	1.58 SQ.MT.
4	(0.51 + 0.56) / 2	X	0.87	1 NO	=	0.64 SQ.MT.
5	1.2	X	2.35	0.83 X 1 NO	=	0.98 SQ.MT.
6	2.08	X	3.64	1 NO	=	7.57 SQ.MT.
7	5.64	X	6.72	1 NO	=	37.90 SQ.MT.
8	1.2	X	3.85	1.36 X 1 NO	=	2.62 SQ.MT.
9	6.62	X	2.20	1 NO	=	14.12 SQ.MT.
10	1.2	X	6.32	2.06 X 1 NO	=	6.51 SQ.MT.
11	1.2	X	9.05	4.69 X 1 NO	=	11.22 SQ.MT.
12	1.2	X	10.60	2.95 X 1 NO	=	12.64 SQ.MT.
13	1.2	X	13.45	3.98 X 1 NO	=	26.77 SQ.MT.
14	1.2	X	16.36	0.35 X 1 NO	=	0.94 SQ.MT.
15	1.2	X	16.01	1.65 X 1 NO	=	13.21 SQ.MT.
16	1.2	X	3.13	0.68 X 1 NO	=	1.86 SQ.MT.
18	1.2	X	12.80	6.46 X 1 NO	=	40.96 SQ.MT.
19	1.20	X	1.97	1 NO	=	2.36 SQ.MT.
20	0.68	X	1.35	2 NO	=	2.28 SQ.MT.
21	3.28	X	3.10	1 NO	=	10.17 SQ.MT.
22	0.90	X	0.40	2 NO	=	1.66 SQ.MT.
23	2.10	X	1.39	1 NO	=	2.43 SQ.MT.
24	1.2	X	6.30	2.88 X 1 NO	=	7.68 SQ.MT.
25	1.2	X	5.98	1.83 X 1 NO	=	3.24 SQ.MT.
26	1.2	X	16.59	8.29 X 1 NO	=	46.77 SQ.MT.
27	14.70	X	2.93	1 NO	=	43.07 SQ.MT.
28	0.75	X	1.40	1 NO	=	2.94 SQ.MT.
29	0.58	X	3.85	1 NO	=	2.14 SQ.MT.
30	1.2	X	8.25	4.13 X 1 NO	=	17.08 SQ.MT.
31	1.35	X	2.07	1 NO	=	2.79 SQ.MT.
32	1.2	X	3.46	0.24 X 1 NO	=	0.47 SQ.MT.
33	1.2	X	3.64	1.33 X 1 NO	=	2.42 SQ.MT.
34	1.2	X	6.55	0.23 X 1 NO	=	0.75 SQ.MT.
35	1.2	X	11.51	1.32 X 1 NO	=	2.68 SQ.MT.
36	1.2	X	5.00	0.62 X 1 NO	=	0.63 SQ.MT.
37	1.2	X	1.62	0.73 X 1 NO	=	0.89 SQ.MT.
38	1.2	X	1.62	0.75 X 1 NO	=	0.61 SQ.MT.
39	1.2	X	3.42	1.36 X 1 NO	=	2.33 SQ.MT.
40	1.2	X	6.77	0.19 X 1 NO	=	0.64 SQ.MT.
41	1.2	X	3.36	1.27 X 1 NO	=	2.13 SQ.MT.
42	1.2	X	3.36	0.31 X 1 NO	=	0.35 SQ.MT.
43	2.05	X	1.35	1 NO	=	2.77 SQ.MT.
44	3.05	X	1.65	1 NO	=	3.26 SQ.MT.
45	5.35	X	0.35	1 NO	=	1.87 SQ.MT.
46	3.30	X	0.50	1 NO	=	2.65 SQ.MT.
47	1.55	X	8.35	1 NO	=	12.84 SQ.MT.
48	3.20	X	3.00	1 NO	=	9.60 SQ.MT.
49	2.35	X	1.25	1 NO	=	3.17 SQ.MT.
50	0.58	X	1.30	1 NO	=	0.69 SQ.MT.
51	1.2	X	3.05	0.75 X 1 NO	=	1.14 SQ.MT.
52	1.2	X	2.84	0.72 X 1 NO	=	1.02 SQ.MT.
53	1.2	X	3.34	0.73 X 1 NO	=	1.15 SQ.MT.
54	1.2	X	3.35	0.75 X 1 NO	=	1.26 SQ.MT.
TOTAL DEDUCTION				=	314.61 SQ.MT.	
TOTAL BUILT UP AREA (X - Y)				=	485.68 SQ.MT.	