
This cancels Approval to the previous Plans Sanctioned under no. SRA/ENG/(3833)/S/PLAN dated 01/07/2024

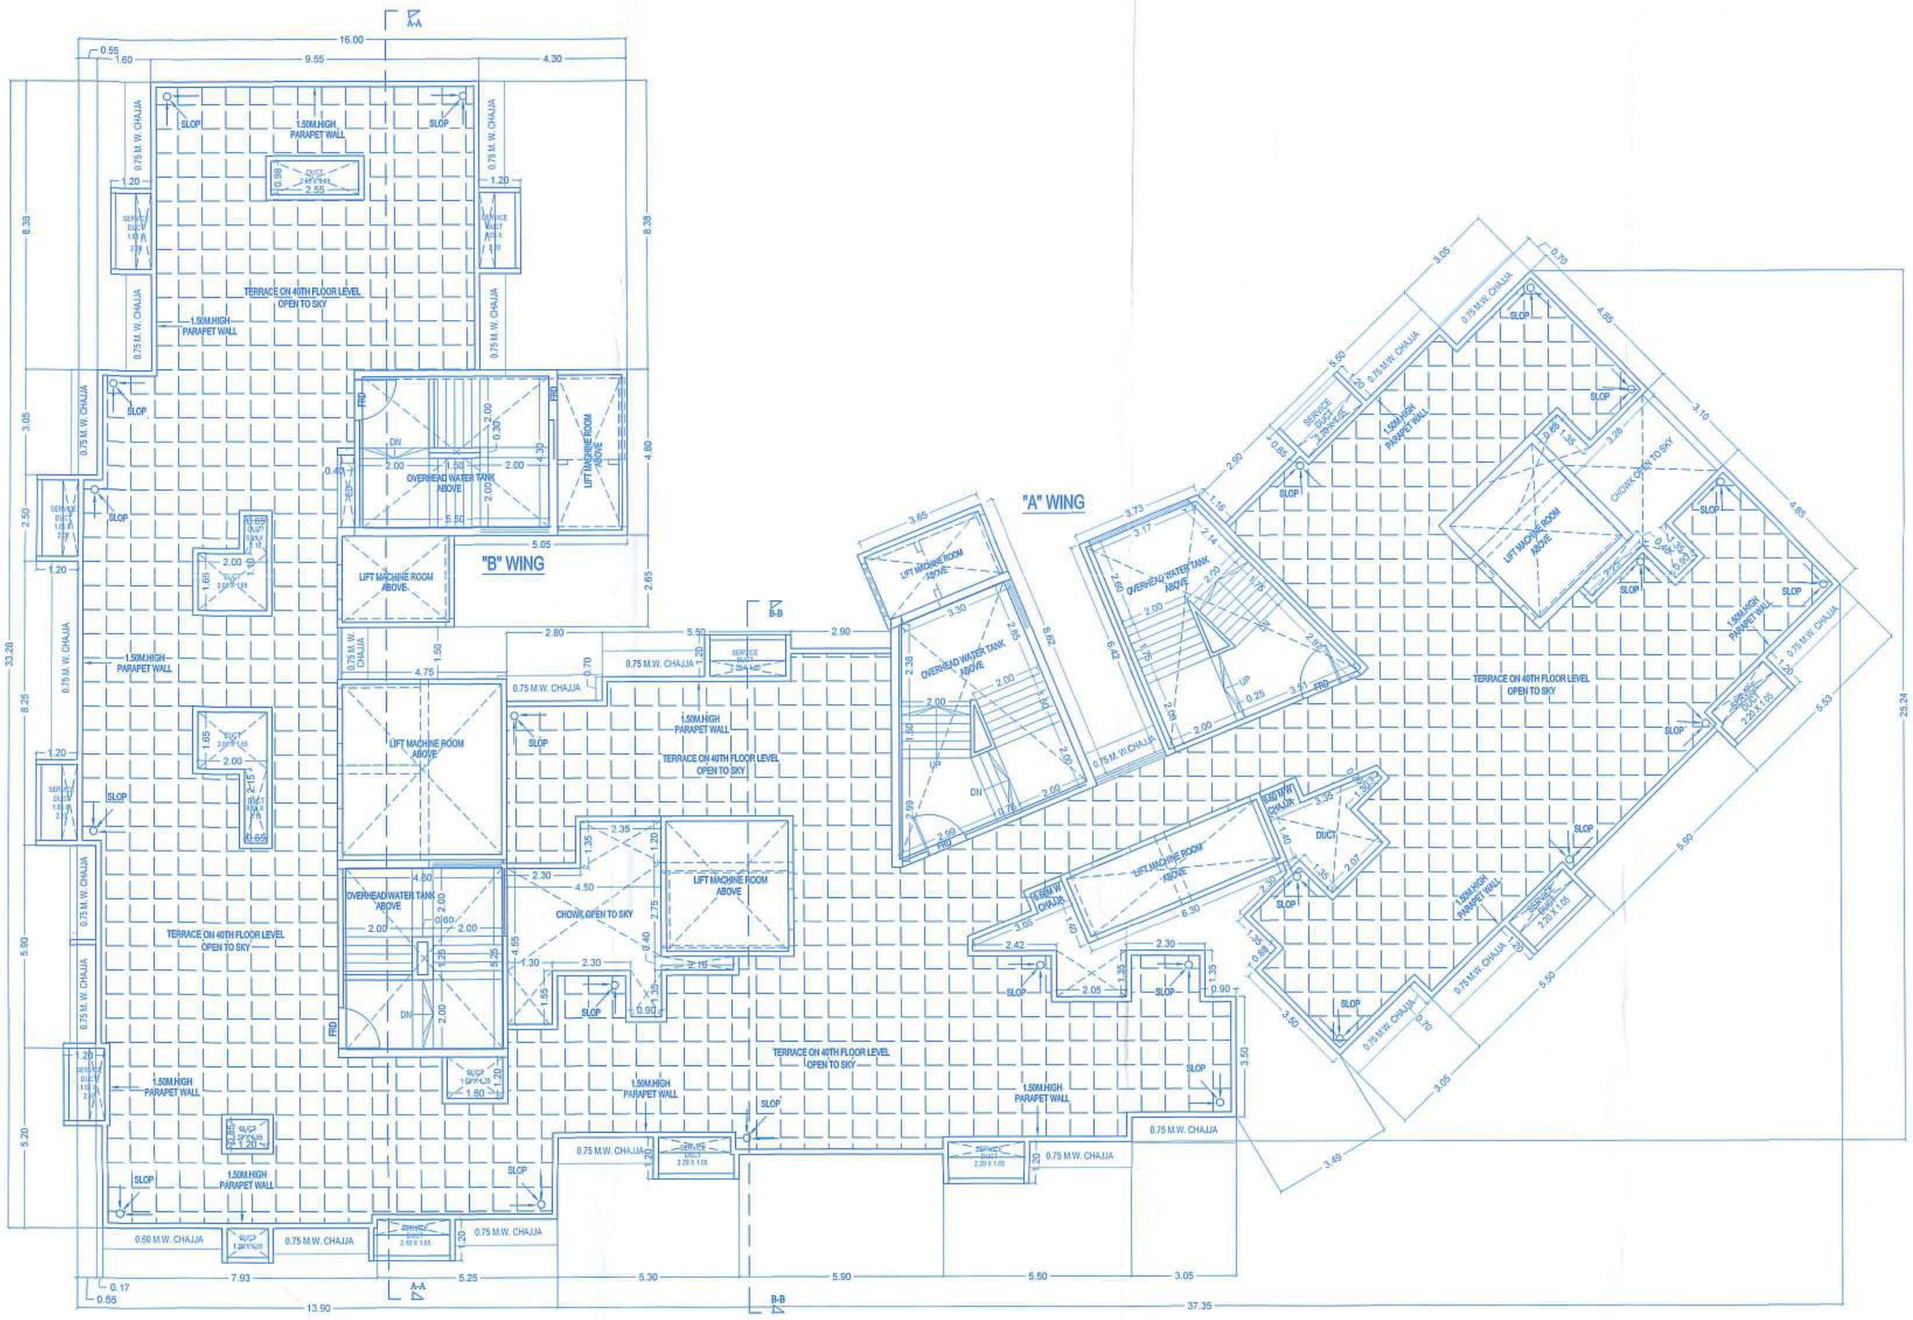

TERRACE FLOOR PLAN

SCALE= 1:100



SERVICE FLOOR PLAN (ABOVE 22ND FLOOR)

SCALE= 1:100

FORM - II

CONTENT OF SHEET

*TERRACE FLOOR PLAN.
*SERVICE FLOOR PLAN.

CERTIFICATE OF AREA

CERTIFIED THAT I HAVE SURVEYED THE PLOT UNDER REFERENCE ON AND THAT THE DIMENSIONS OF SIDES, ETC. OF PLOT STATED ON THE PLAN ARE AS MEASURED ON SITE AND THE AREA SO WORKED OUT IS .....SQUAREMETERS AND TALLIES WITH THE AREA STATED IN THE DOCUMENT OF OWNERSHIP/TOWN PLANNING SCHEME RECORDS.

SIGNATURE OF LICENSED SURVEYOR/ARCHITECT/ ENGINEER/ STRUCTURAL ENGINEER/ SUPERVISOR

ARCHITECT DESCRIPTION OF PROPOSAL & PROPERTY

PROPOSED BUILDING ON PLOT BEARING C.T.S. NO. 396, 396 / 1 TO 59, PANJABI CHAWAL, SUBHASH ROAD, JANTA MARKET, BHANDUP (W) MUMBAI 400 078.

AMRUT SRUSHTI CO-OP HOUSING SOCIETY (PROP)

NAME OF SOCIETY

AMRUT SRUSTHI CO-OP HOUSING SOCIETY (LTD)

NAME & SIGN. OF OWNER

M/S JAYSHREE BUILDERS

JAYSHREE BUILDERS

STAMP OF DATE OF RECEIPT OF PLANS | **STAMP OF DATE OF APPROVAL OF PLANS**

Approved Subject to the condition Mentioned In this office permission Letter No. SRA/ENG/3833/S/PLAN
Dt. 15 OCT 2025
Executive Engineer
Slum Rehabilitation Authority
Brihanmumbai

REVISION	DATE	DESCRIPTION	SIGNATURE

JOB.NO.	00
DRN.BY	
CHK.BY	
SCALE	AS SHOWN
NORTH	

S. ASSOCIATES
ARCHITECT AND INT. DESIGNER
1103, 11TH FLOOR, OPAL SQUARE,
NEAR MIDC , WAGLE ESTATE,
THANE (W). 022 20813369