
This cancels Approval to the previous Plans Sanctioned under no. GA/BLDG/13743/15 | PLAP dated 01/01/2024

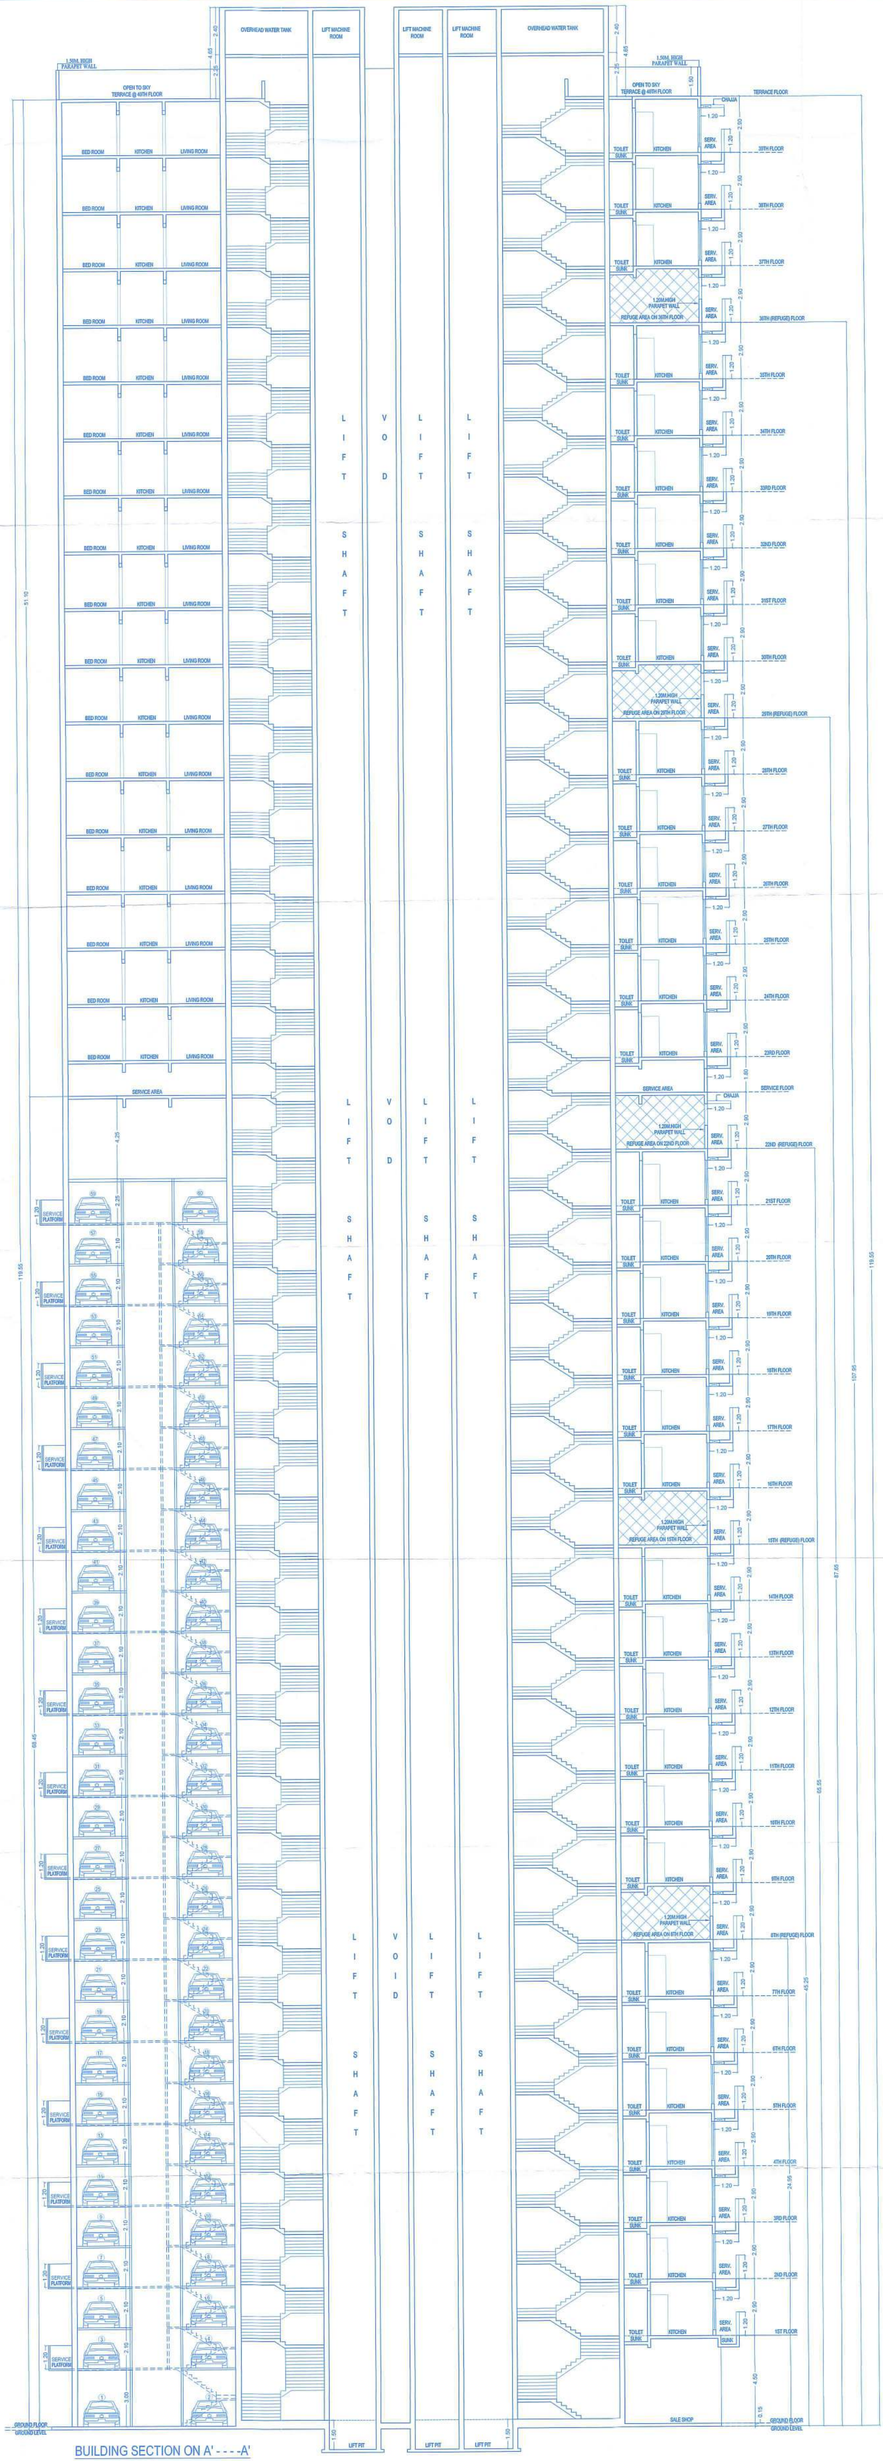

BUILDING SECTION ON A' - - - -A'

SCALE= 1:100 "B" WING

FORM - II

CONTENT OF SHEET

"BUILDING SECTION ON A' - - - -A'.

CERTIFICATE OF AREA

CERTIFIED THAT I HAVE SURVEYED THE PLOT UNDER REFERENCE ON AND THAT THE DIMENSIONS OF SIDES, ETC. OF PLOT STATED ON THE PLAN ARE AS MEASURED ON SITE AND THE AREA SO WORKED OUT IS ..... SQUAREMETERS AND TALLIES WITH THE AREA STATED IN THE DOCUMENT OF OWNERSHIP/TOWN PLANNING SCHEME RECORDS.

SIGNATURE OF LICENSED SURVEYOR/ARCHITECT/ ENGINEER/ STRUCTURAL ENGINEER/ SUPERVISOR

ARCHITECT DESCRIPTION OF PROPOSAL & PROPERTY

PROPOSED BUILDING ON PLOT BEARING C.T.S. NO. 396, 396 / 1 TO 59, PANJABI CHAWAL, SUBHASH ROAD, JANTA MARKET, BHANDUP (W) MUMBAI 400 078.

AMRUT SRUSHTI CO-OP HOUSING SOCIETY (PROP)

NAME OF SOCIETY

AMRUT SRUSHTI CO-OP HOUSING SOCIETY (LTD)

NAME & SIGN. OF OWNER

M/S JAYSHREE BUILDERS

STAMP OF DATE OF RECEIPT

JAYSHREE BUILDERS

STAMP OF DATE OF APPROVAL OF PLANS

Approved Subject to the condition Mentioned in this Commencement Letter No. SRA/ENG/13743/15/PL/AP Dt.: 15 OCT 2025

Executive Engineer
Slum Rehabilitation Authority
Brihanmumbai

REVISION	DATE	DESCRIPTION	SIGNATURE

JOB NO.	00
DRN.BY	
CHK.BY	
SCALE	AS SHOWN
NORTH	

ARCHITECTS ASSOCIATES
ARCHITECT AND INT. DESIGNER
1103, 11TH FLOOR, OPAL SQUARE,
NEAR MIDC , WAGLE ESTATE,
THANE (W). 022 30813369