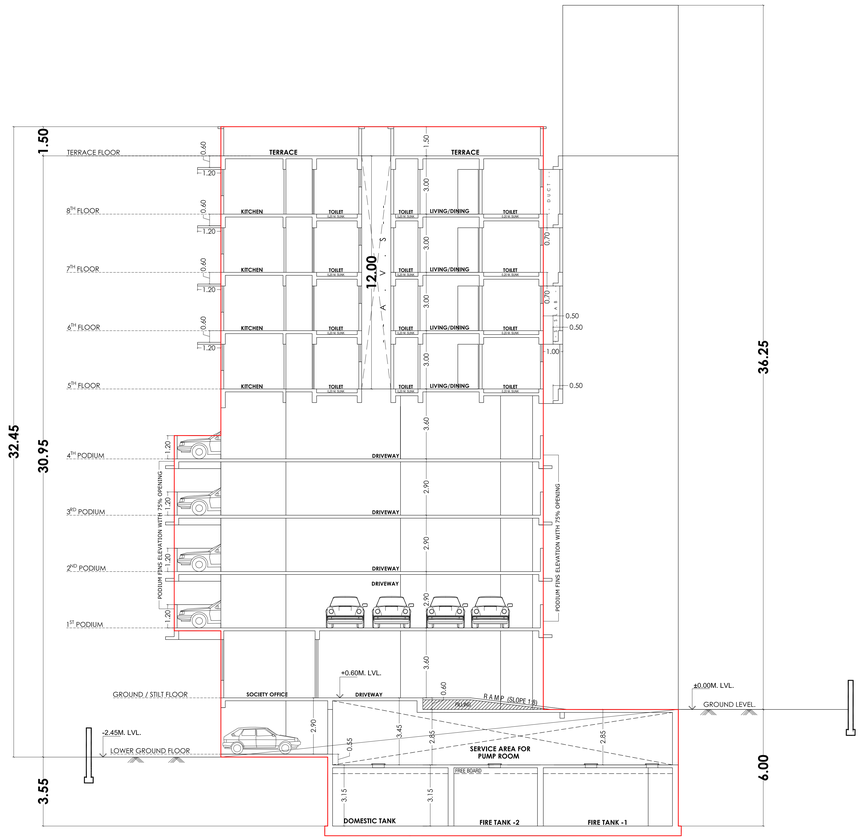

SECTION D-D
SCALE 1:100

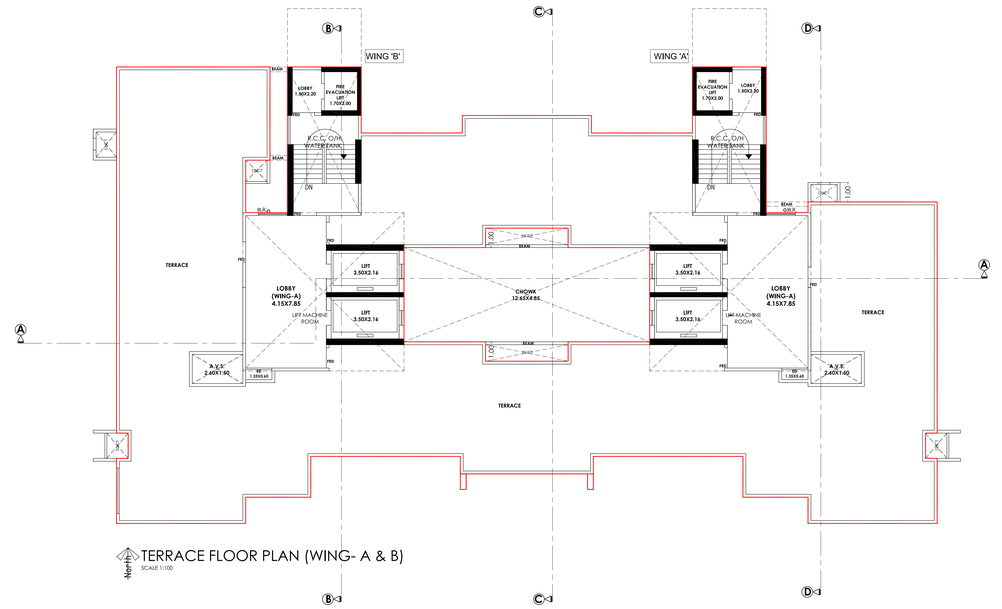

TERRACE FLOOR PLAN (WING- A & B)
SCALE 1:100

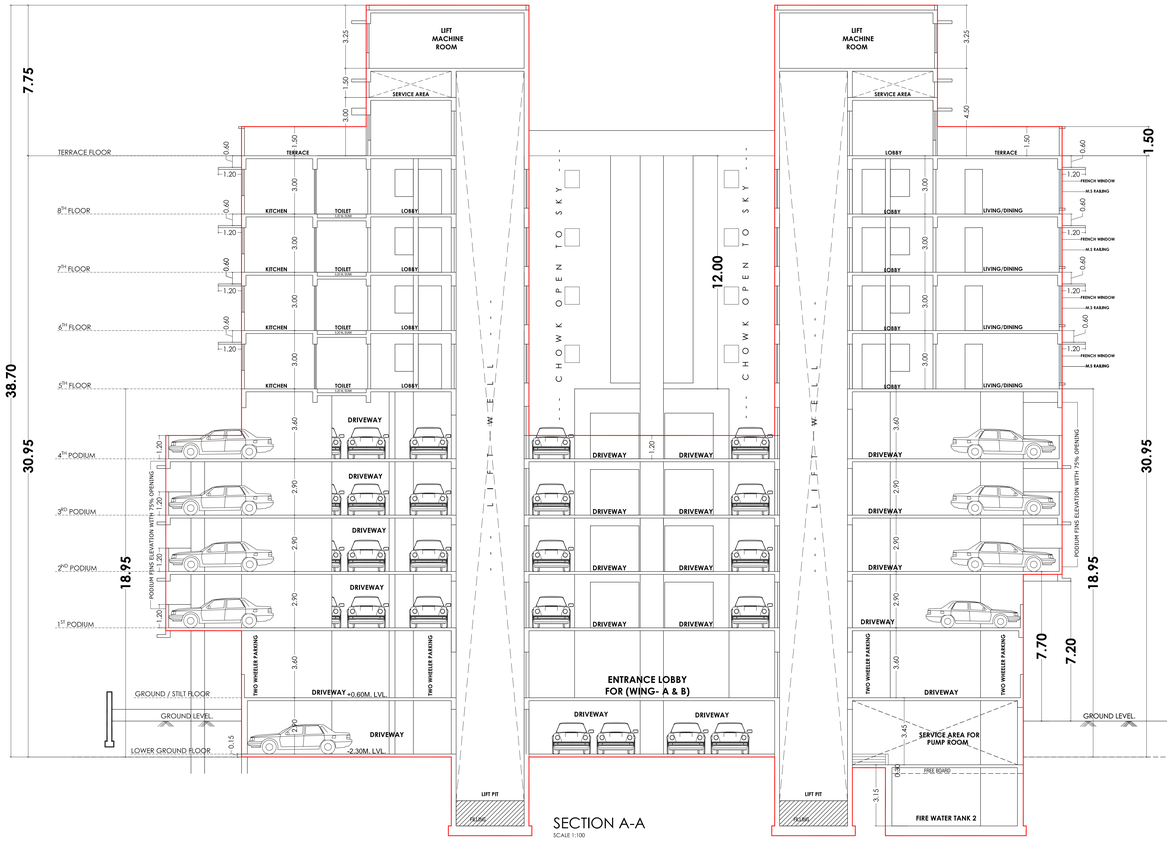

SECTION A-A
SCALE 1:100

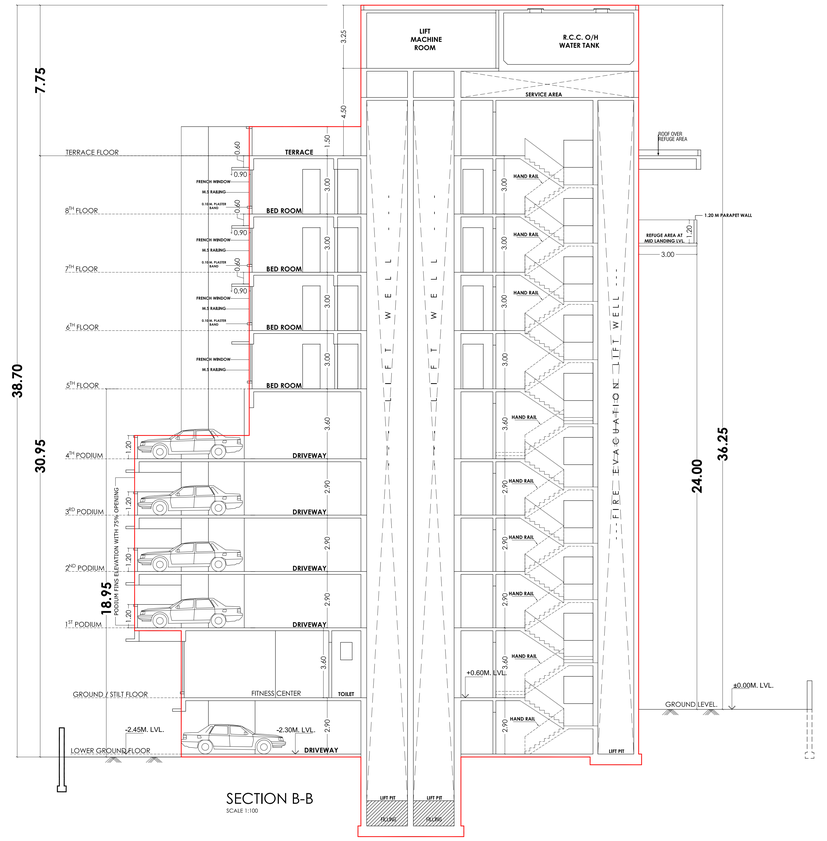

SECTION B-B
SCALE 1:100

PROFORMA-B	
CONTENTS OF SHEET :	DESC. OF PROPOSAL
SECTION A-A & SECTION B-B.	PROPOSED DEVELOPMENT ON PLOT BEARING C.T.S. NO.18C OF MULUND (W) VILL. AT GHATI PADA ROAD, MULUND (W), MUMBAI.

STAMP OF APPROVAL OF PLAN

This cancels approval to the previous plans sanctioned under no. P-3787/2019/(18/C)/T Ward/MULUND-W/337/1/New

Dated. 25/03/2022

Approved subject to the condition mentioned in this office letter under no. P-3787/2019/(18/C)/T Ward/MULUND-W/337/2/Amend

SUHAS VASANT NEMANE
Executive Engineer
Building Proposal. (E.S.)- II
S.E (BP) (L-E & N-W)

Nitin Vasantrao Patil
A.E(B.P) S & T

SHAILESH SHRIRAM RANKHONDE

OWNER NAME & SIGNATURE	
Shri. SANJAY JAIN OF SHREEJI REALITIES PVT. LTD. C.A.TO M/s. VENUS TILES AND MARBLES MANUFACTURING LTD.	SANJAY JAIN — Digitally signed by SANJAY JAIN Date: 2023.06.07 12:36:58 +05'30'

SCALE	JOB NO.	SHEET NO.	DRN.BY	CHK.BY	DATE
1:100	053	4/4	S.A.A.D.	J. J.	06.06.2023

NORTH

NAME, ADD. & SIGNATURE OF LICENSED ARCHITECT / SURVEYOR

NASA
Architecture | Consultants (P) Ltd.
ARCHITECTS, ENGINEERS, LANDSCAPE DESIGNERS, CONTRACTORS
GALA NO. 1(G-1), GROUND FLOOR, EKARA ESTAMBA (RDC) ESTATE, L.B.S. MARG, VIRAYANJU (W), Mumbai- 400 083.
TEL.: 25763589, E-MAIL : nasa_arch@yahoo.com

SUKLUDE SACHIN SHIVAJI
SACHIN S SUKLUDE
Licensed Surveyor
Reg. No. B40010041