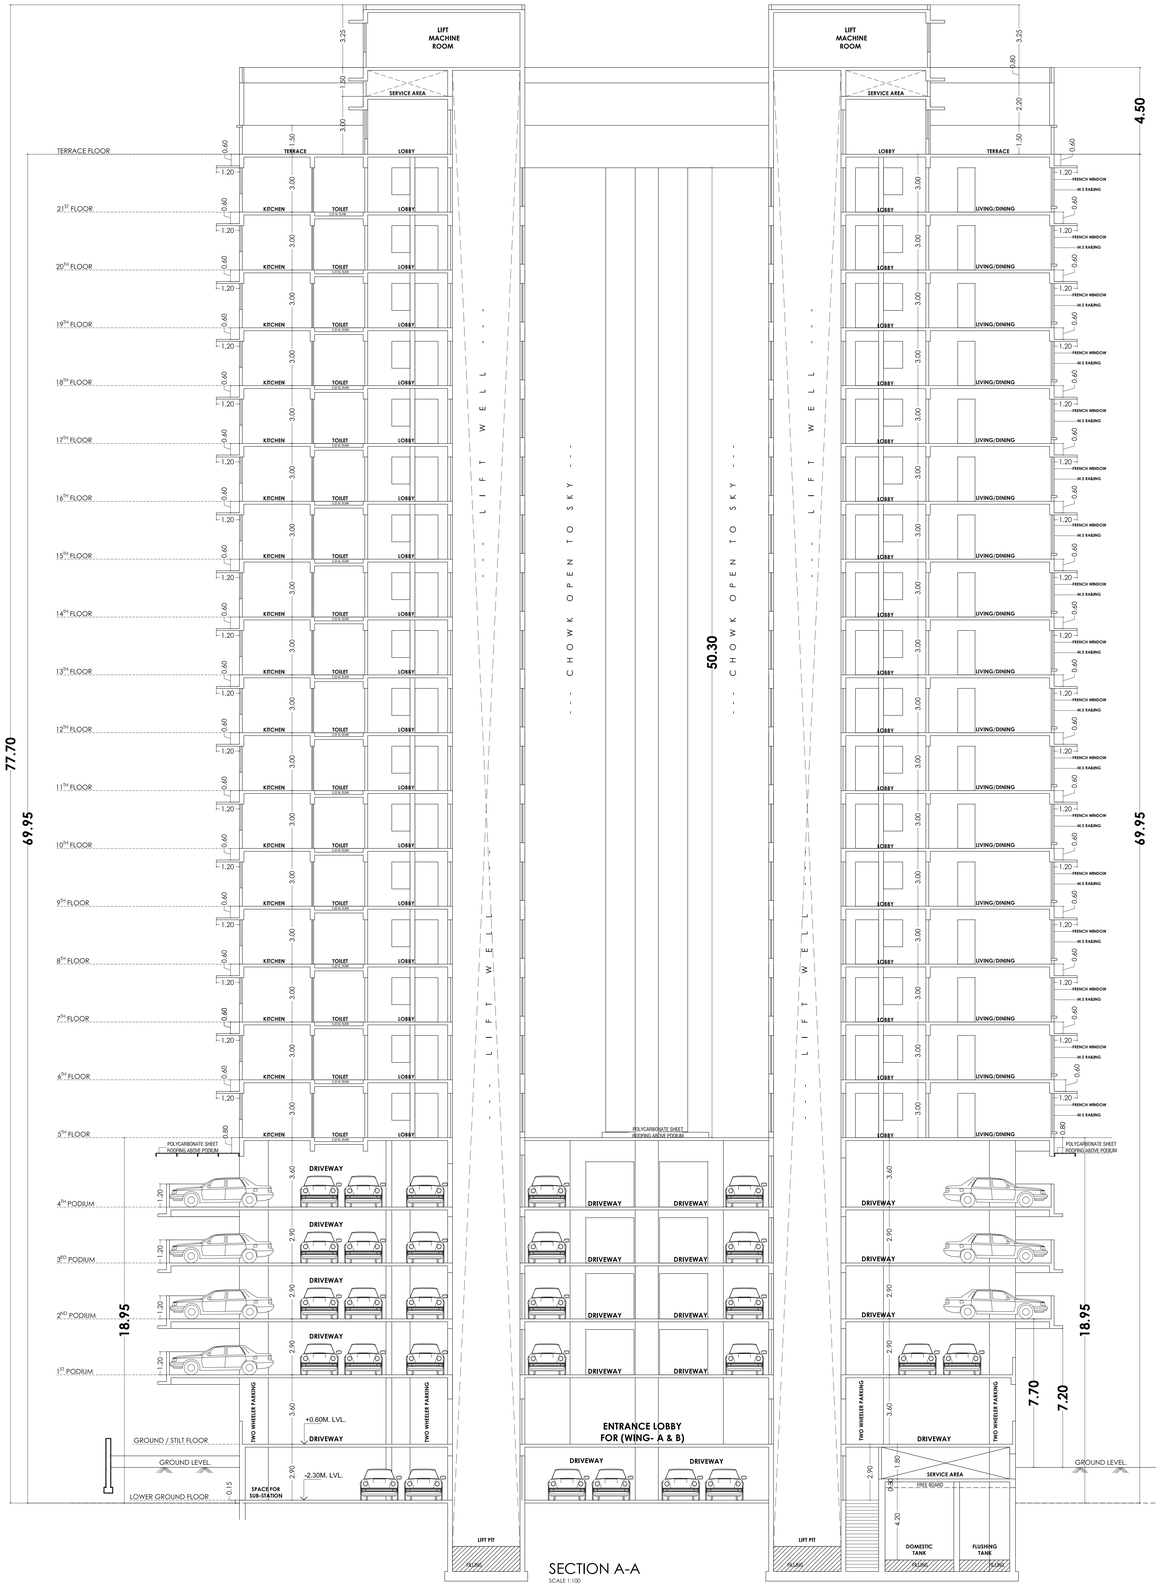

SECTION A-A
SCALE 1:100

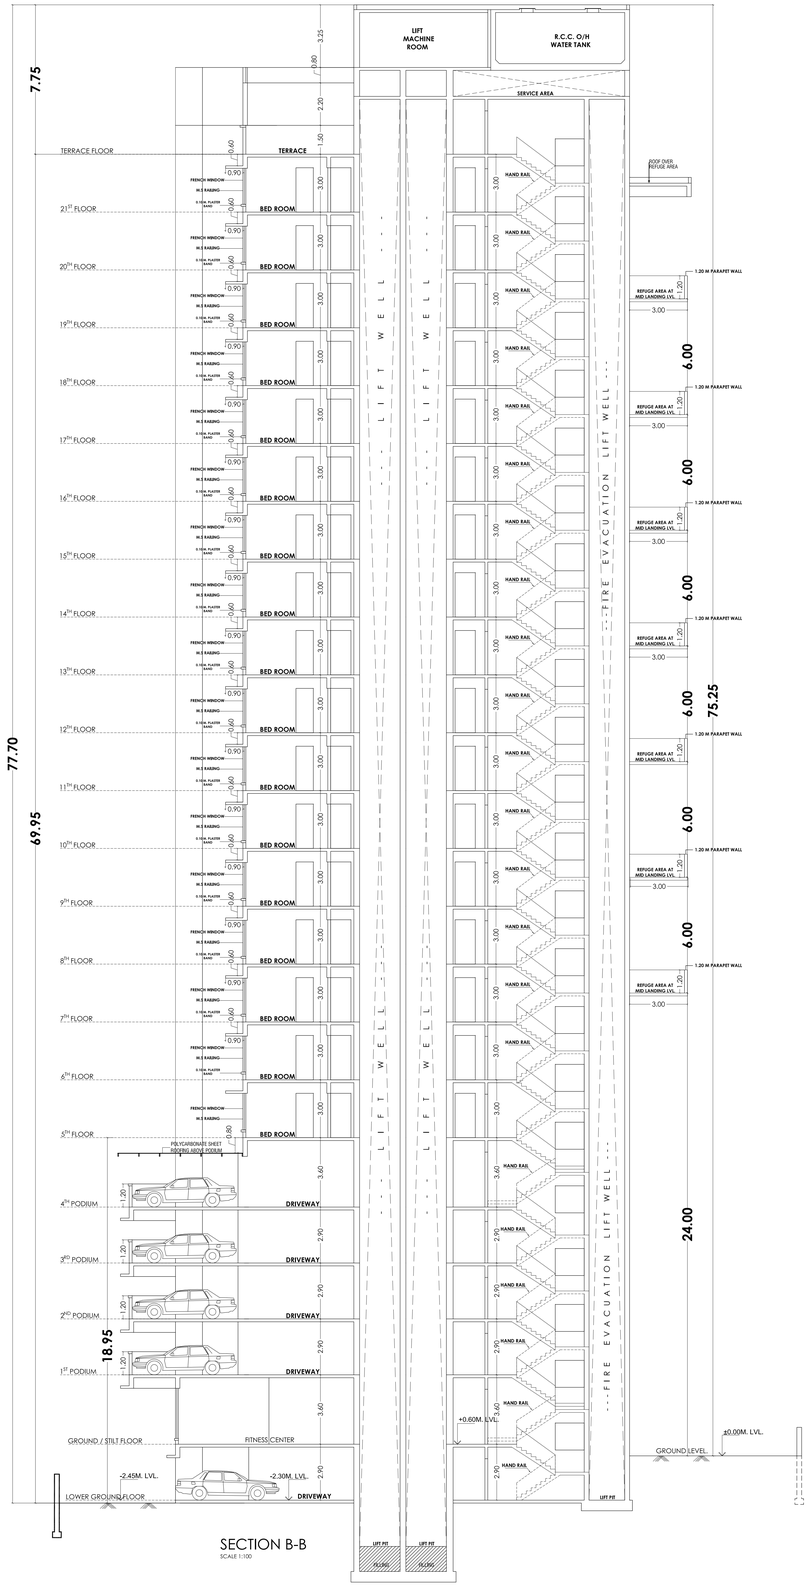

SECTION B-B
SCALE 1:100

PROFORMA-B	
CONTENTS OF SHEET :	DESC. OF PROPOSAL
SECTION A-A & SECTION B-B.	PROPOSED DEVELOPMENT ON PLOT BEARING C.T.S. NO.18C OF MULUND (W) VILL. AT GHATI PADA ROAD, MULUND (W), MUMBAI.

STAMP OF APPROVAL OF PLAN

VINAYAK MOTIRAM MAINKAR
Digitally signed by VINAYAK MOTIRAM MAINKAR
Date: 2023.04.05 14:38:09 +05'30'
D.F.O

RAVINDRA NARAYANRAO AMBULGEKAR
Digitally signed by RAVINDRA NARAYANRAO AMBULGEKAR
Date: 2023.04.05 16:45:07 +05'30'
DY.C.F.O

OWNER NAME & SIGNATURE

Shri. SANJAY JAIN OF SHREEJI REALTIES PVT. LTD. C.A TO M/s. VENUS TILES AND MARBLES MANUFACTURING LTD.

SCALE	JOB NO.	SHEET NO.	DRN.BY	CHK.BY	DATE
1:100	053	4/5	SAAD.D	J. J	05/04/2023

NORTH

NAME, ADD. & SIGNATURE OF LICENSED ARCHITECT / SURVEYOR

N

NASA
ARCHITECTURE CONSULTANTS (PVT.) LTD.
ARCHITECTS, ENGINEERS, LANDSCAPE DESIGNERS, CONTRACTORS
GALA NO. 1,2,3, GROUND FLOOR, SAMAN STUDIO PVT. ESTATE, L.B.S. MARG, VIKHROLI (W), Mumbai- 400 083.
TEL:- 25783695, E-MAIL:- nasa.architecture.com

SULKUDE SACHIN SHIVAJI
Digitally signed by SULKUDE SACHIN SHIVAJI
Date: 2023.04.05 16:45:07 +05'30'
SACHIN S SULKUDE
Licensed Surveyor
Reg. No. 840010041

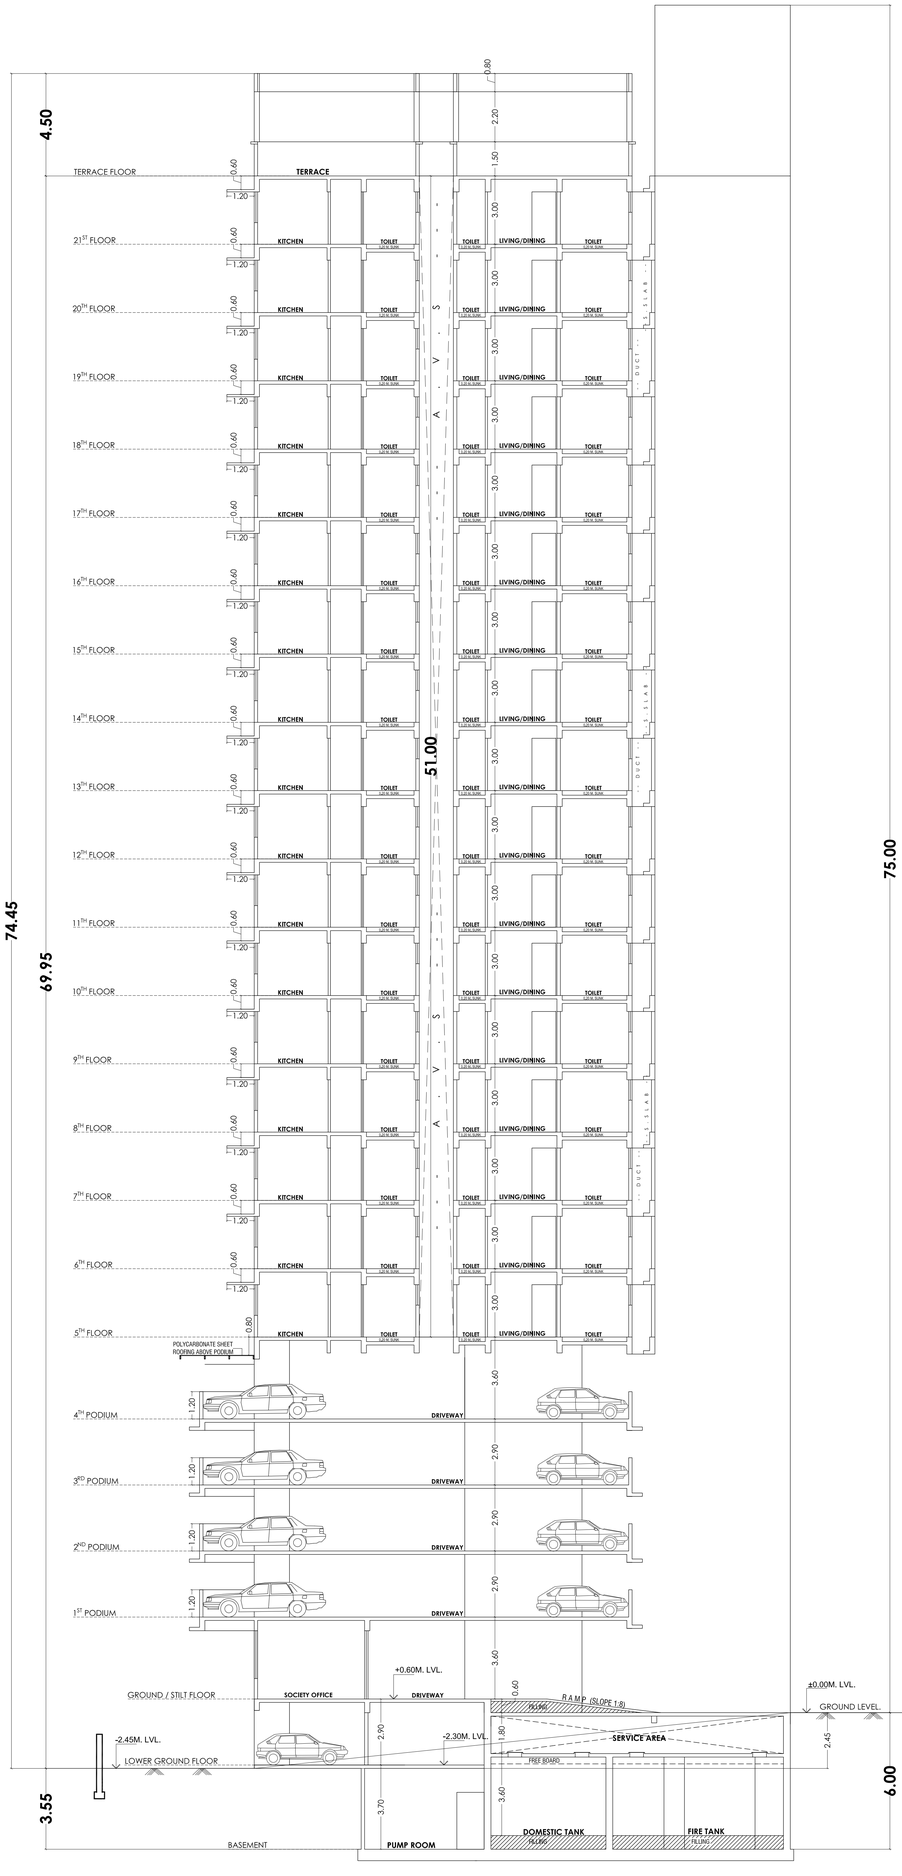

SECTION D-D
SCALE 1:100

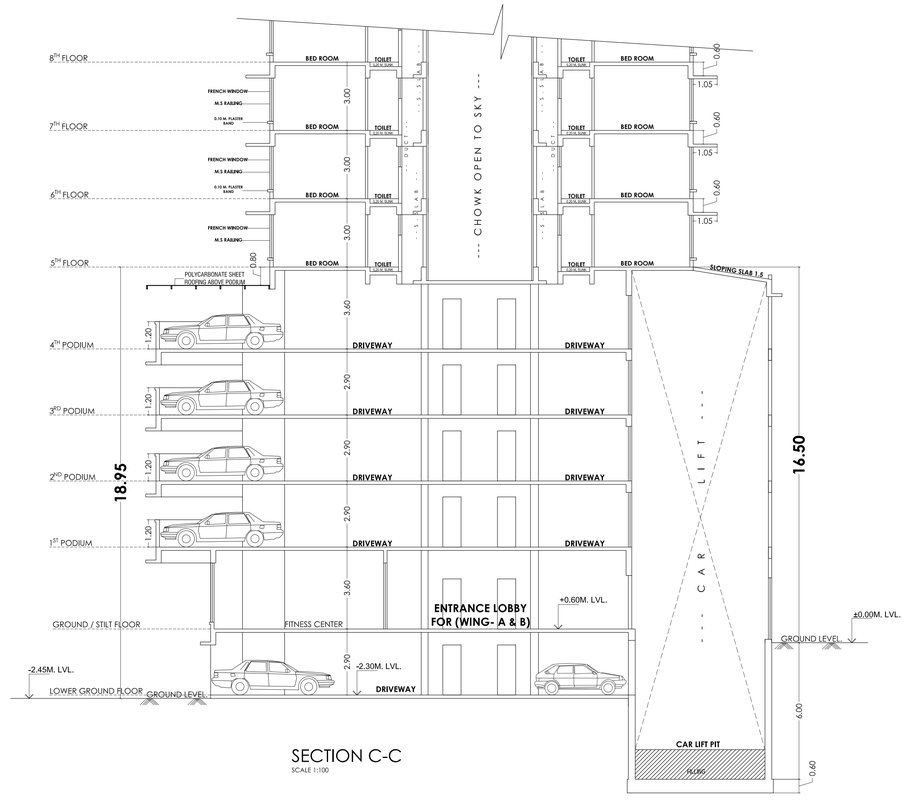

SECTION C-C
SCALE 1:100

PROFORMA-B	
CONTENTS OF SHEET :	DESC. OF PROPOSAL
SECTION C-C & SECTION D-D.	PROPOSED DEVELOPMENT ON PLOT BEARING C.T.S. NO.18C OF MULUND (W) VILL. AT GHATI PADA ROAD, MULUND (W), MUMBAI.

STAMP OF APPROVAL OF PLAN

VINAYAK MOTIRAM MAINKAR
Digitally signed by VINAYAK MOTIRAM MAINKAR
Date: 2023.04.05 14:38:29 +05'30'
D.F.O

RAVINDRA NARAYAN RAO AMBULGEKAR
Digitally signed by RAVINDRA NARAYANRAO AMBULGEKAR
Date: 2023.04.05 16:45:24 +05'30'
DY.C.F.O

OWNER NAME & SIGNATURE

Shri. SANJAY JAIN OF SHREEJI REALTIES PVT. LTD. C.A TO M/s. VENUS TILES AND MARBLES MANUFACTURING LTD.

SCALE	JOB NO.	SHEET NO.	DRN.BY	CHK.BY	DATE
1:100	053	5/5	SAA/D.D	J. J.	05/04/2023

NORTH

NAME, ADD. & SIGNATURE OF LICENSED ARCHITECT / SURVEYOR

NASA
Architectural Consultants (Pvt.) Ltd.
ARCHITECTS ENGINEERS LANDSCAPE DESIGNERS CONTRACTORS
GALA NO. GD-3, GROUND FLOOR, KARMA STAMBH IND. ESTATE, L.B.S. MARG, VIKHROLI (W), Mumbai- 400 083.
TEL:- 25783009, E-MAIL:- nasa_arch@yahoo.com

SULKUDE SACHIN SHIVAJI
Digitally signed by SULKUDE SACHIN SHIVAJI
DN: c=IN, o=Personal, title=6660, pseudonym=3E6E4E0E8E8E8