

CONTENTS OF SHEET

COMPOSITE BLDG. NO - 02	SECTION : 'A' - 'A'

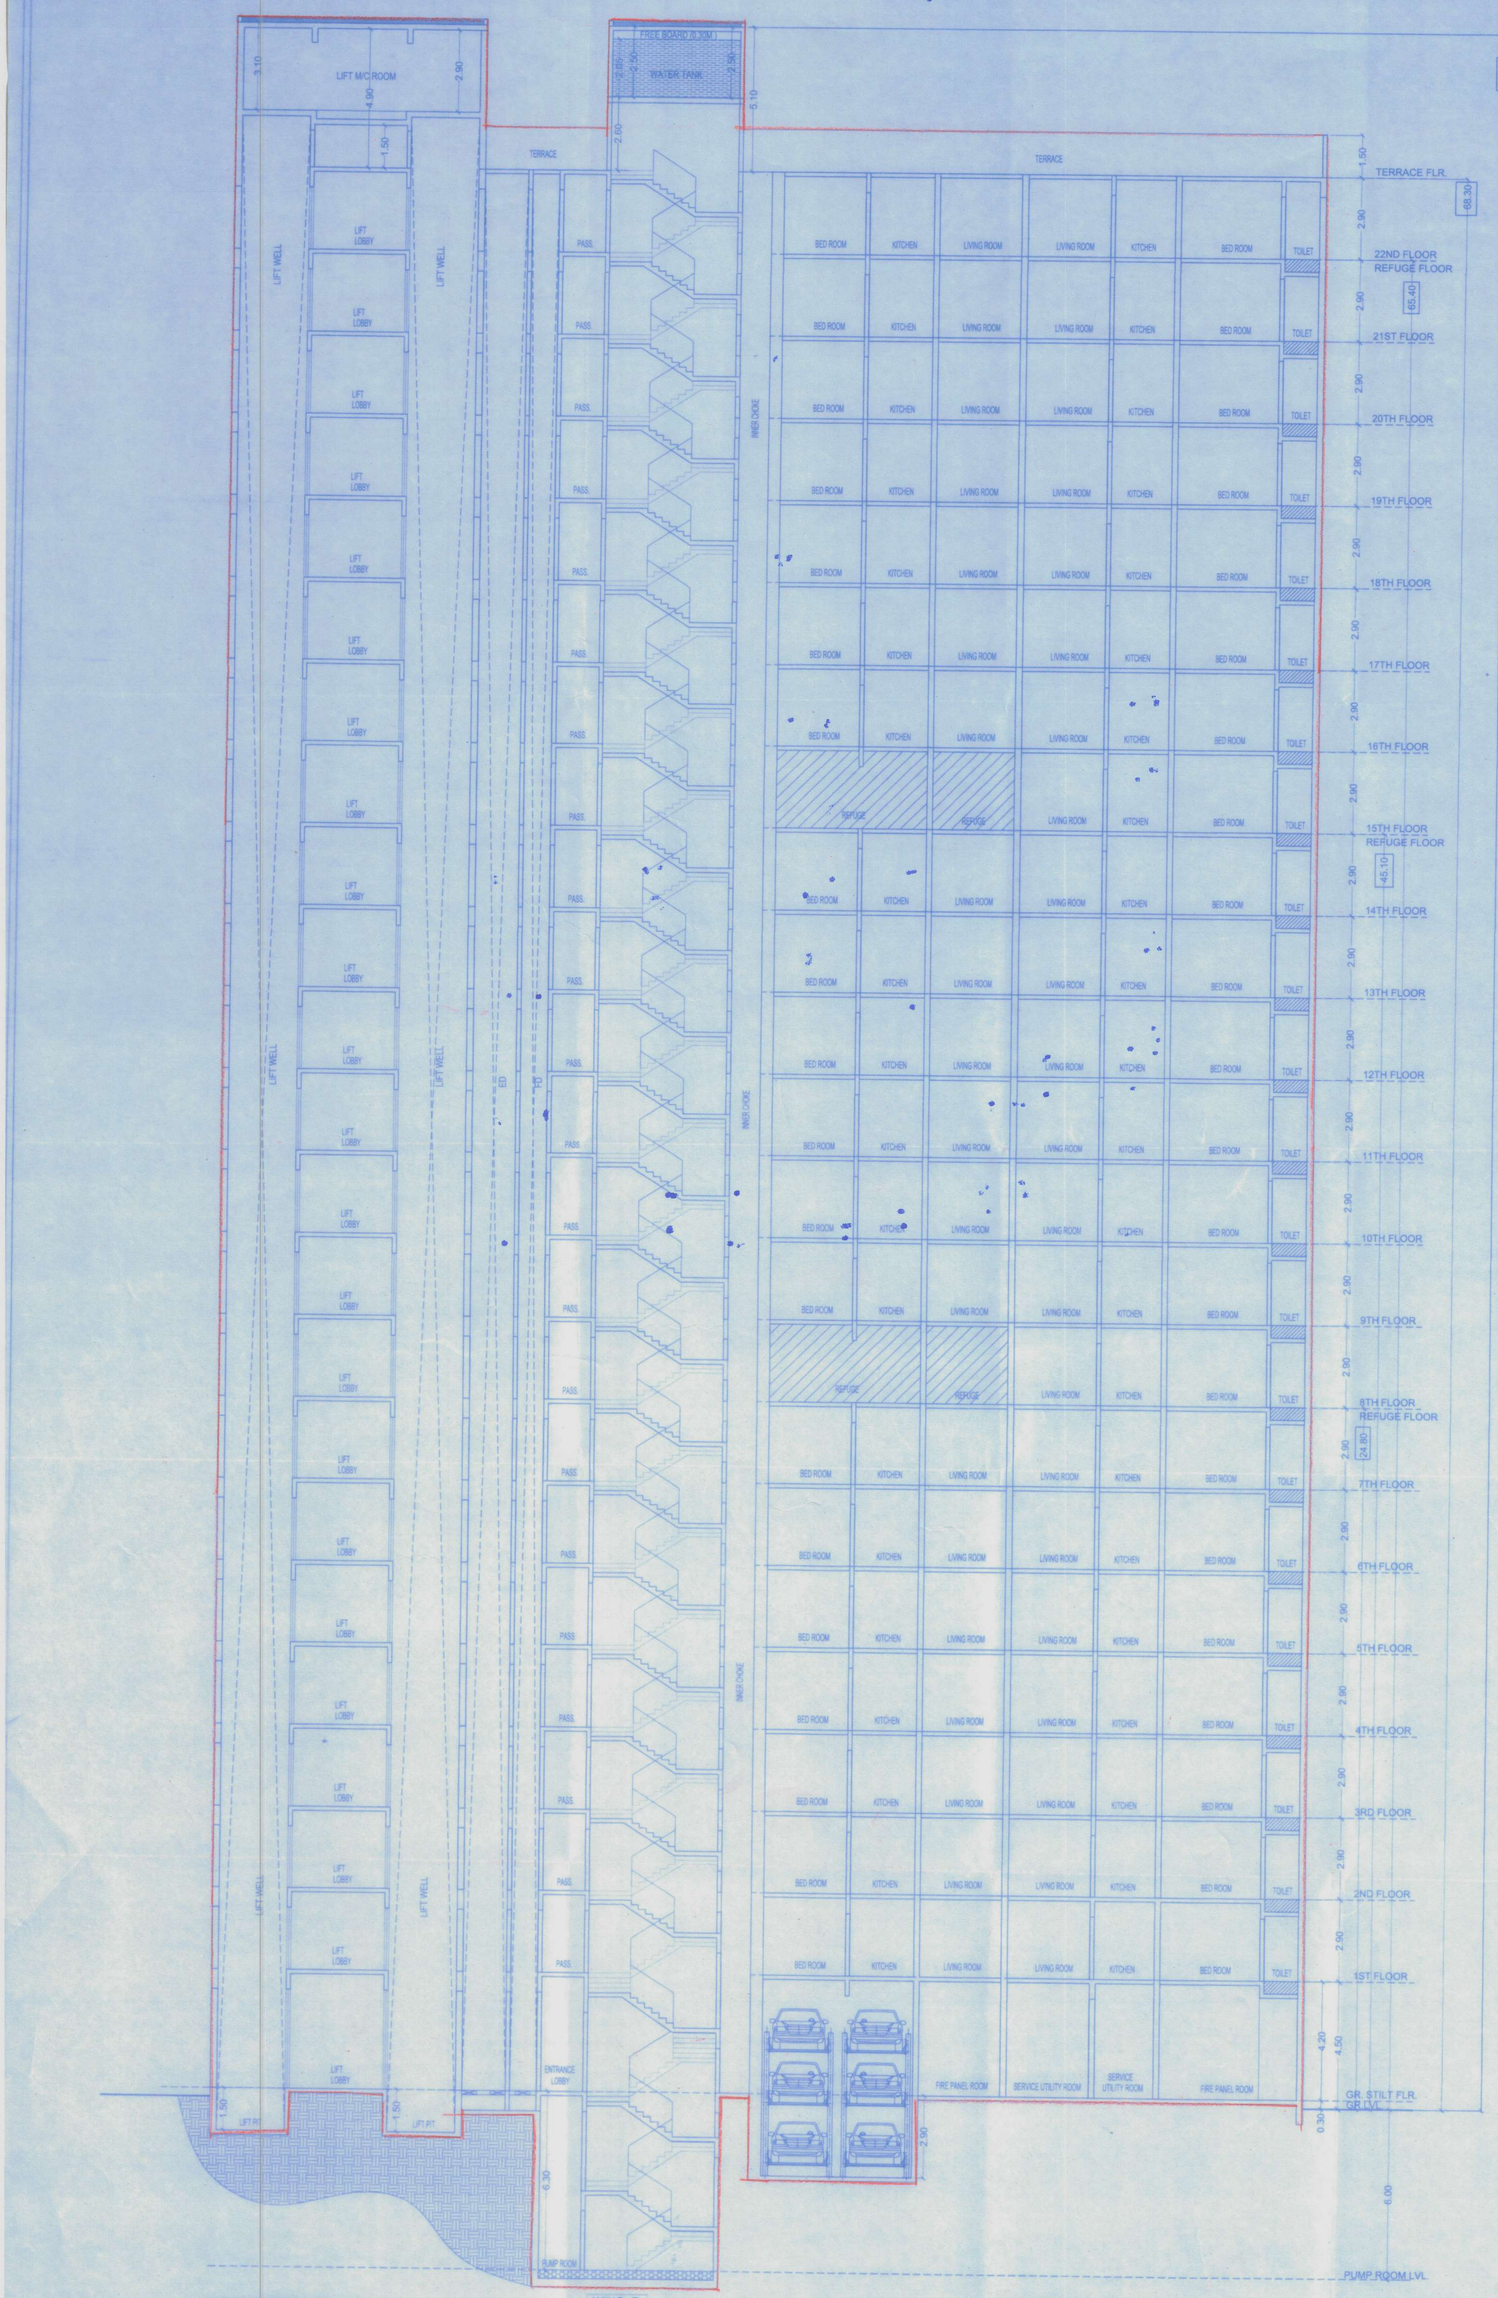

SECTION A-A
SCALE 1:100

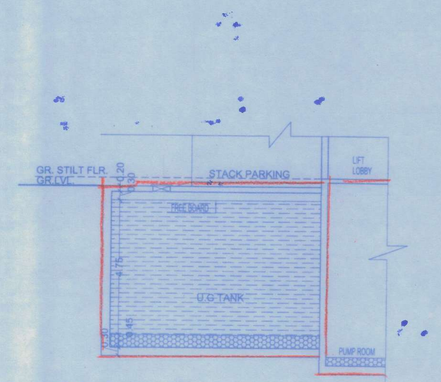

SECTION B-B
SCALE 1:100

FORM II

DESCRIPTION OF PROPOSAL & PROPERTY

PROPOSED SLUM REHABILITATION SCHEME ON SLUM & NON SLUM PLOT BEARING C.T.S NO. 512/B (PT.) & 512 B/1 TO 28 OF VILLAGE, MALAD NORTH, TALUKA BORIVALI, SHREE SAURASHTRA DASHA SHREE MALI NAGAR, NARISHING LANE MALAD WEST, MUMBAI SUBURBAN DISTRICT

FOR "SHREE GAONDEVI SRA CHS LTD."

NAME OF THE OWNER/ DEVELOPER AND SIGNATURE

M/S. VISHAL CONSTRUCTION

Yash Amrelia VISHAL CONSTRUCTIONS

REVISION	DATE	SCALE	DRN BY	CHK BY
		1:100	M.SUTAR	RACHANA

STAMP AND DATE OF APPROVAL OF PLANS

This cancels Approval to the Previous Plans sanctioned under no. P/N/PVT/0185/20180806/AP/L-2 Dated 30/03/2024

Approved Subject to the condition Mentioned in this office permission Letter No. SRA/ENG/0185/20180806/AP/L-2 Dt. 19 MAY 2025

Executive Engineer 19/05/2025
Slum Rehabilitation Authority
Brihanmumbai

NAME & SIGNATURE OF ARCHITECTS

VISHWAS SATODIA
[ARCHITECT]

NORTH

VISHWAS SATODIA
ARCHITECT INTERIOR DESIGNER VALUER
1102 / B WING, 11TH FLOOR, SHAH ARCADE - II,
RANI SATI MARG, MALAD (E), MUMBAI - 400 097
MOBILE. : 7715951475