SHEET NO- 6/6

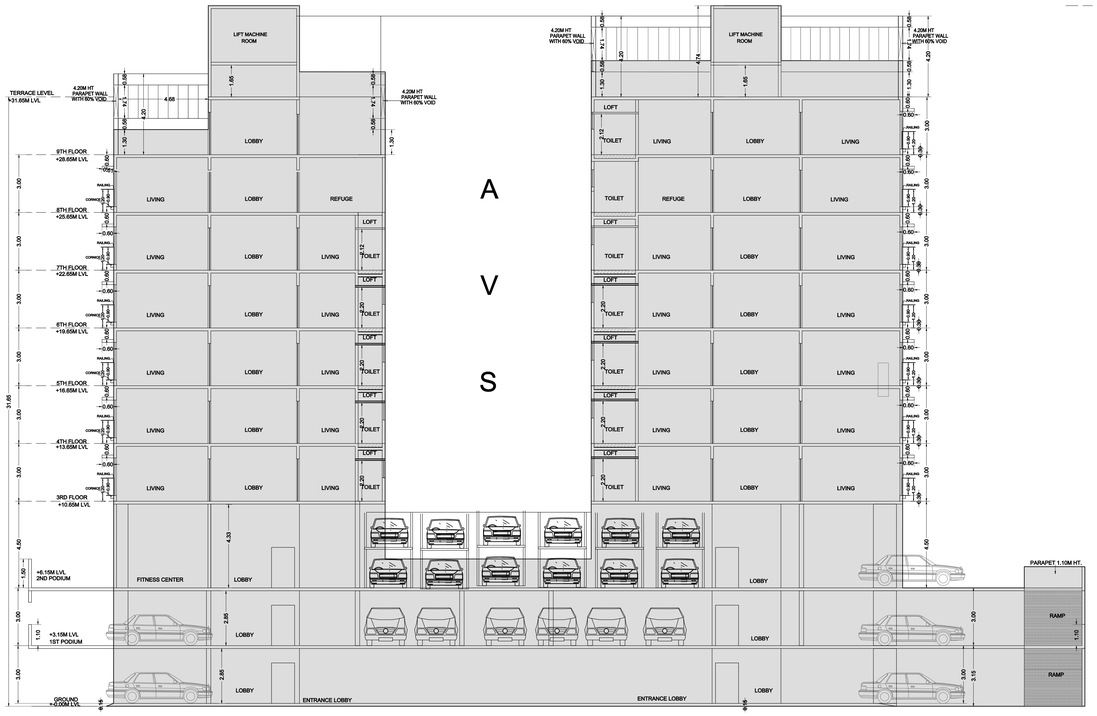

SECTION A-A
SCALE :- 1:100

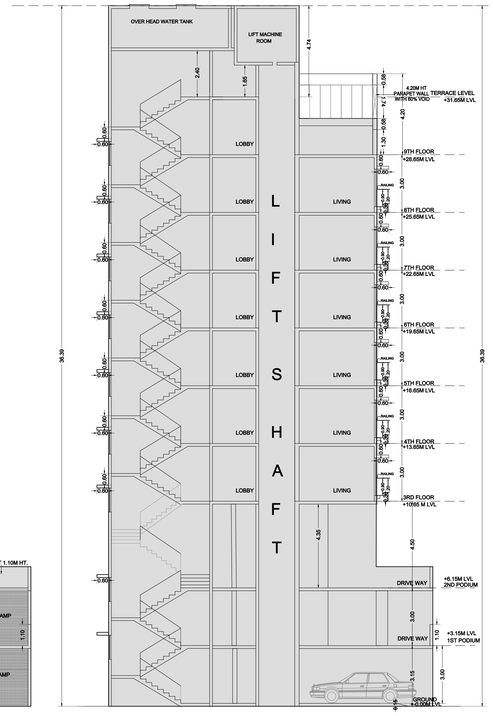

SECTION B-B
SCALE :- 1:100

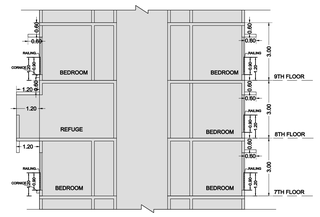

SECTION X-X THROUGH REFUGE FLOOR
SCALE 1:100

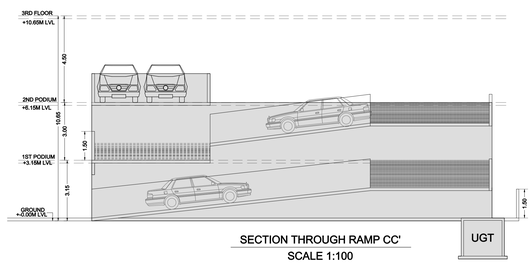

SECTION THROUGH RAMP CC'
SCALE 1:100

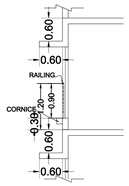

SECTION THROUGH TYPICAL CHAJJA

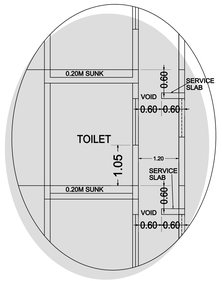

SECTION THROUGH TOILET DUCT
SCALE 1:50

FORM 'II'

CONTENTS OF SHEET

SECTION

STAMP OF DATE OF RECEIPT OF PLANS | STAMP OF APPROVAL OF PLANS

APPROVED SUBJECT TO CONDITIONS MENTIONED IN THIS OFFICE
U/ NO.P-13285/2022/(960/6)/P/N WARD / MALAD SOUTH /33/7/1/NEW
ON EVEN DATE

THIS PLAN IS DIGITALLY SIGNED & DOES NOT REQUIRE SIGNATURE.

S.E.B.P. 'P-1'	A.E.B.P. 'P'	E.E.B.P. 'P'
Srinivas Hanuma nta Nanavare — Digitally signed by Srinivas Hanuma nta Nanavare Date: 2023.03.31 15:20:49 +05'30'	HARESH CHANDRA M BHAGAT — Digitally signed by HARESH CHANDRAM BHAGAT Date: 2023.03.31 12:30:49 +05'30'	SANTOSH HARISHC HANDRA SANKHE — Digitally signed by SANTOSH HARISHCHANDRA SANKHE Date: 2023.03.31 18:27:28 +05'30'

REVISION	DESCRIPTION	DATE	SIGNATURE
—	—	—	—

NORTH

DESCRIPTION OF PROPOSAL AND PROPERTY

PROPOSED REDEVELOPMENT ON PROPERTY BEARING C.T.S. NO. 960/6, OF VILLAGE MALAD (S), AT AT SOMWARI BAZAR MALAD (W) IN 'P/N' WARD MUMBAI.

NAME OF OWNER: "SEDHEMA APARTMENT CO.OP.HSG. SOC. ."

ADDRESS: 101, MAYUR TOWER, CHANDIVARKAR ROAD EXN, BORIVALI (WEST).

SIGNATURE OF OWNER/DEVELOPER

JOB NO.	DWG.NO.	DATE	SCALE	DRAWN BY	CHECKED BY
1917	6/6	10.10.2022	AS STATED	SHREEYA	KRH

SIGNATURE, NAME & ADDRESS OF LICENCED ARCHITECTS

Rasik Prabhud as Hingoo

SIGNATURE OF ARCHITECT

HINGOO
RASIK P. HINGOO ASSOCIATES
ARCHITECTURE • PRIMER DESIGN • INTERIOR DESIGN • LANDSCAPE DESIGN