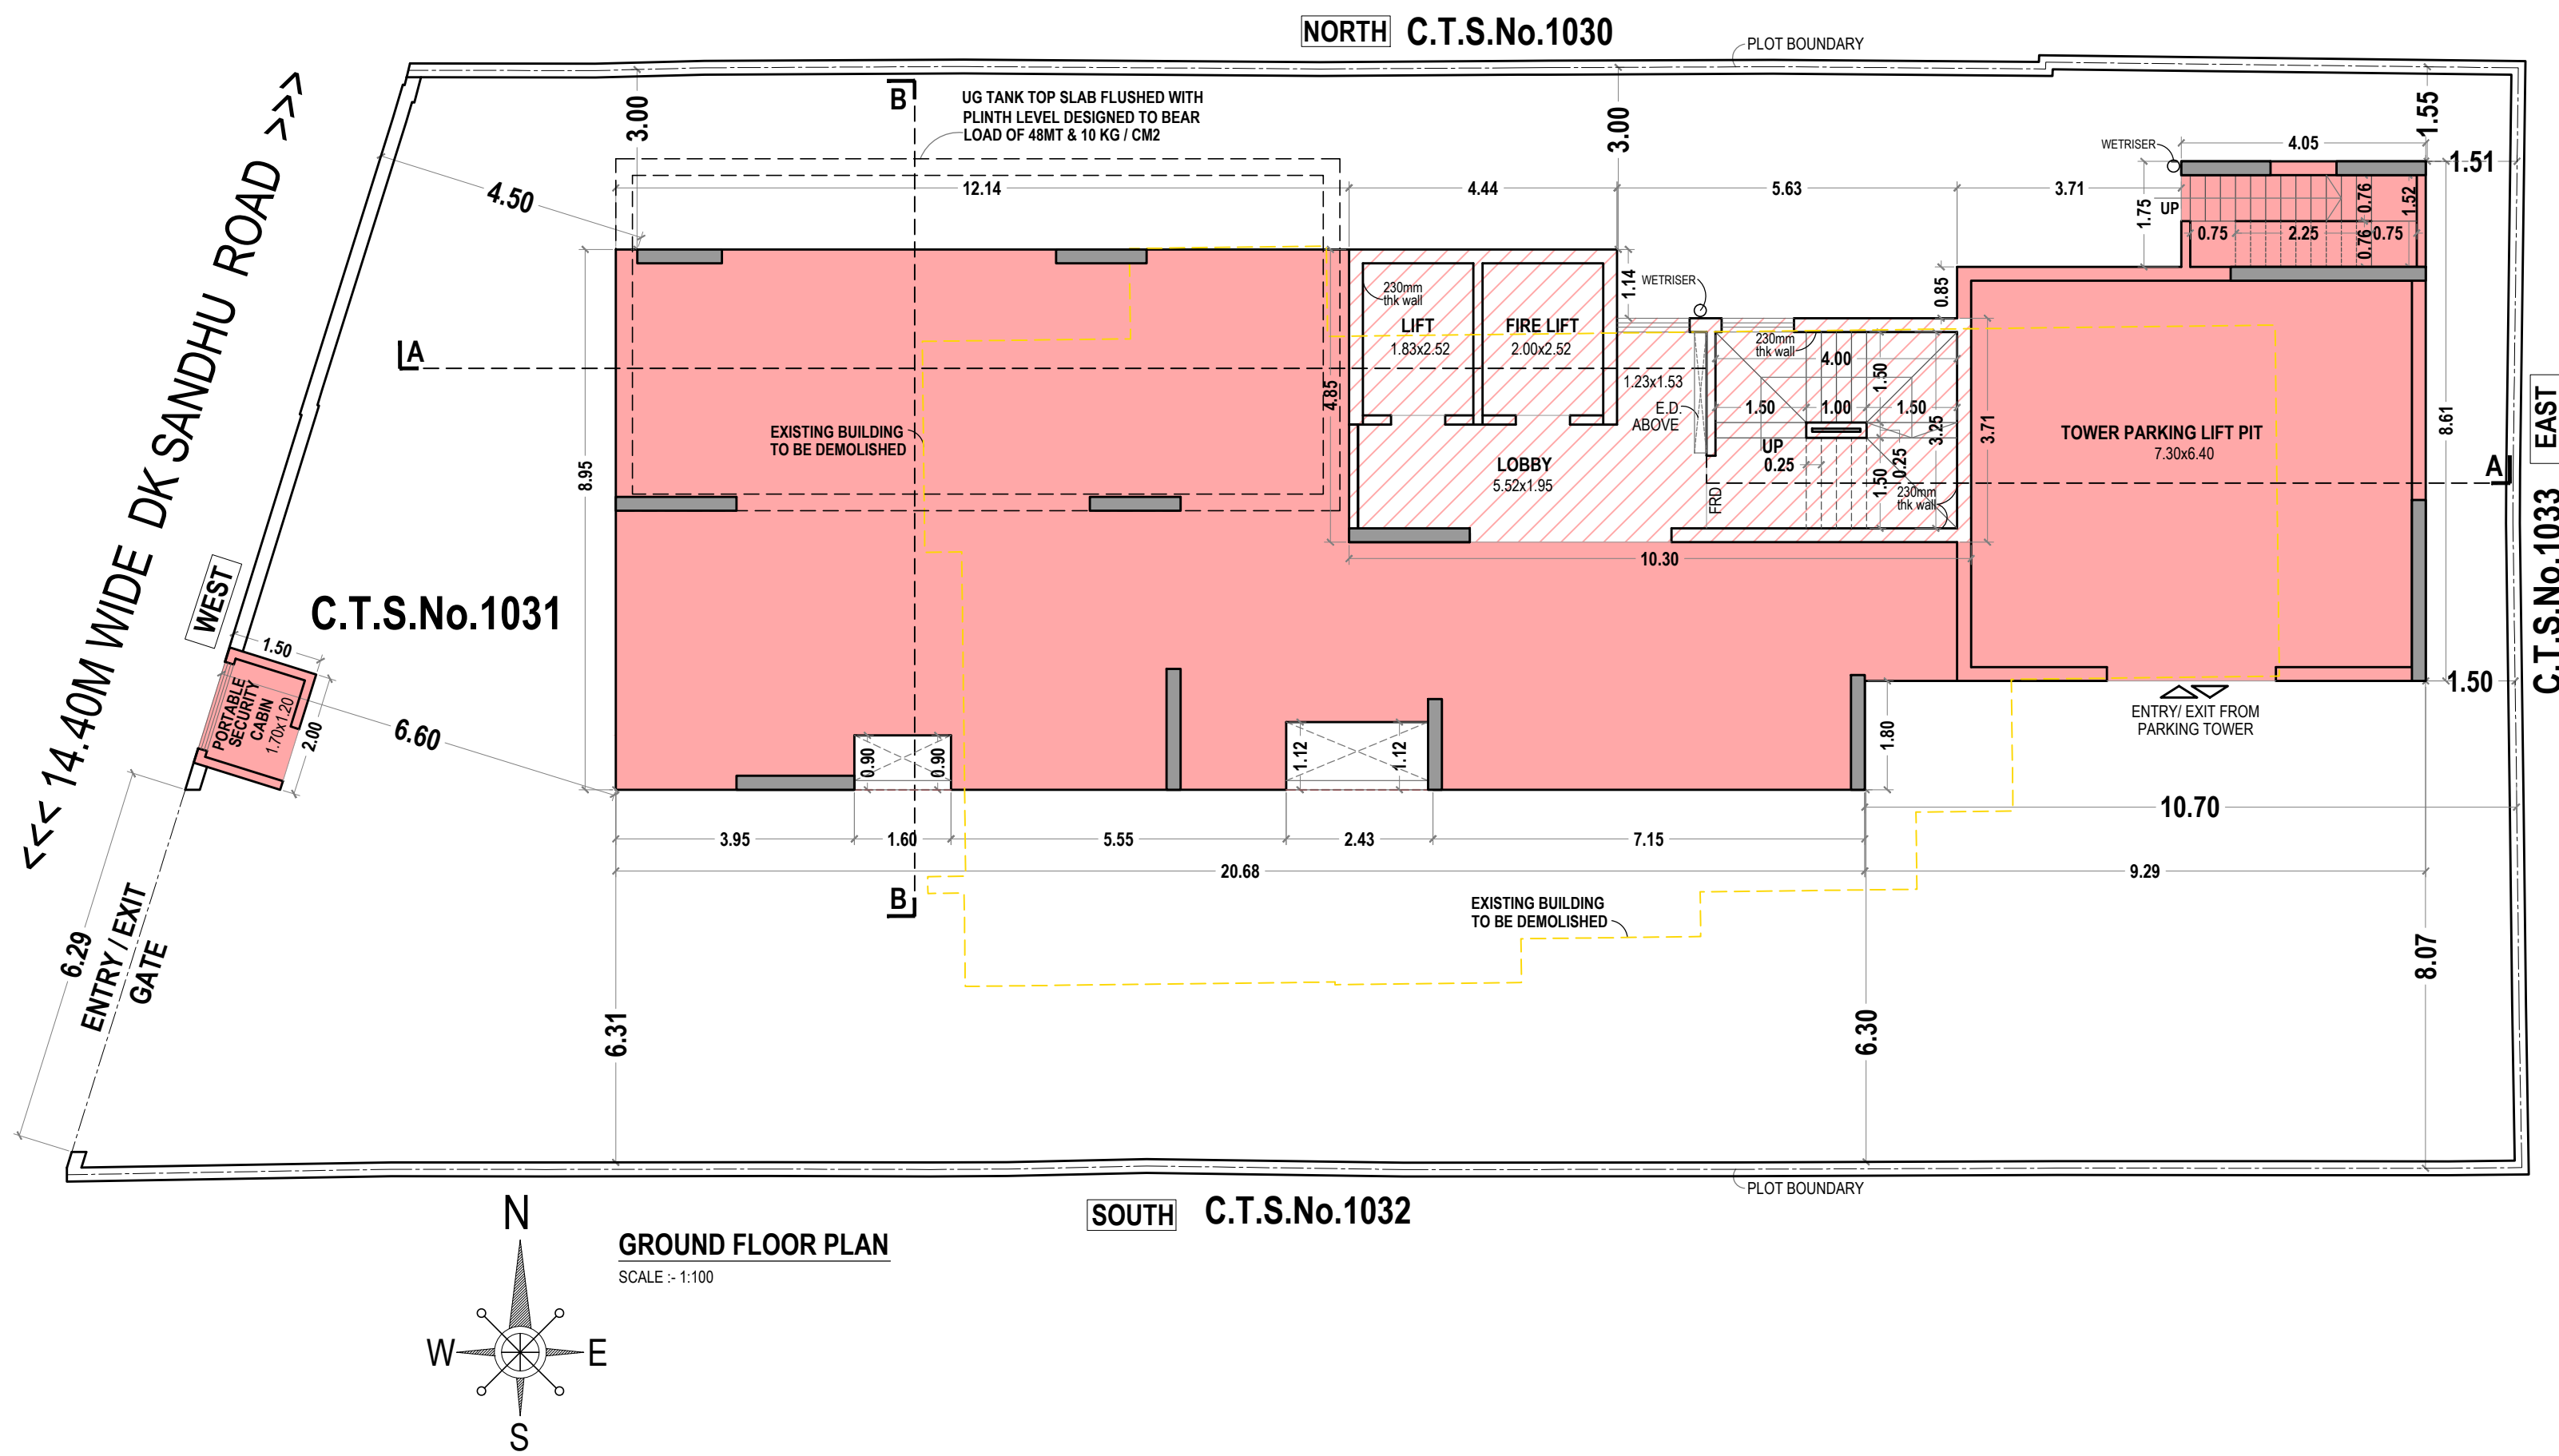


[illegible]

DESCRIPTION OF PROPOSAL & PROPERTY

PROPOSED RESIDENTIAL BUILDING ON PLOT BEARING C.T.S NO.1031,
VILLAGE - CHEMBUR, AT D.S. SANDU MARG, CHEMBUR,
MUMBAI - 400 071.

NAME & SIGN. OF OWNER

M/S. SHREE KRISHNA HOMES PVT. LTD.
C.A. TO OWNER JYOTI VIJAY MUNDLE & OTHERS

**SUNDEEP
ANAND
JAGASIA**

DATE	DRG.NO	SCALE	DRAWN BY	CHECKED BY
02-05-2023	MD-01	1:100	VIJAY	SUVARNA

NORTH	NAME AND SIGNATURE OF LICENSED SURVEYOR:
-------	--

