

PERMISSIBLE TOP ELEVATION AMSL = +70.54M

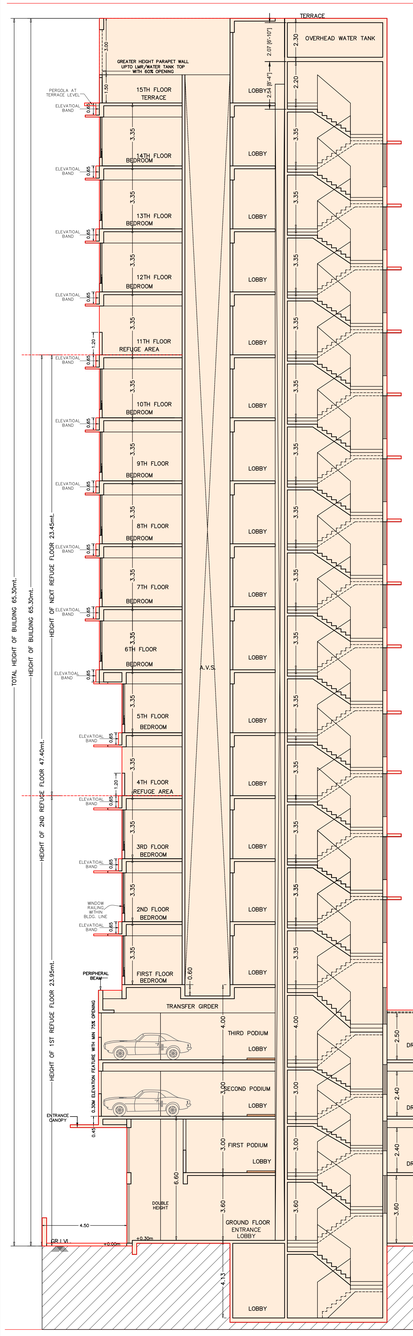

SECTION AA'

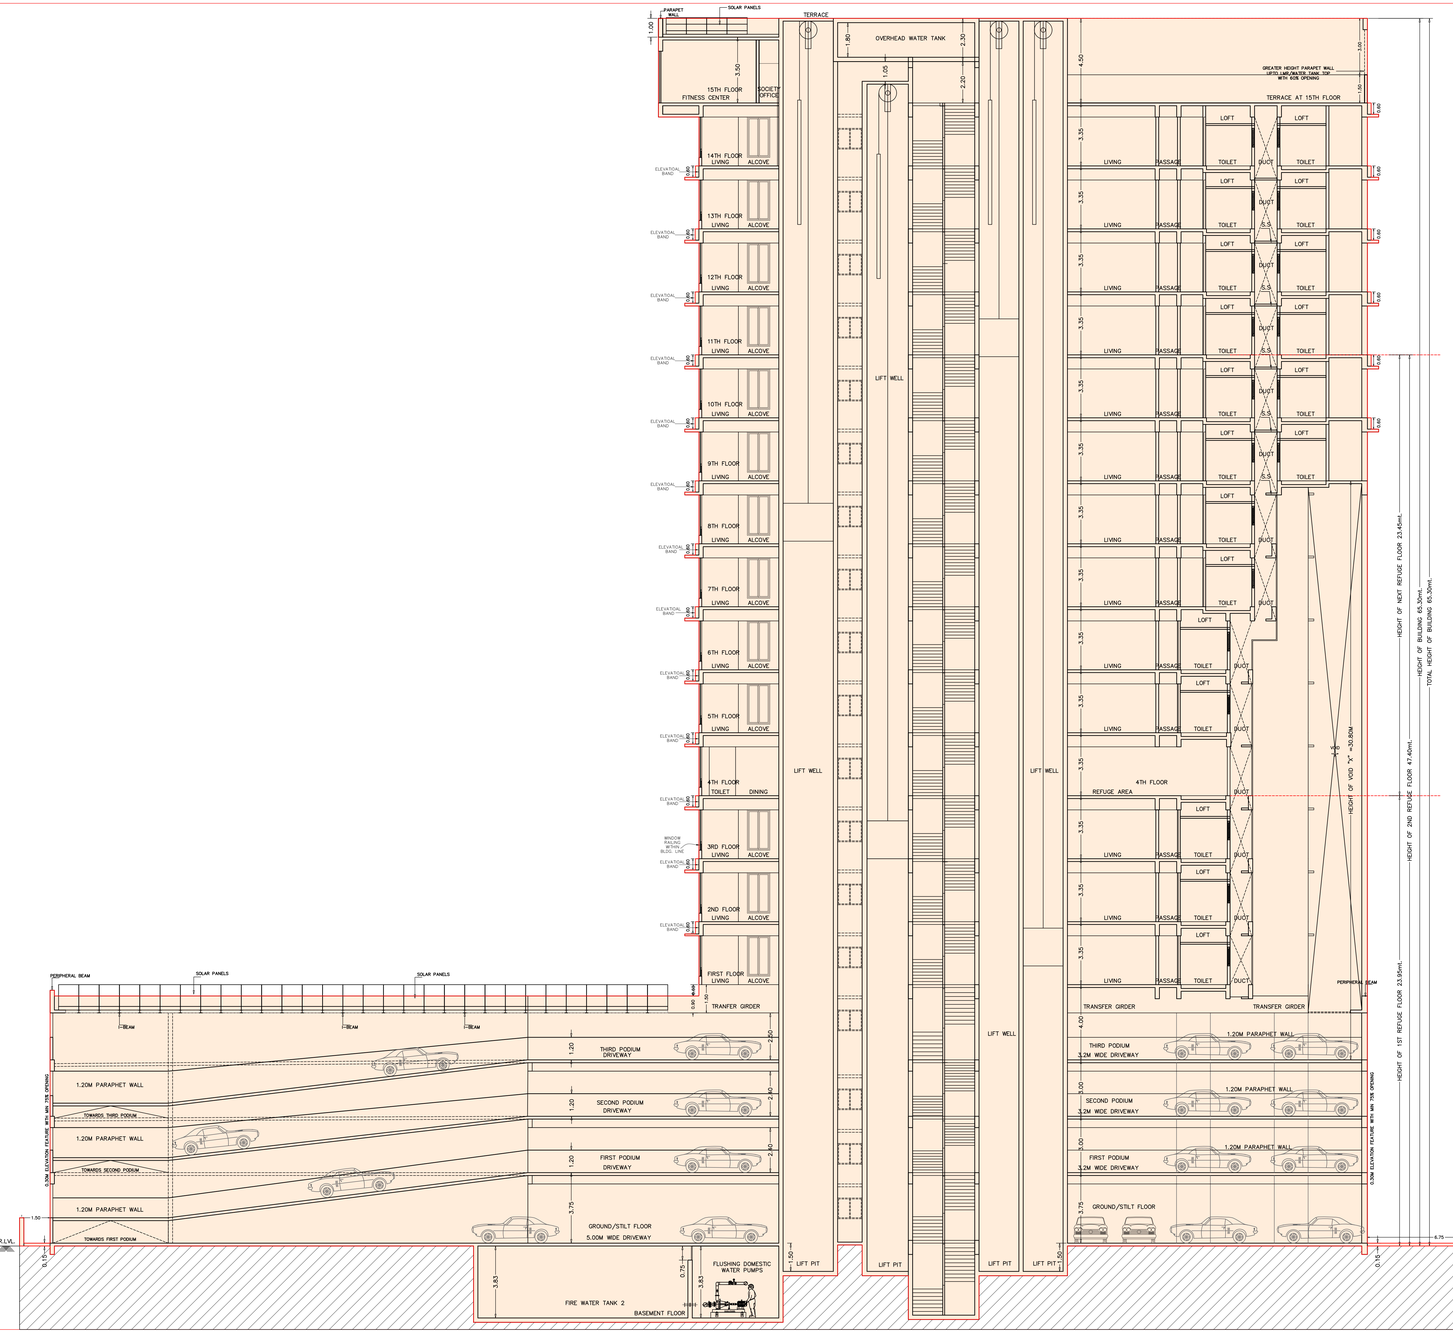

SECTION BB'

SECTION CC'

THIS CANCELS APPROVAL TO THE PREVIOUS SANCTIONED PLAN UNDER NO. P-7496/2021/(195/47)/N WARD/GHATKOPAR/337/(NEW DATED 03.01.2023

APPROVED SUBJECT TO THE CONDITIONS MENTIONED IN THIS OFFICE LETTER NO P-7496/2021/(195/47)/N WARD/GHATKOPAR/337/(NEW

SUYASH CHANDRAK KANT BALPE
S.E.(B.P.) N

SANDEEP ATMARA M KOLHE
A.E.(B.P.) L&N

SUHAS VASANT NEMANE
E.E.(B.P.) E.S.-II

DESCRIPTION OF PROPOSAL & PROPERTY

PROPOSED REDEVELOPMENT ON THE PLOT BEARING C.T.S. NO. 195/47 OF VILLAGE GHATKOPAR, AT GARODIA NAGAR, GHATKOPAR (E), MUMBAI - 400 077.

CONTENTS OF SHEET

SECTION AA, SECTION BB & SECTION CC

NAME & SIGNATURE OF OWNER	NAME & SIGNATURE OF ARCHITECT
NITESH CHATRABHUJ MANGE	(CA/13/61572)
M/S. GARODIA NAGAR MAHAVIRDHAM CHS. LTD.	Yash Rajesh Agarwal

REV-R3	DESCRIPTION
NORTH	SCALE 1:100 / DATE 06.01.2024
	DRAWN BY SIDDHI / CHECKED BY Ar. YASH
	SHEET NO. 8/8 / JOB NO. 58

ARCHITECT YASH AGARWAL
CONSULTING ARCHITECT & PROJECT MANAGEMENT CONSULTANT
101 Rashtree Plaza, Opp. Shreyas Cinemas, L.B.S. Marg, Ghatkopar (W), Mumbai-400 086.
Email :- arc.yash@gmail.com Mob. - 9892109622