
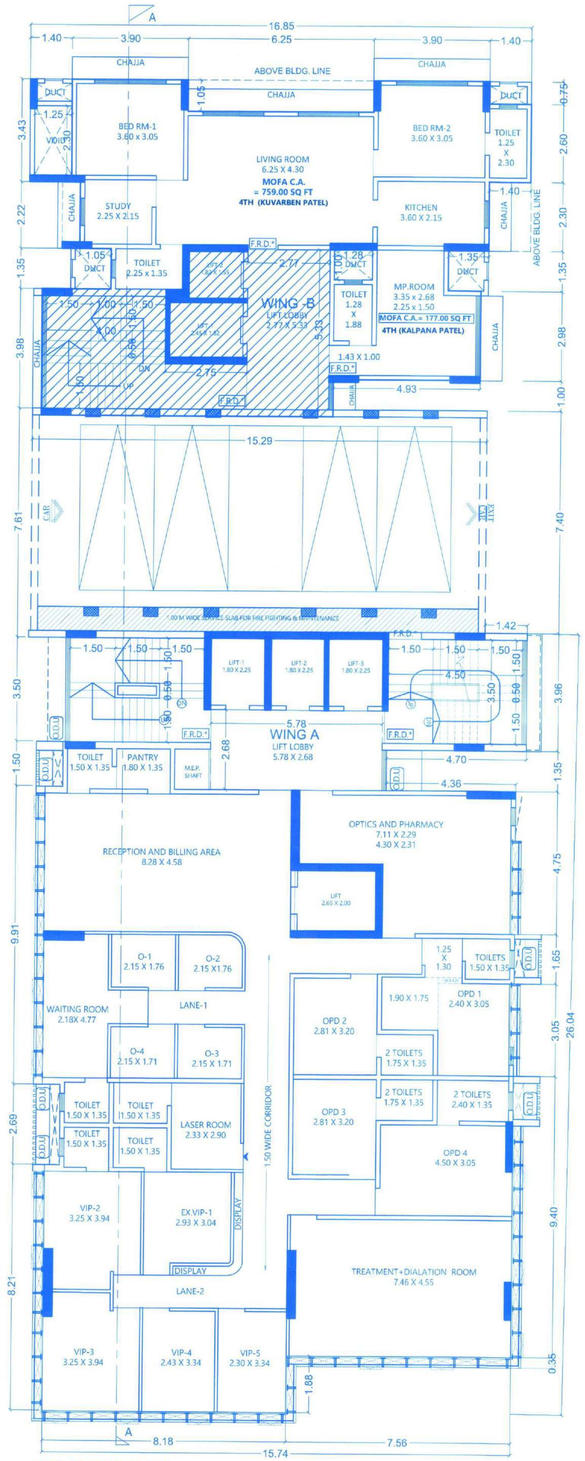


4TH FLOOR PLAN

SCALE = 1:100

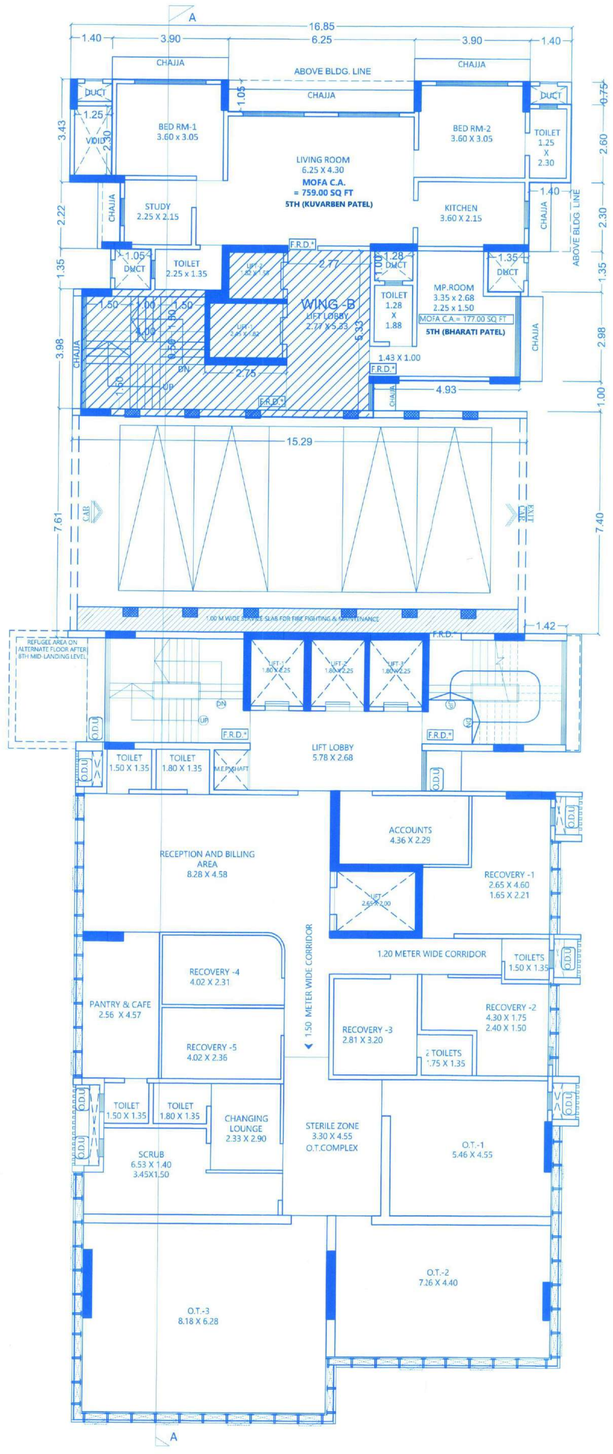

5TH FLOOR PLAN

SCALE = 1:100

Approved Subject to the condition
Mentioned in this office permission
Letter no. SRA/ENG/ N.Pvt/bl15/2023045/AP
Dt. 10 MAY 2023
Executive Engineer
Slum Rehabilitation Authority

PROFORMA 'B'	
CONTENT OF SHEET	
STAMP OF APPROVAL OF PLANS.	STAMP OF DATE OF RECEIPT OF PLANS.

DESCRIPTION OF PROPOSAL & PROPERTY

PROPOSED SRA SCHEME UNDER REG. 33(11) ON PLOT BEARING F.P. NO. 29 , TPS III OF VILLAGE GHATKOPAR KIROL ,TILAK ROAD

GHATKOPAR (EAST) , MUMBAI, 400077

NAME OF SOCIETY : MAHESHWAR NAGAR CHS LTD.

NAME OF DEVELOPER

FOR : M/S. SHREE SAI ENTERPRISES (INDIA)

NAME, ADDRESS & SIGNATURE OF ARCHITECT

Patil's Architectural CONCEPT
802 , Skyline Wealth Space, C -2 , Wing ,
Premier Road , Vidyavihar (West) ,
Mumbai - 400 086.
Tel.: 2510 0465 , 2510 3561
Email : archconcept07@yahoo.co.in
ROHIT PATIL
LIC. SURVEYOR

NORTH LINE	REMARK	JOB NO. :-	SCALE :- 1:100
		DRG.NO.:- 01	DRN BY :- NILAM
		DATE :- 05/05/23	CHKD BY :- KISHOR